

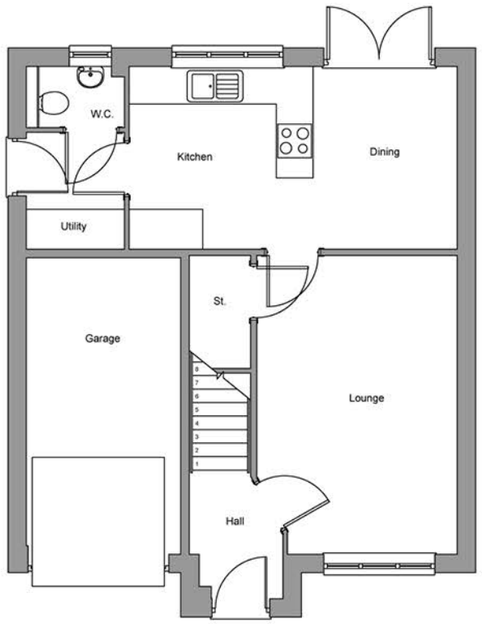


Ground Floor

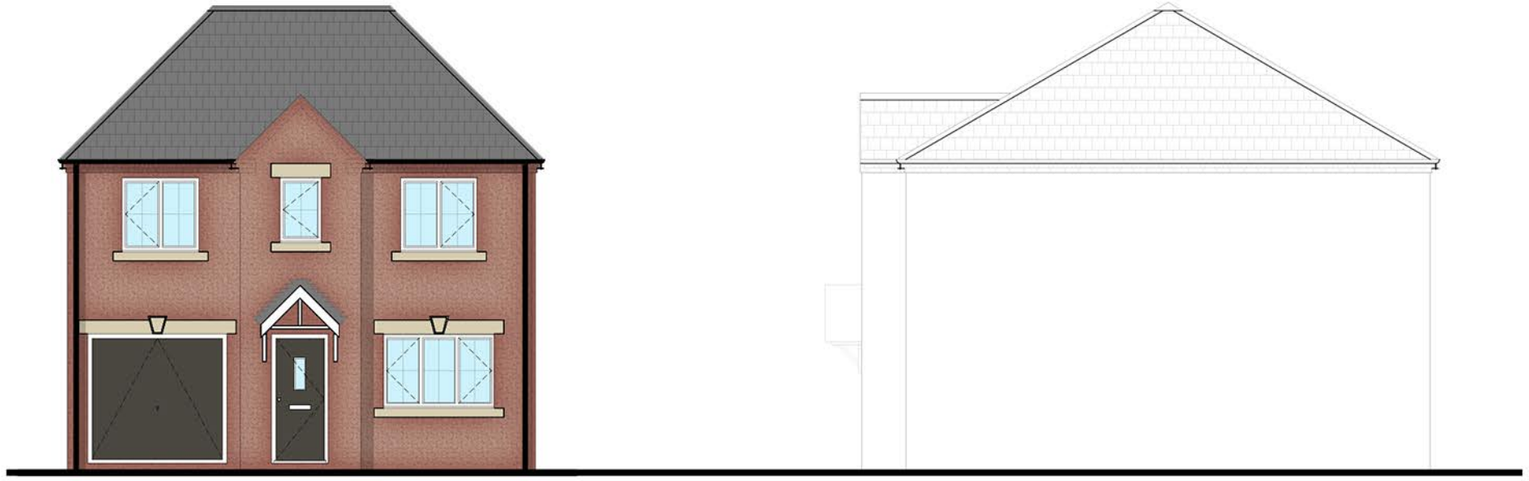


Front Elevation

Side Elevation

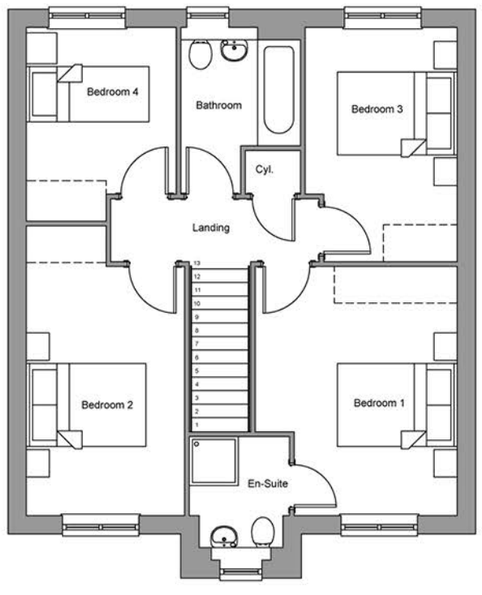

First Floor

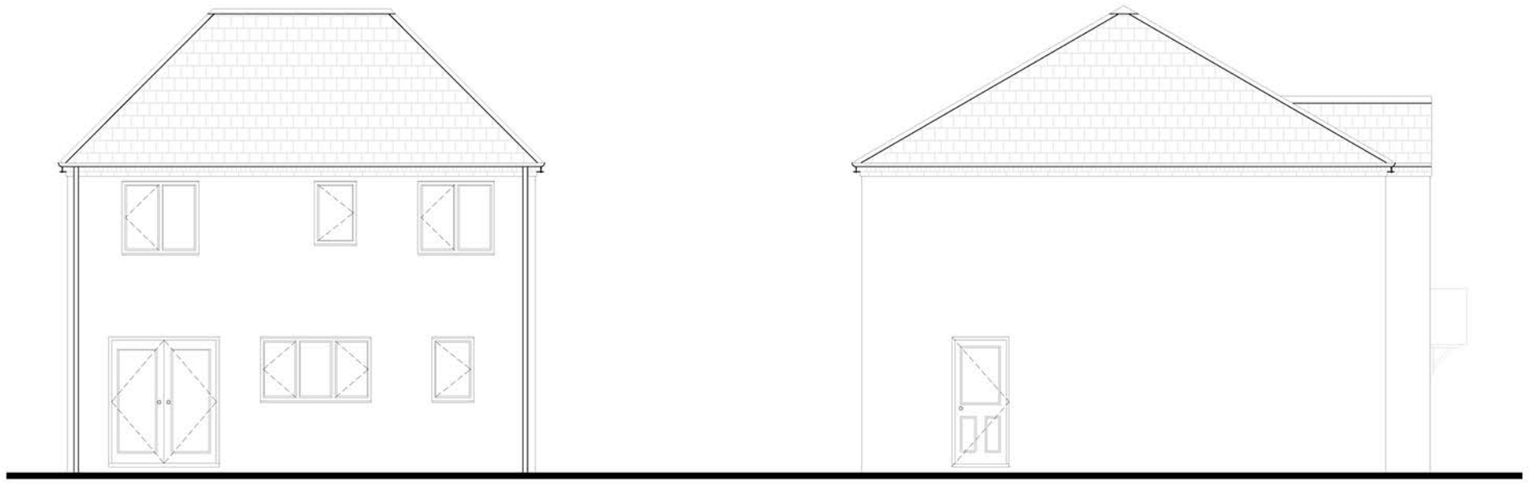

Rear Elevation

Side Elevation

House type drawing to be read in conjunction with plots:
1, 8, 29, 38, 60, 90

Addingham 2015 (T2)

Type 2 (Op)

Planning Drawing

1087 sq ft

Scale	1:100
Date	Feb 15

Drawing No.	Rev
P - AddinghamT2 (Op)	A

Bellway

(Yorkshire Division)
(a member of the Bellway Plc Group of Companies)

2 Deighton Close, Wetherby, West Yorkshire
LS22 7GZ
Tel 01937 583 533 Fax 01937 586 147
www.bellway.co.uk