



KEY


- HALF BATTERED KERB
- PIN KERB
- BACK TO BACK HALF BATTERED KERB
- HALF BATTERED KERB WITH 50mm GAP FOR DRAINAGE
- ADDITIONAL FENCE LINE
- EXISTING FENCE LINE

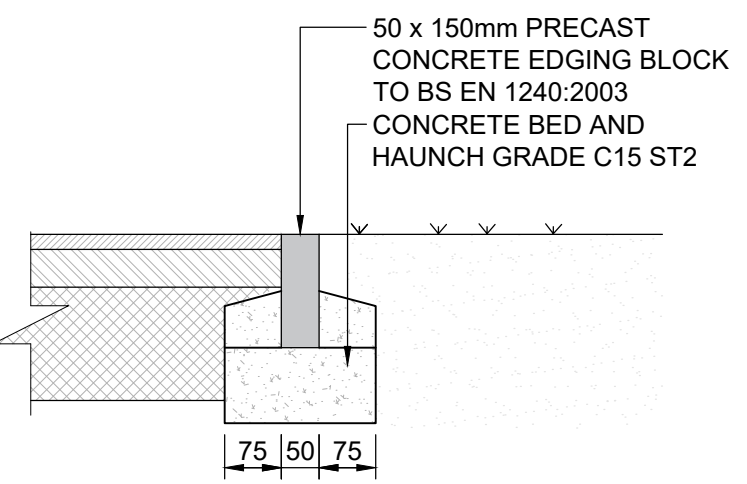


PIN KERB (EDGING CONSTRUCTION)
SCALE (1:10)

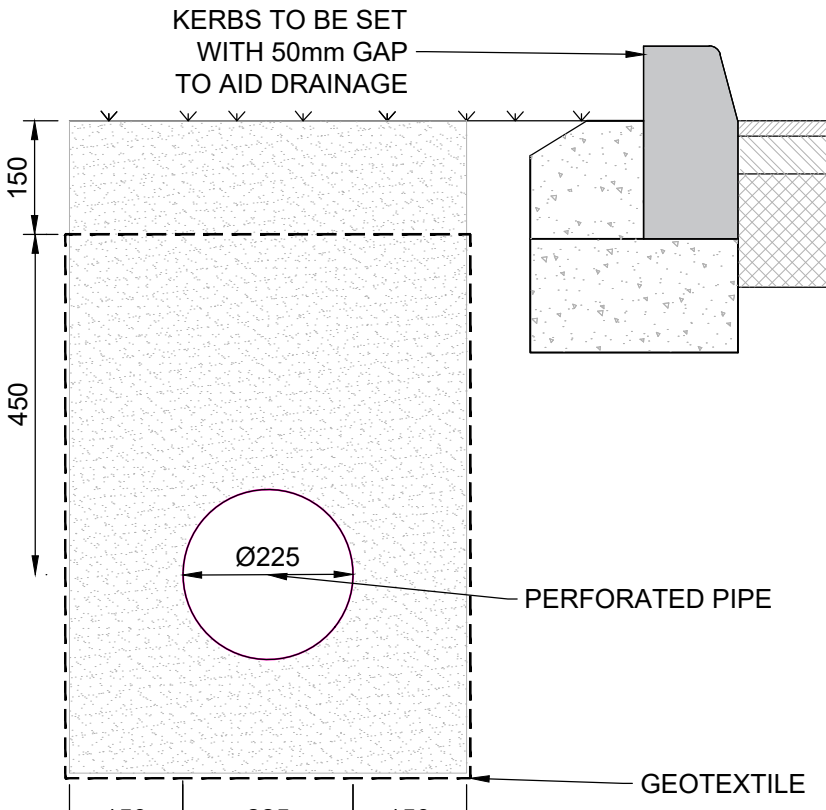


FILTER DRAIN DETAIL
SCALE (1:10)

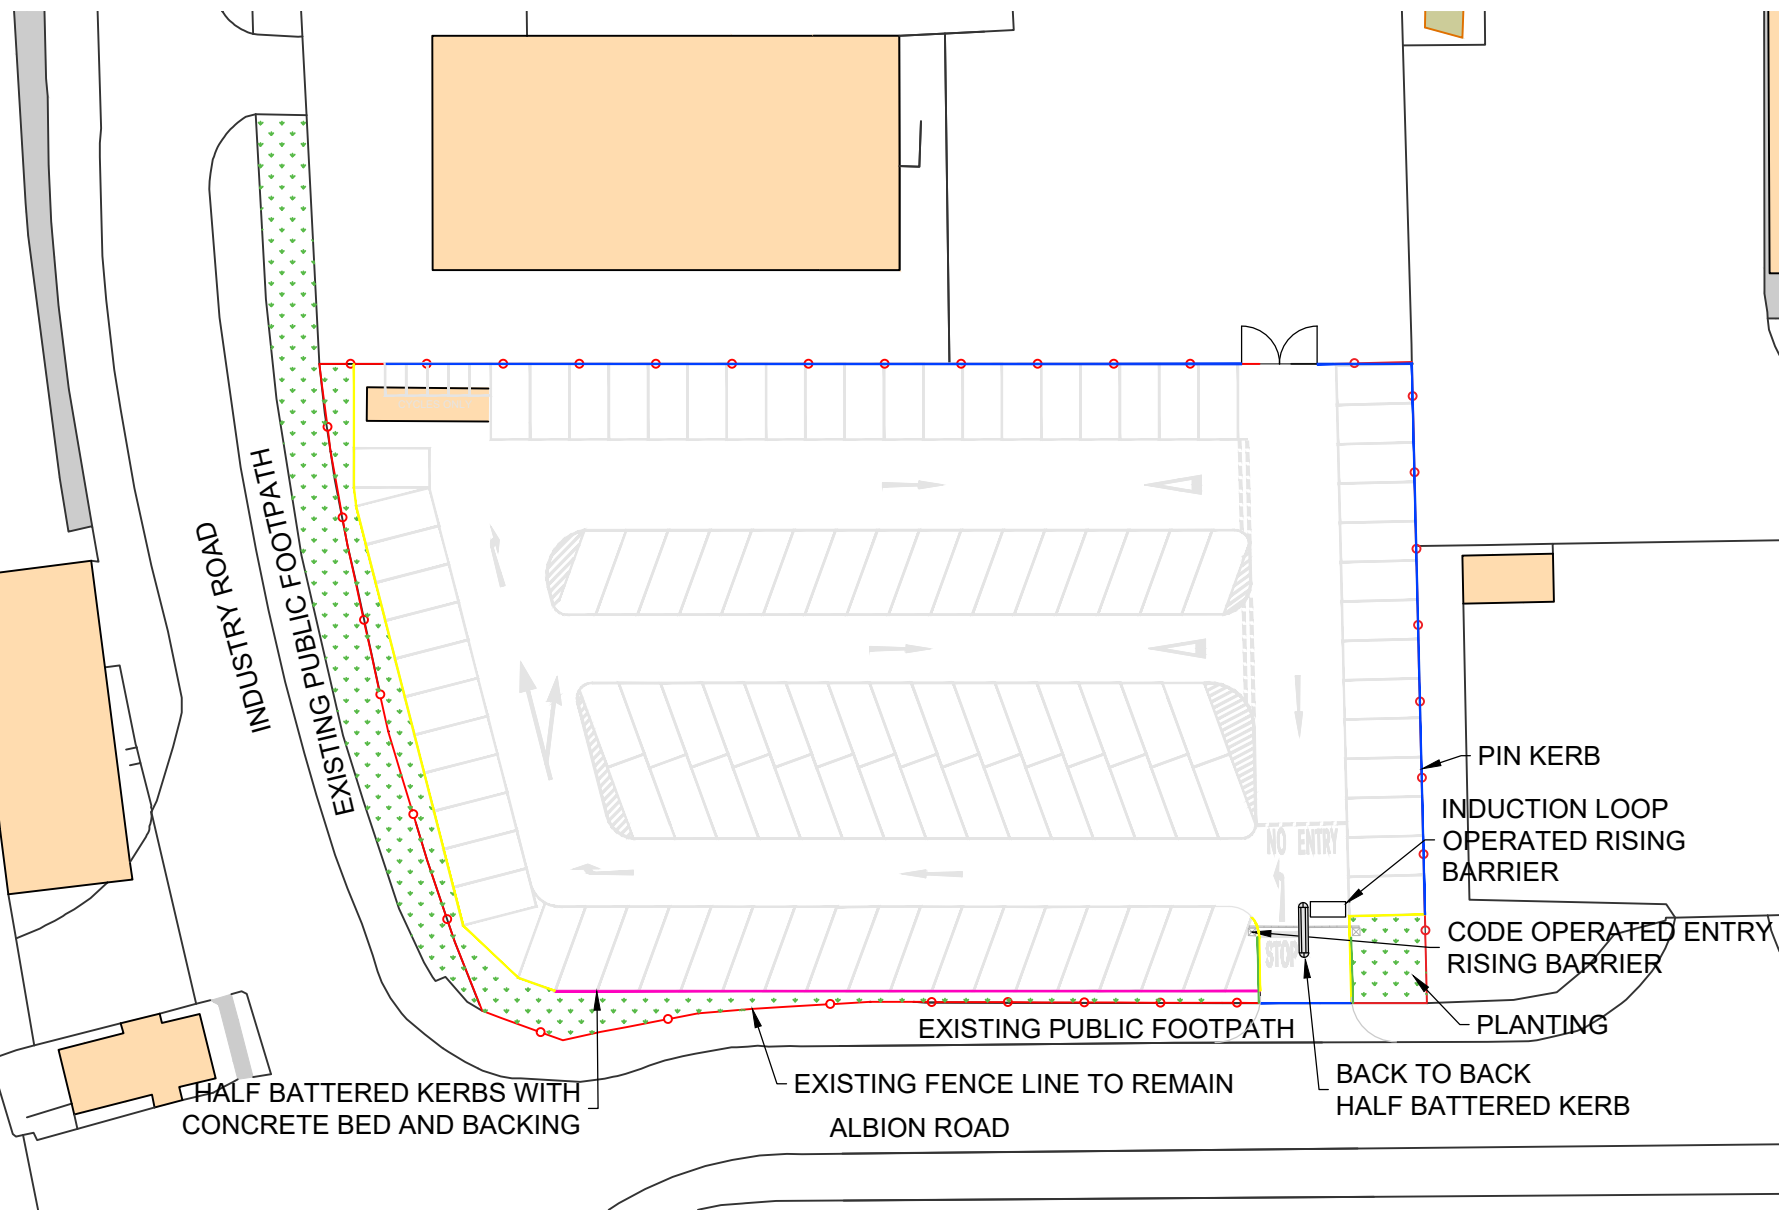

BOUNDARY WORKS
SCALE 1:500

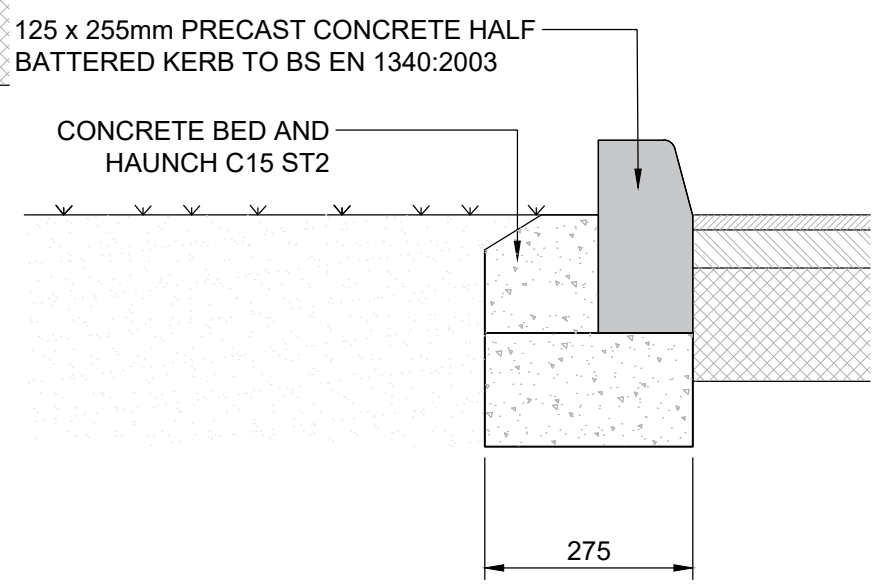

HB KERB CONSTRUCTION DETAIL
SCALE (1:10)

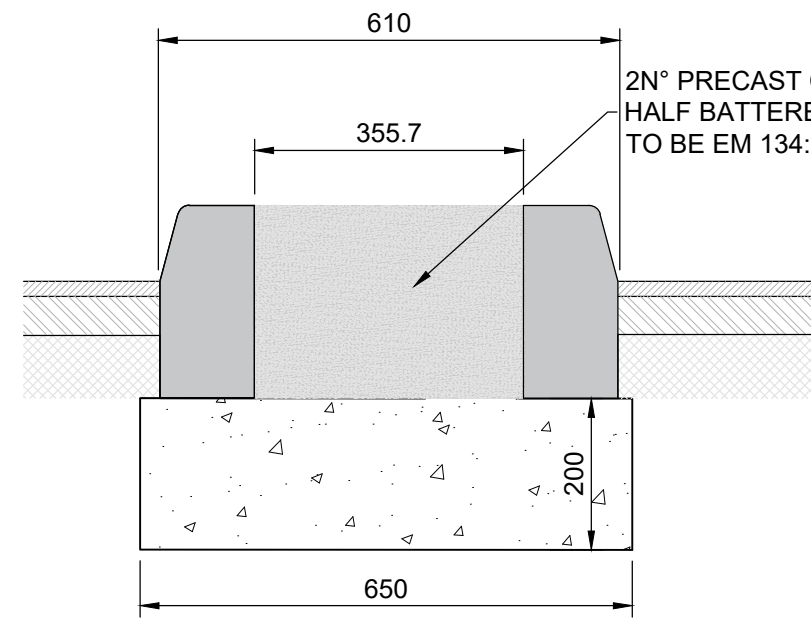

BACK TO BACK HB KERB
SCALE (1:10)

SAFETY, HEALTH AND ENVIRONMENTAL
IN ADDITION TO THE HAZARDS OR RISKS NORMALLY ASSOCIATED WITH THE TYPES OF WORK DETAILED ON THIS DRAWING, THE FOLLOWING SIGNIFICANT RESIDUAL RISKS SHOULD BE NOTED.
CONSTRUCTION:
MAINTENANCE, CLEANING AND OPERATION :
DECOMMISSIONING OR DEMOLITION :

- NOTES
1. SHOULD THERE BE ANY CONFLICT BETWEEN THE DETAILS INDICATED ON THIS DRAWING AND THOSE INDICATED ON OTHER DRAWINGS THE ENGINEER SHOULD BE INFORMED PRIOR TO CONSTRUCTION ON SITE.
 2. ALL DRAWINGS ARE IN MILLIMETRES UNLESS OTHERWISE STATED.
 3. IT IS THE RESPONSIBILITY OF THE CONTRACTOR TO EXECUTE THE WORKS AT ALL TIMES IN STRICT ACCORDANCE WITH THE REQUIREMENTS OF THE HEALTH AND SAFETY AT WORK ACT 1974 AND CDM REGULATIONS 2015.
 4. THIS DRAWING IS TO BE READ IN CONJUNCTION WITH ALL OTHER RELEVANT DRAWINGS.

INFORMATION

P03	CYCLES ONLY WHITE LINING	DT	MT	PW	01/11/22
P02	BARRIER DISTANCE INCREASED TO 5 METRES	DT	MT	PW	13/09/22
P01	1ST ISSUE	DT	MT	PW	15/08/22
REV	DESCRIPTION	BY	CHK	APP	DATE
REVISION TABLE					
HBPW CONSULTING ENGINEERS					
43 BRIDGEGATE RETFORD NOTTINGHAMSHIRE DN22 7UX TEL: (01777) 869896 www.hbpw.co.uk					
CLIENT: GIST					
CONTRACTOR: TBC					
HBPW PROJECT NUMBER: SL07442					
PROJECT: GIST BARNESLEY - CAR PARK ENHANCEMENT					
DRAWING: KERB AND FENCE DETAILS					
PROJECT ENGINEER: P. WITHERS			DRAWN: D.TSIRITAKIS		
CHECKED: M. TODD			APPROVED: P. WITHERS		
DATE: 15.08.2022	SCALE: 1:500	SIZE: A3	SUBSITABILITY: S4	REVISION: P03	
DOCUMENT REFERENCE NUMBER: 7442-HBPW-XX-XX-DR-C-0004					