


East Facing Elevation As Proposed

Scale 1:100@A1

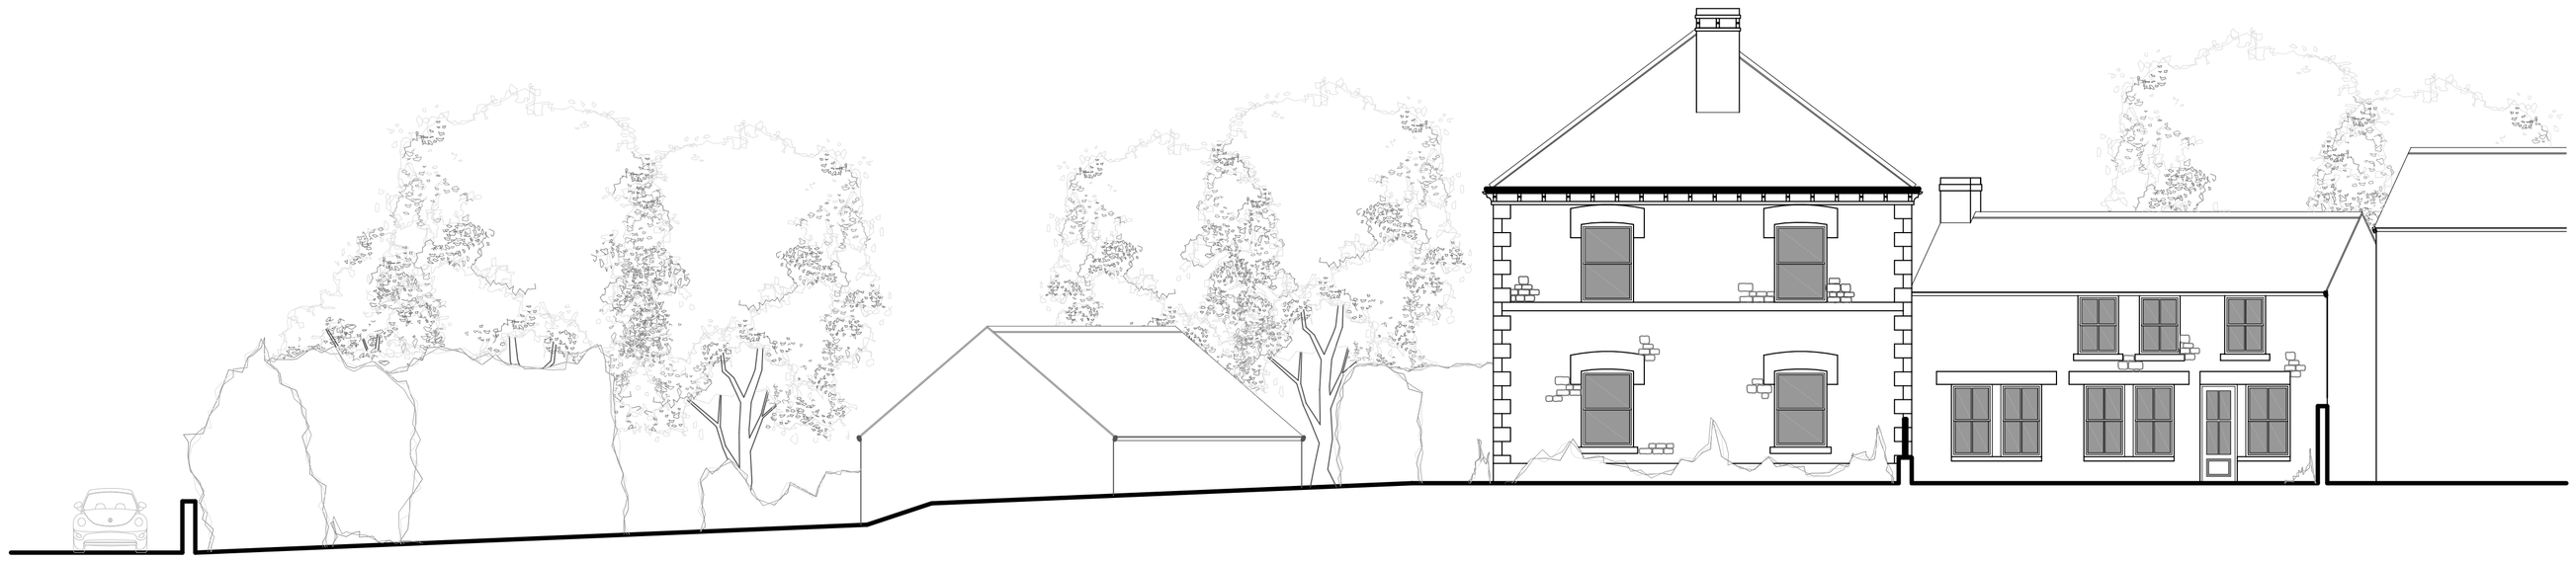

East Facing Elevation As Proposed

Scale 1:100@A1



South Facing Elevation As Proposed

Scale 1:100@A1

ISSUED FOR PLANNING

REVISION	DATE	DRAWN	CHECKED	DESCRIPTION

CLIENT	MR & MRS HARVEY	SCALE 1:100@A1	DATE MAR 2016
PROJECT	BELMONT HOUSE, THURGOLAND	DRAWN ML	CHECKED
DRAWING TITLE	ELEVATIONS AS PROPOSED SHEET 1 OF 2	JOB NUMBER 1535	DRAWING NO. 204 REVISION

TIMEARCHITECTS

Creative Conservation - Inspiring Design. Time Architects 226-228 Holme Lane, Sheffield, S64JZ
Registered Company Number in England and Wales: 8033383, Director: Michael Leigh
W. www.timearchitects.co.uk **E**. info@timearchitects.co.uk **T**. 0114 430 0114
© all rights reserved, report all discrepancies, do not scale from drawing, check dimensions on site