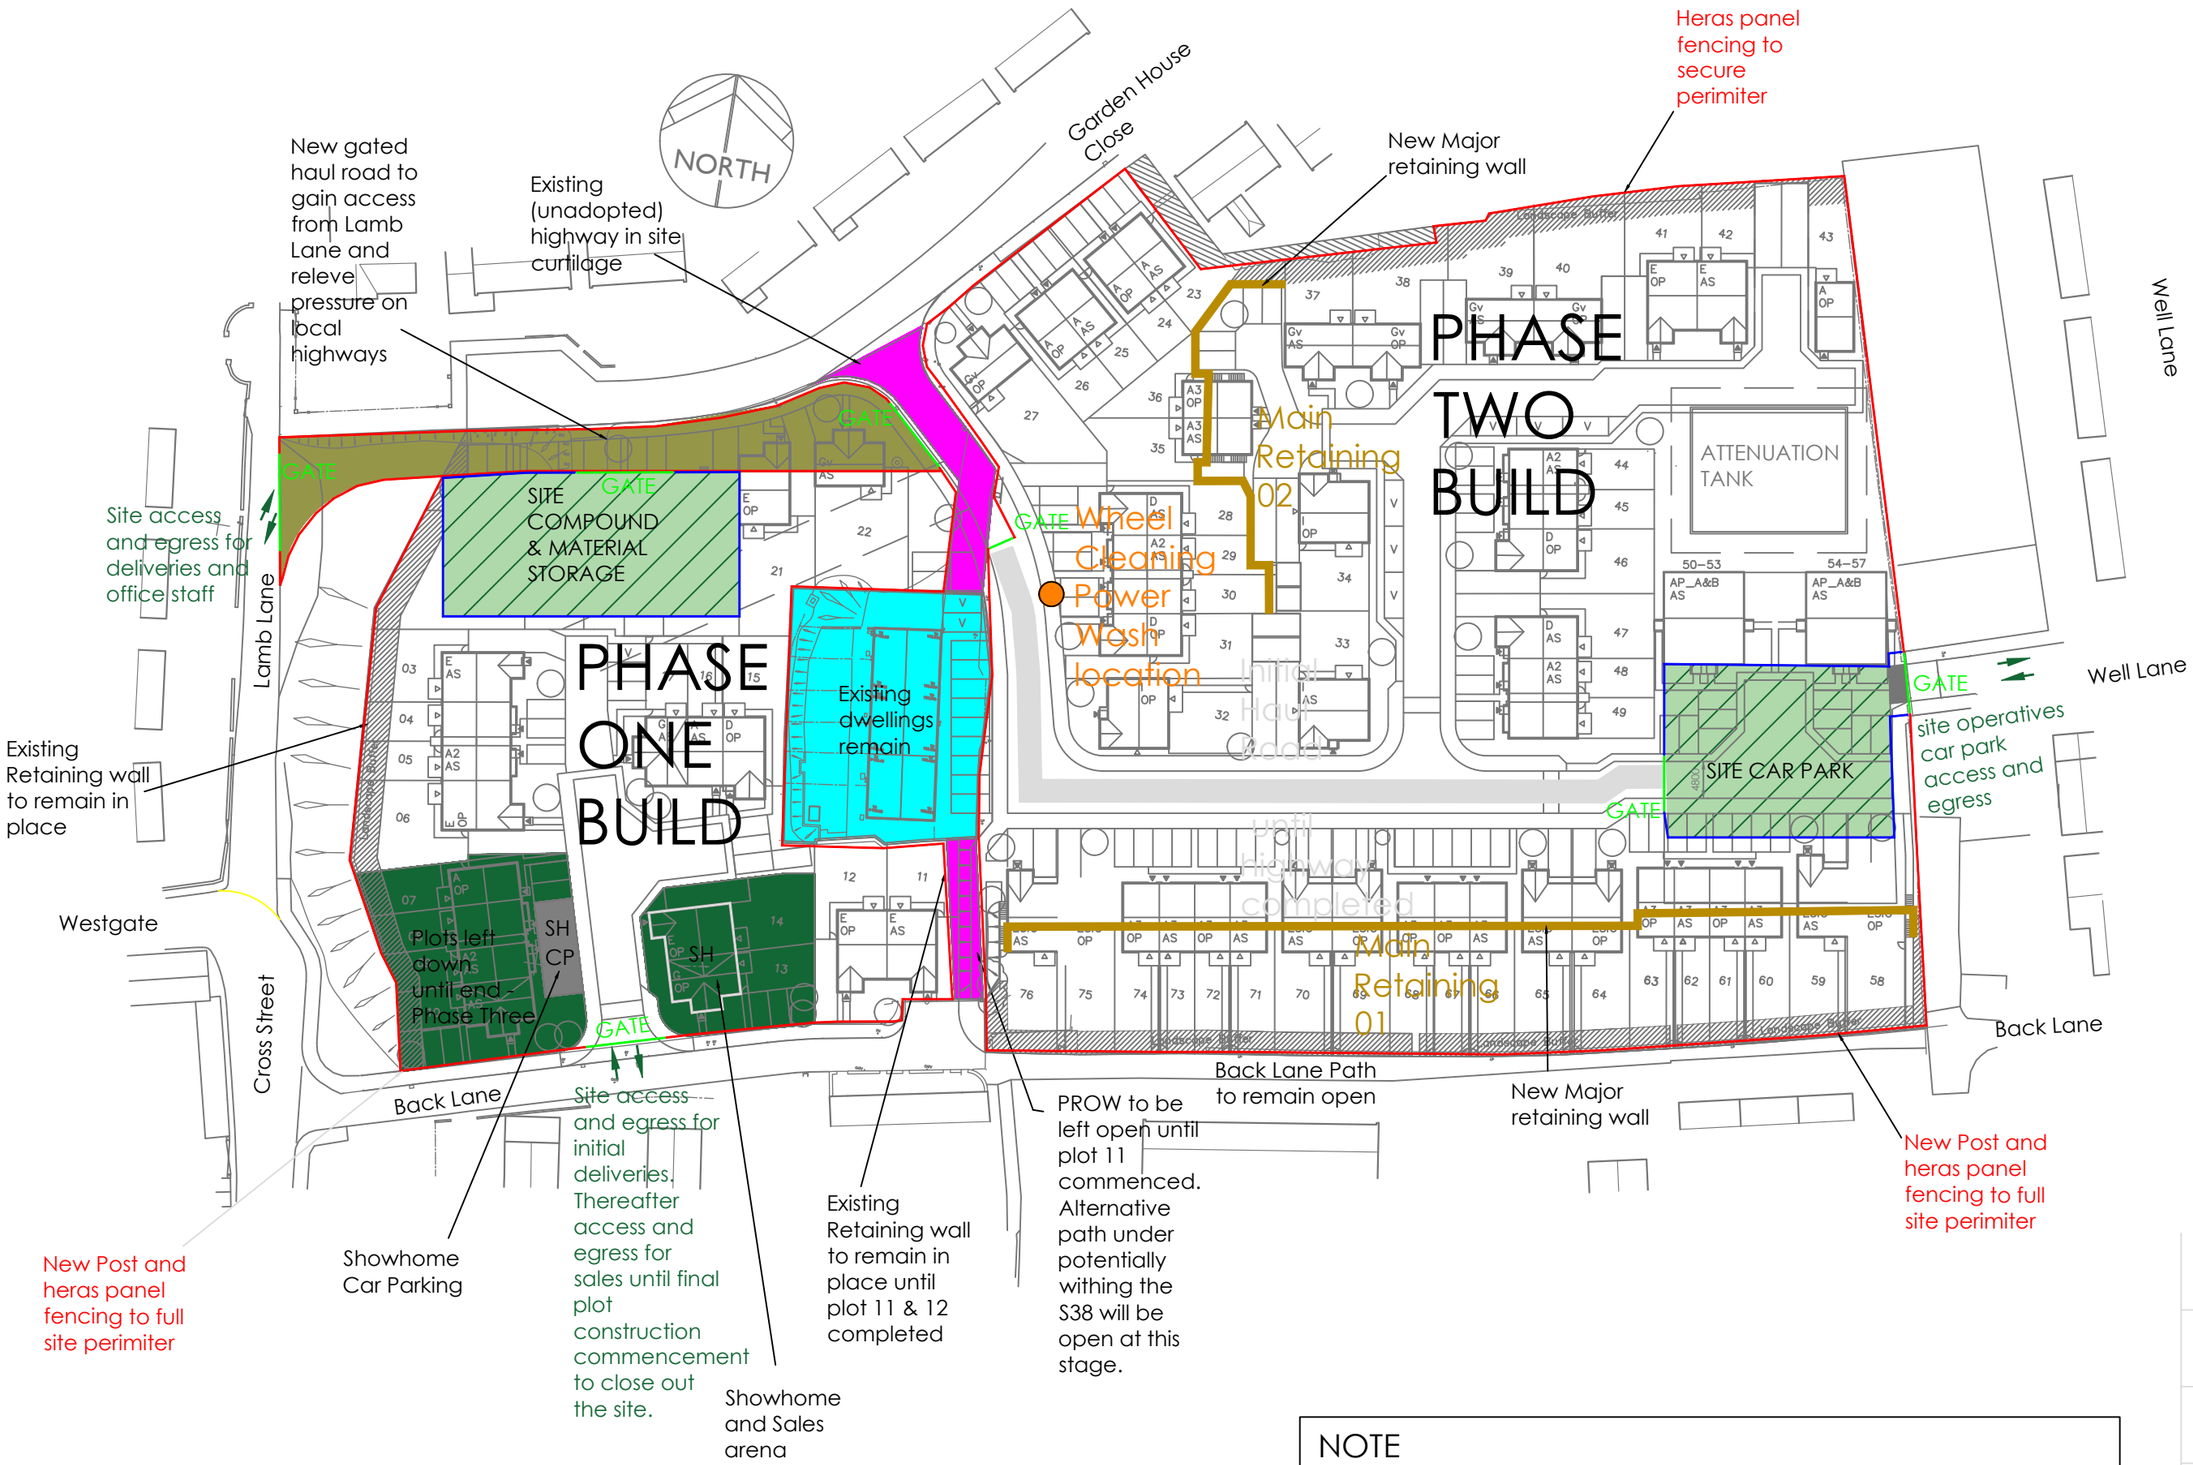


NOTE
This plan should be read in conjunction with sections 7 & 8 of the Construction & Environmental Management Plan

A - 04.11.22 - Compound position and haul road amended to BMBC highways comments

Revisions

ASGF CONSTRUCTION

Title:
CMS Plan

Development:
Monk Bretton, Barnsley

Drawing Number:
MB-CMS-001

Revision:
A

Scale:
Not to scale