



1.

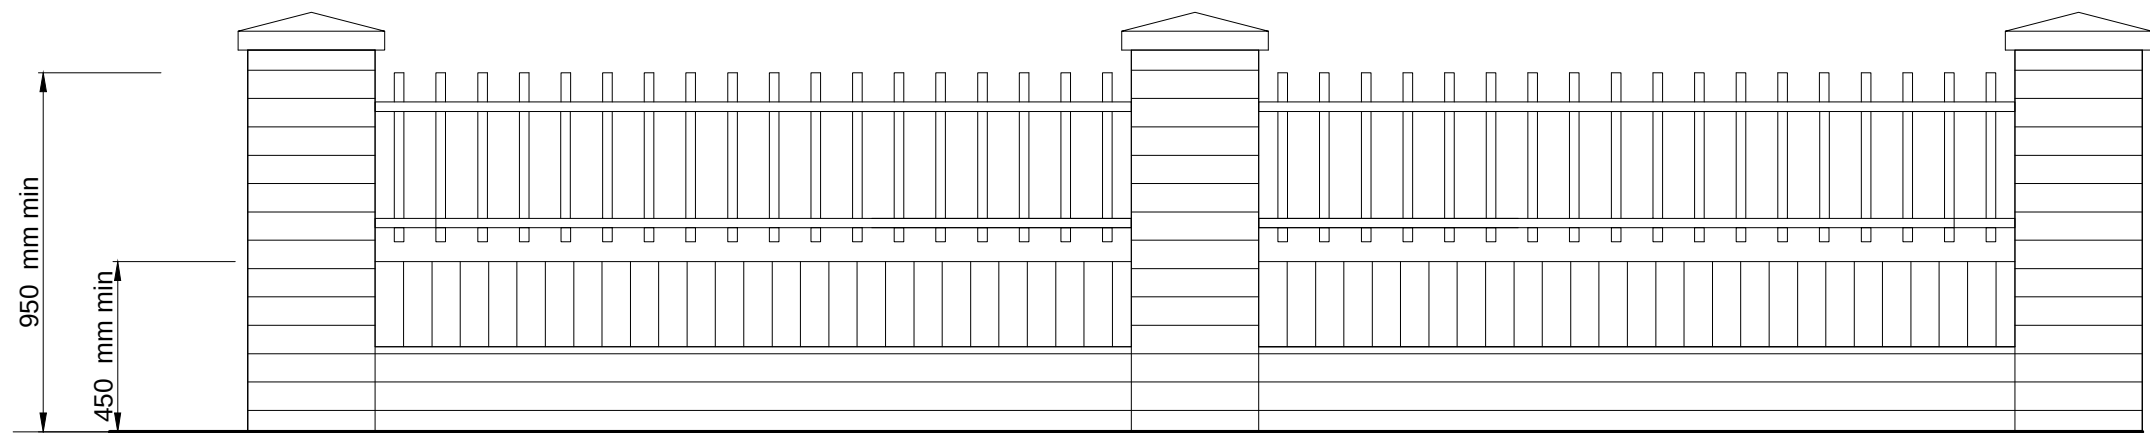


450mm high wall with 337.5mm square brick piers at boundaries of properties and adjacent to driveways. Railing above to bring total height up to 950mm. This arrangement used to form boundary between highway and front gardens

2.

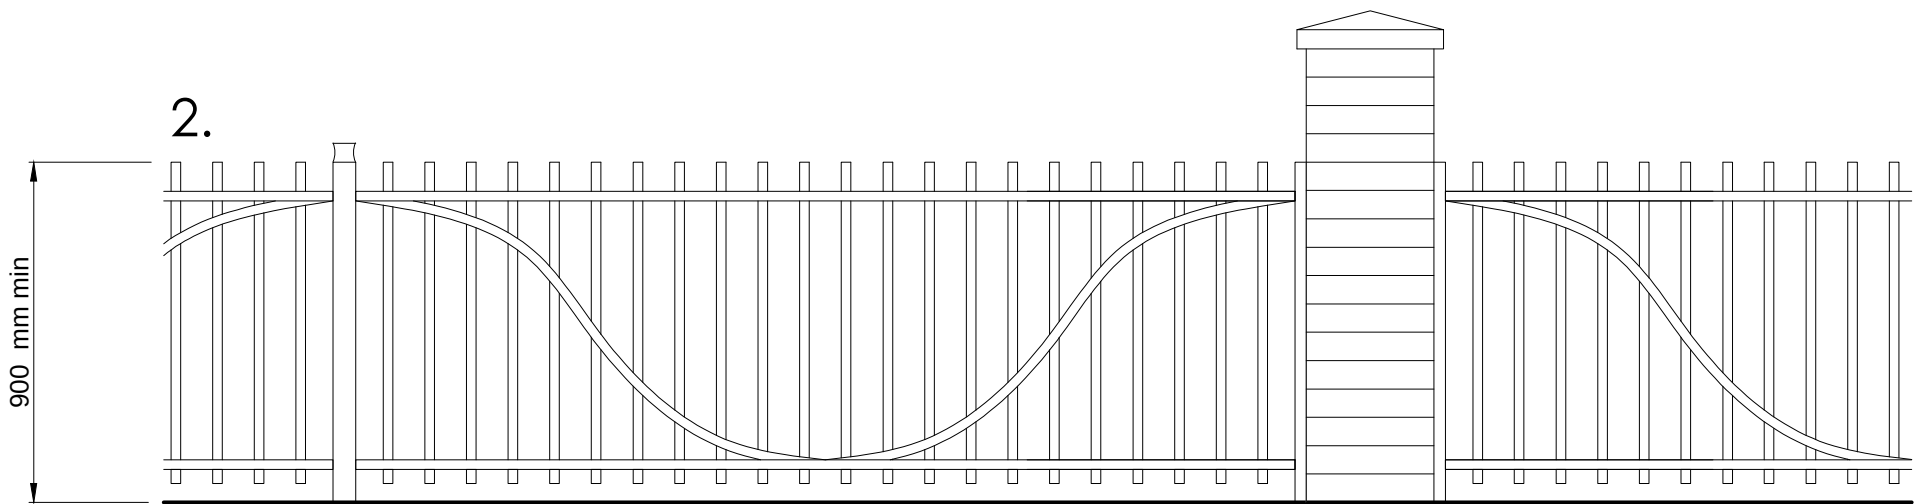

900mm high railings between adjacent front gardens. Gates to driveways to match. 337.5mm square piers between adjacent drives and on boundaries


3.

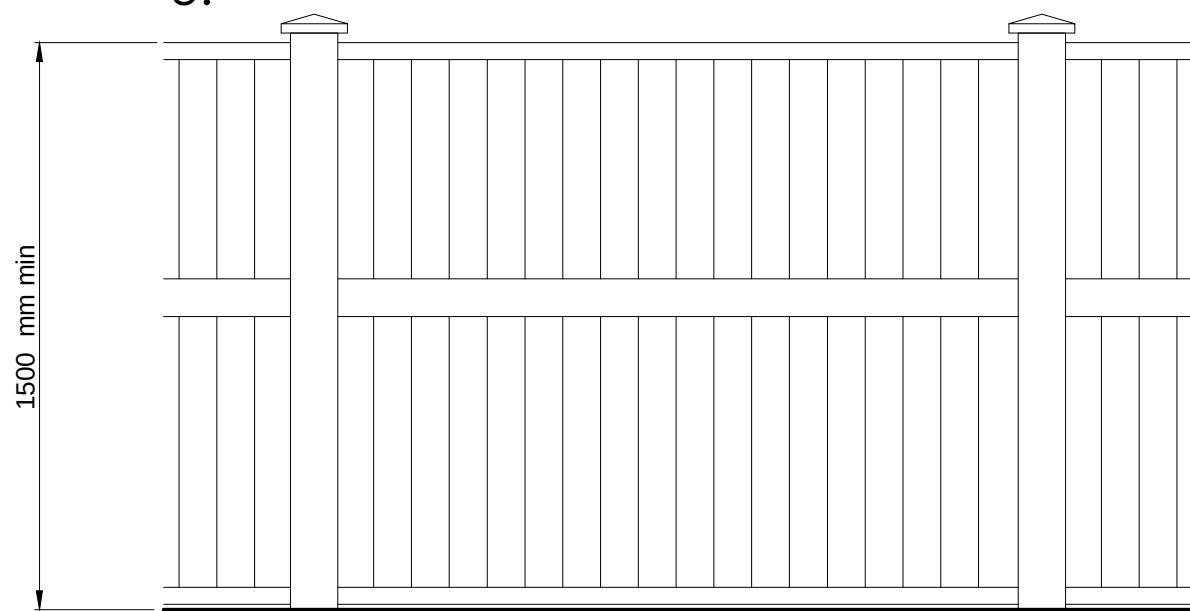

Close - boarded fence to be constructed and installed in accordance with BS 1722-5-2006


1500mm high close boarded timber fence located between adjacent rear gardens except back fence and between blocks

4.

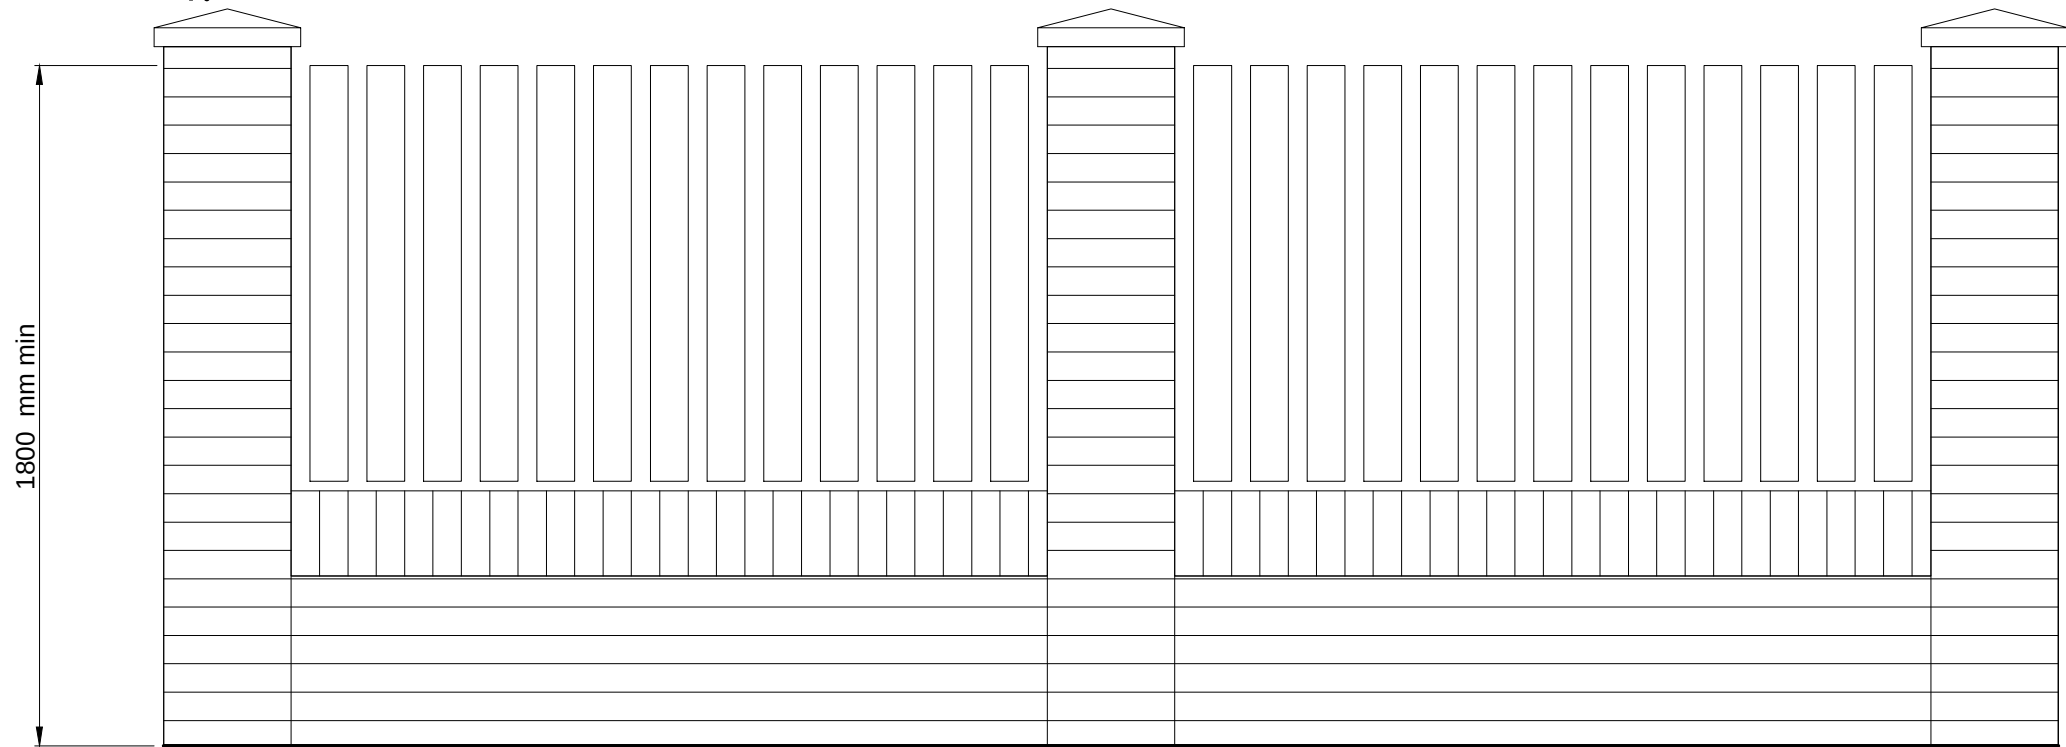


695mm wall with close boarded fence above and 337.5mm square brick piers at 2485mm centres. Combined height of wall and fence 1800mm min. Located where rear gardens front the road

5.

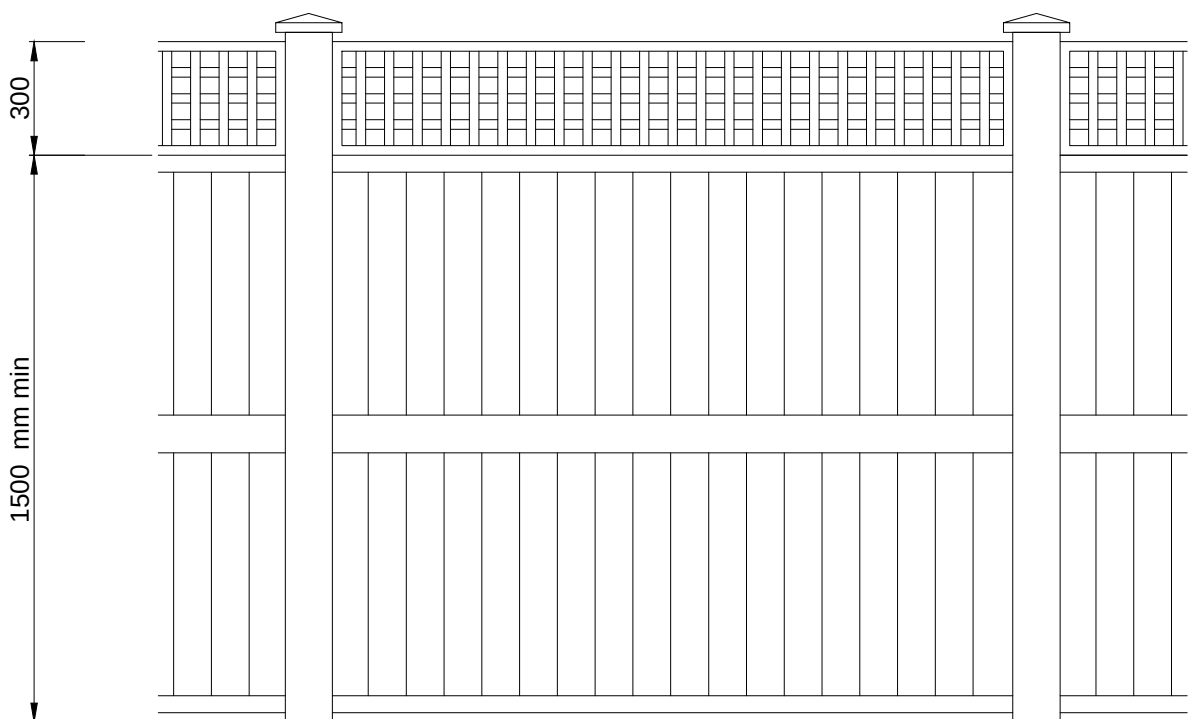

Close - boarded fence to be constructed and installed in accordance with BS 1722-5-2006

1500mm high close boarded timber fence with 300mm high trellis overall height 1800mm min. Located along rear boundary of gardens and between adjacent blocks

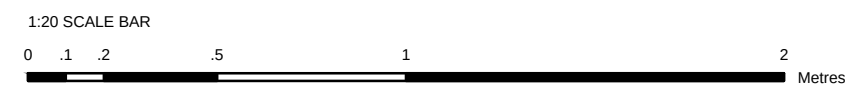

drawing status	
■	approval
	construction
	preliminary
	record
	information
	comment
	tender

Scale 1:20 @ a1

Date August 2011

Drawn/Checked RJJ/RJJ

Dwg No 2121.23.401

Boundary Treatment
Newlodge Crescent - Phase II
Barnsley
Yorkshire Housing

