



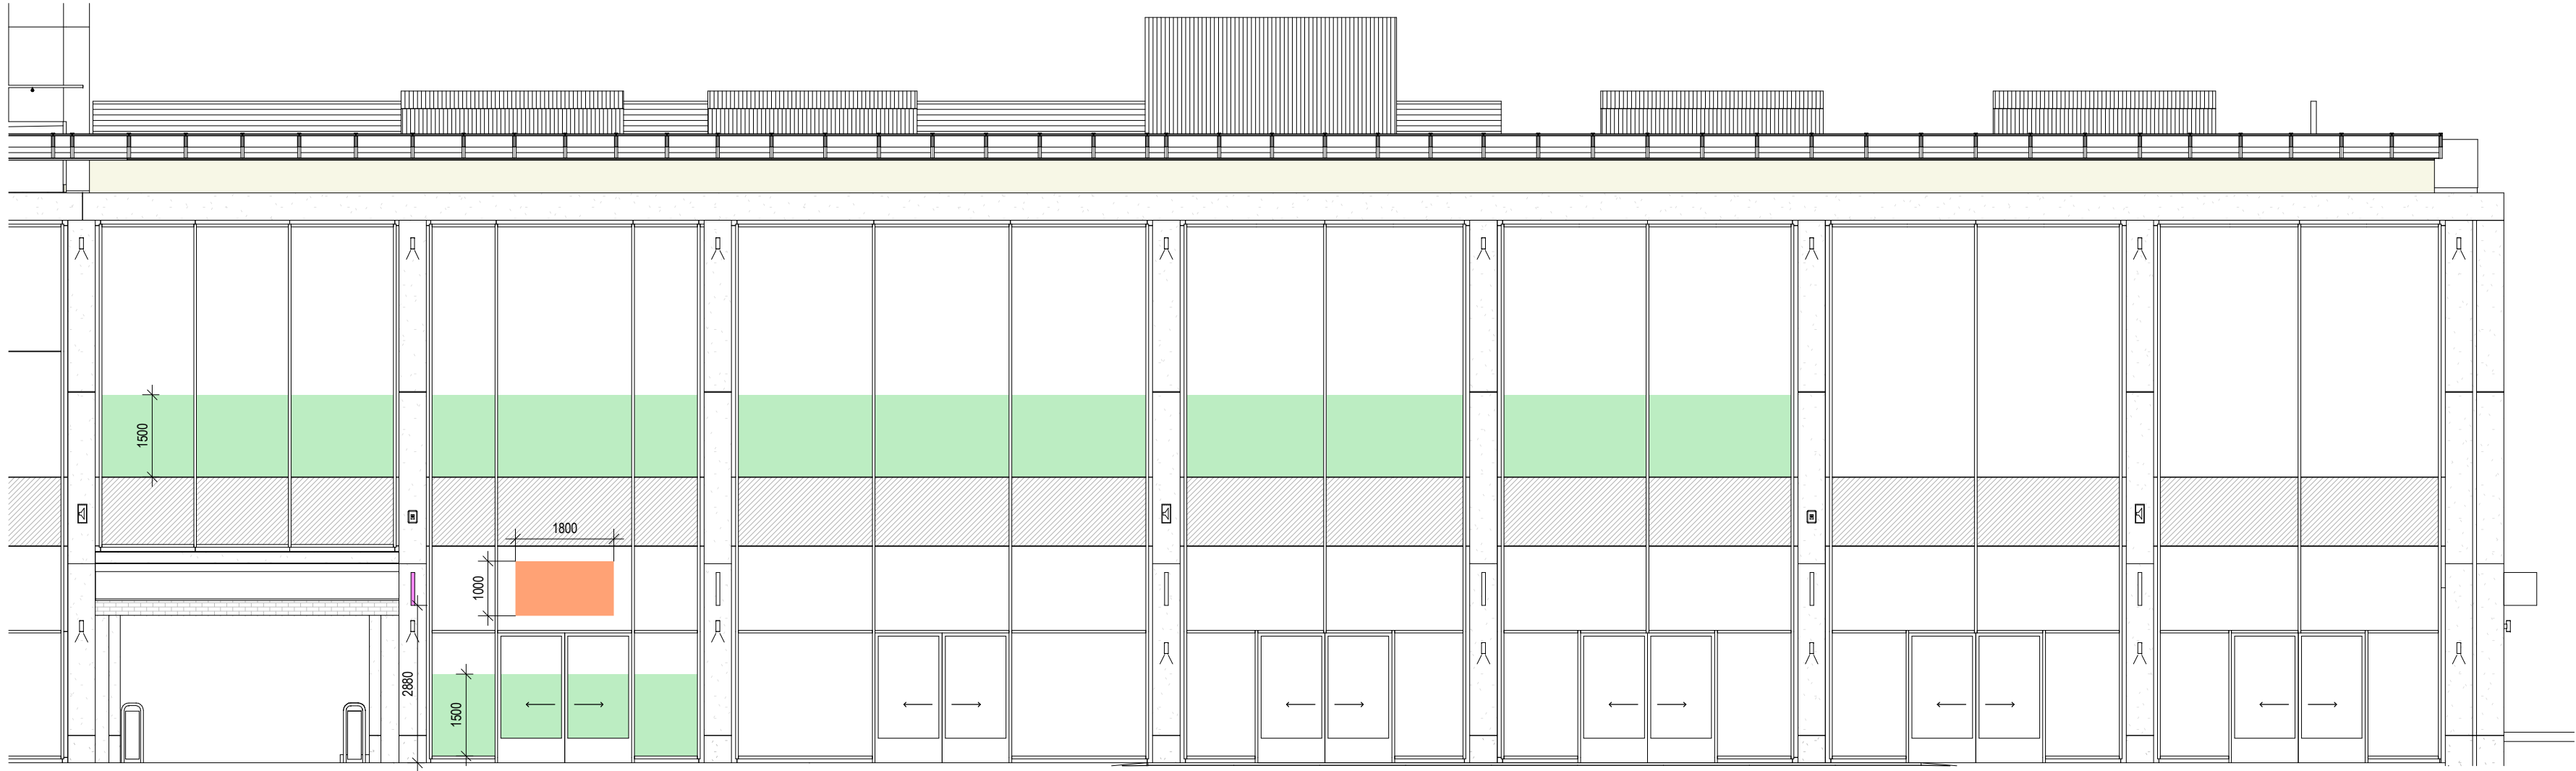

Front Elevation

1 : 100 @ A1

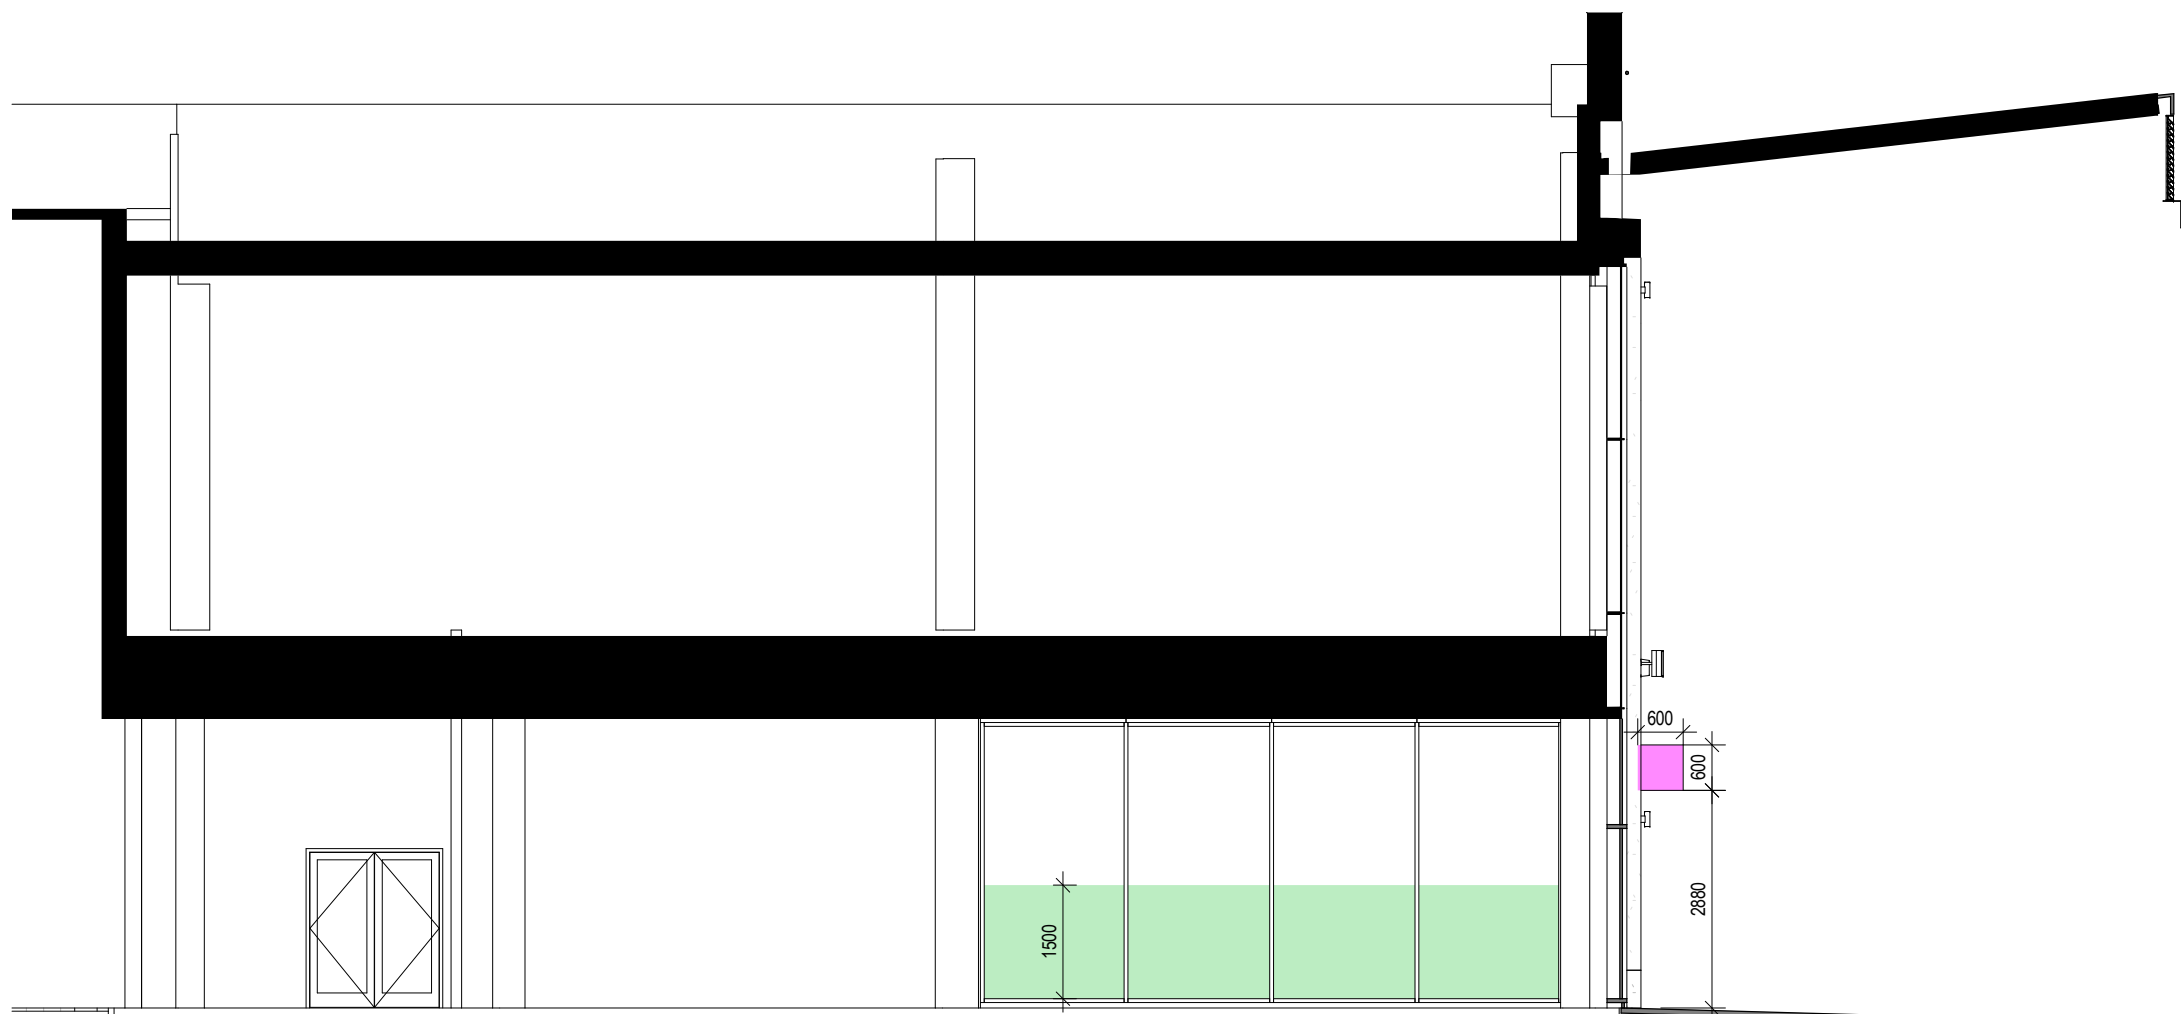


Side Elevation (from walkway)

1 : 100 @ A1

KEY


- Proposed Privacy Vinyl
- Proposed Illuminated Hanging Sign
- Proposed Illuminated Projected Sign

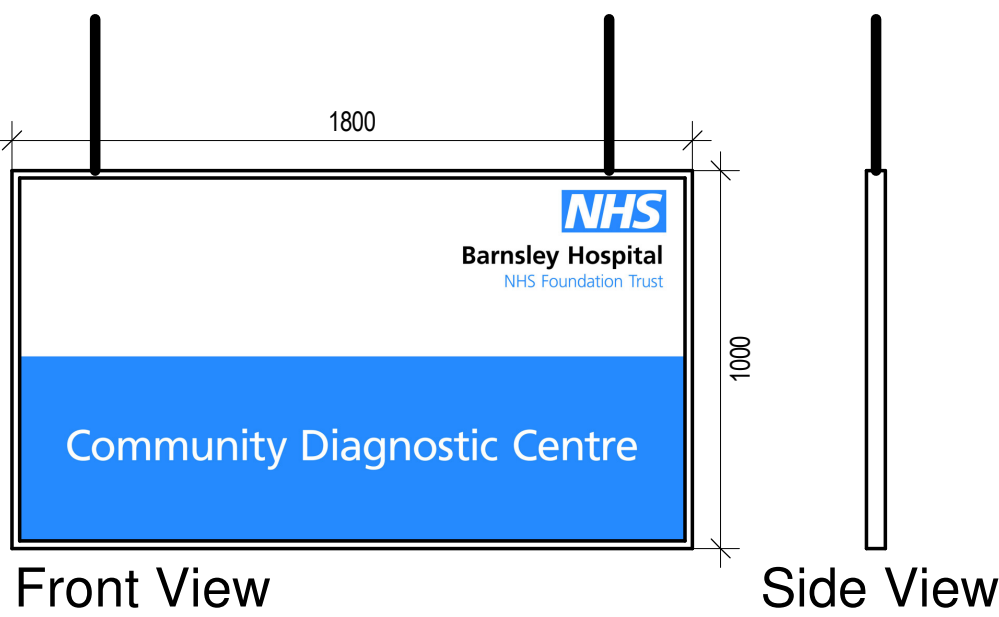

Front View

Side View


Proposed Illuminated Hanging Sign

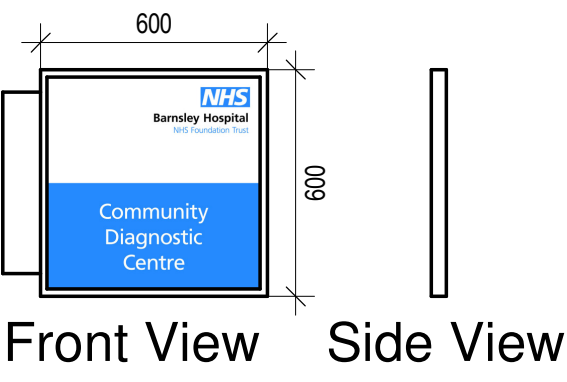

Front View

Side View

Proposed Illuminated Projected Sign

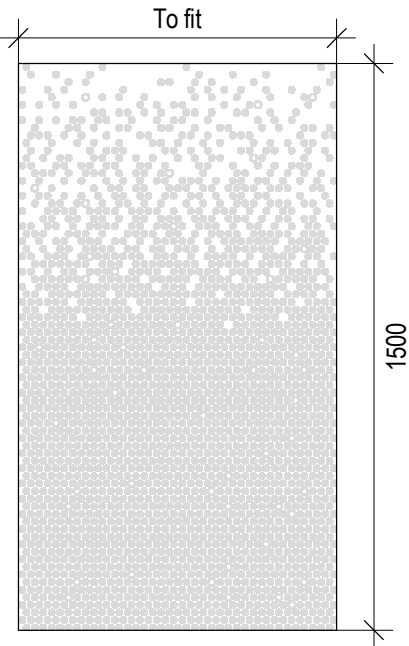

Proposed Privacy Vinyl Pattern