


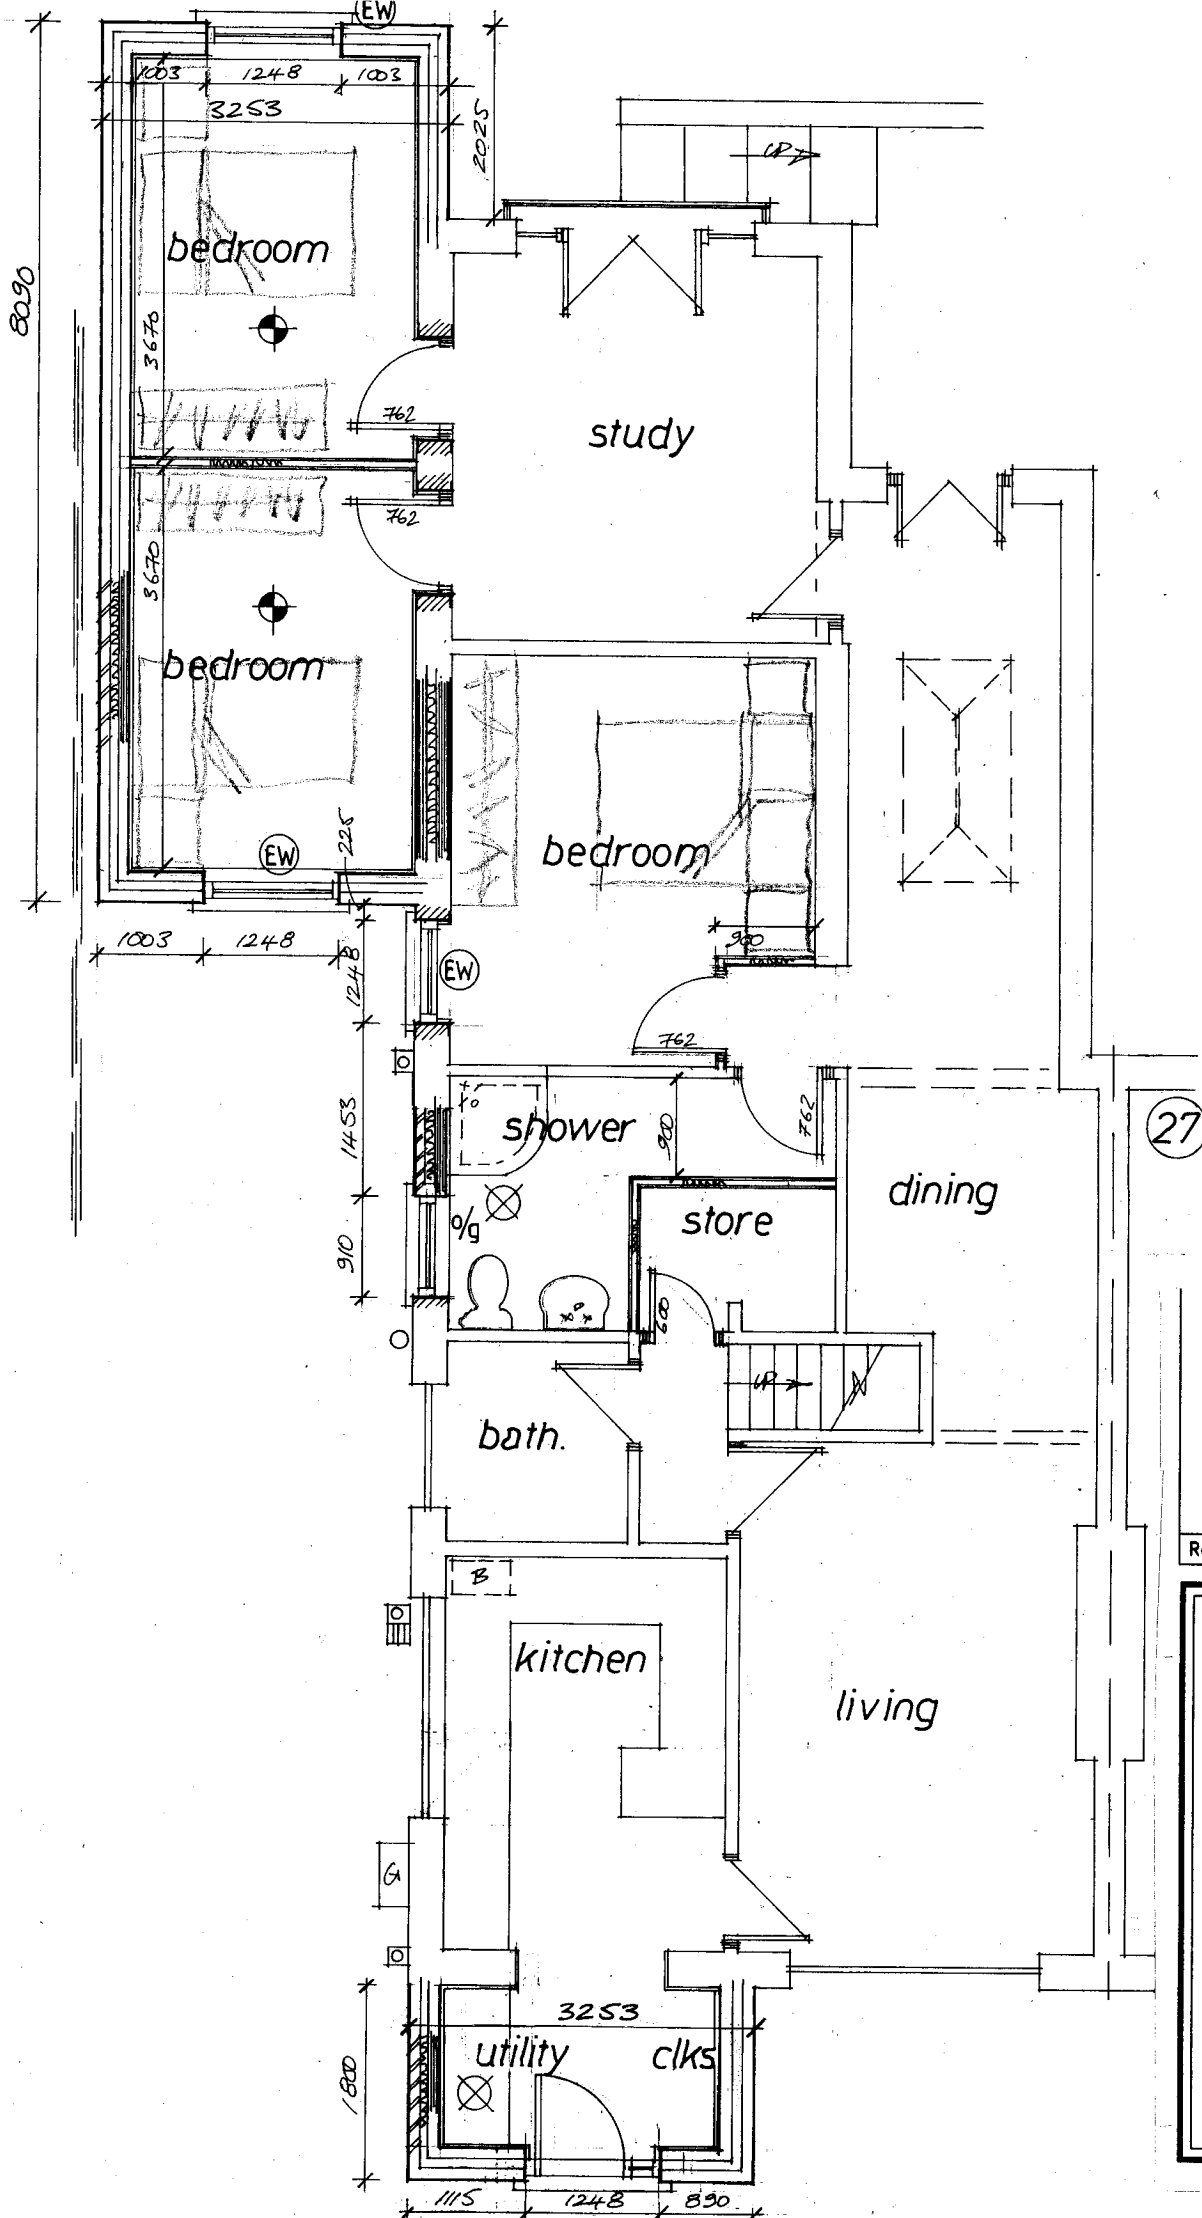

(27)

Rev	Notes	Date

Garry Greetham Associates
 Residential Design Consultant
 Westwood House
 18 Carr Lane
 Tankersley
 Barnsley S75 3BE
 Tel(01226)746573

PROJECT Side/Front Extensions

CLIENT Mr. & Mrs. K. Morley

TITLE Layout as Proposed

ADDRESS 25 Herons Way, Birdwell, Barnsley. S70 5SF

DRAWN BY 999

SCALE 1:50 **A3** **DATE** Jun 22

DRAWING No 970-05 **REV**

Member of the Chartered Institute of Architectural Technologists