



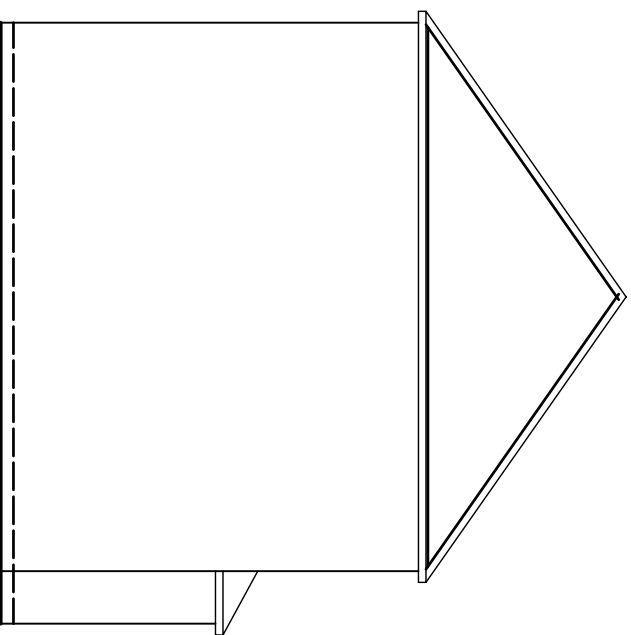

**Side Elevation**  
Existing

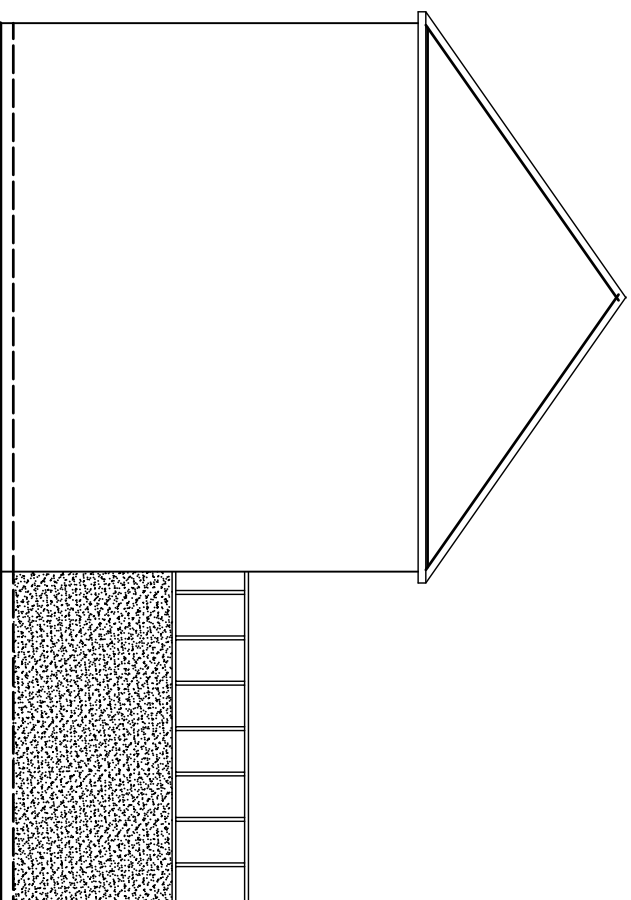

**Side Elevation**  
Proposed

Site: 14 Hemmingfield Road, Wombwell, Barnsley  
Client: Mr D Bell

Side Elevations  
Scale: 1:100 @ A4  
Dwg No. HR-W/04