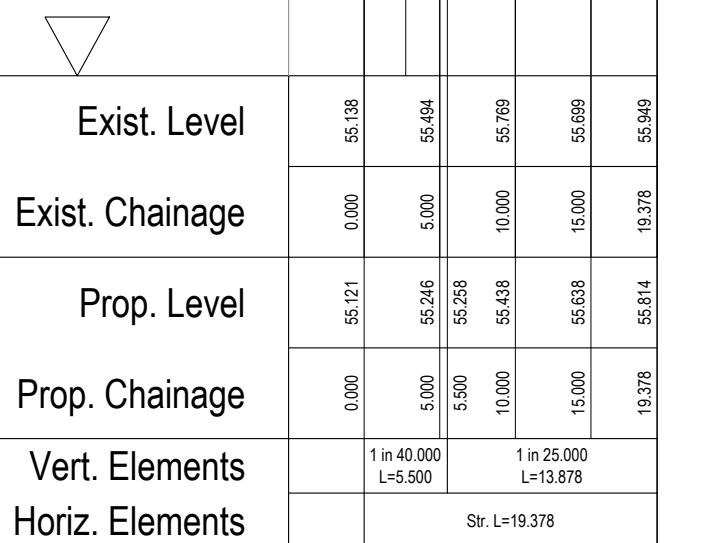
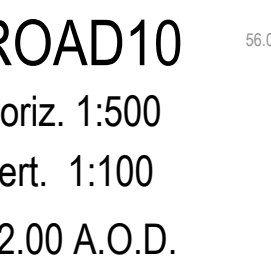
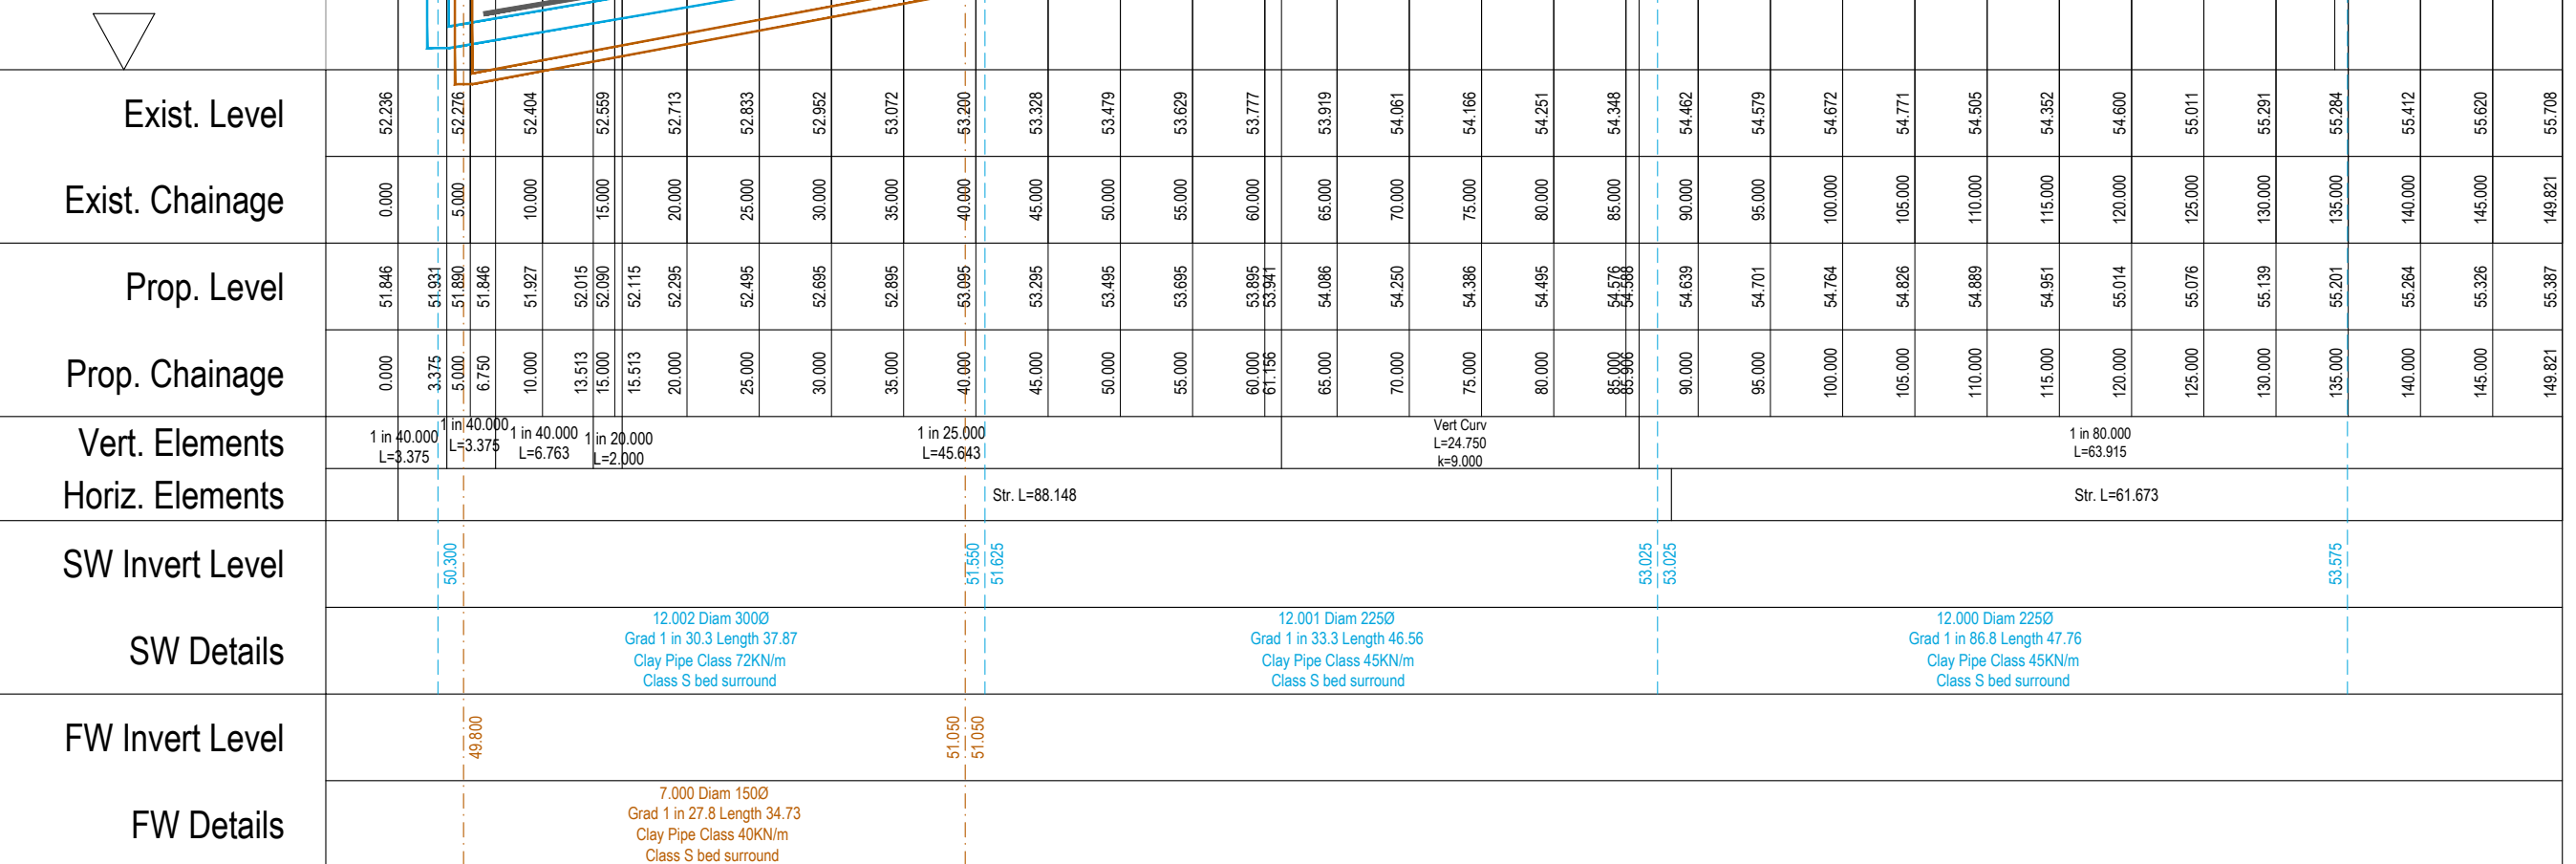
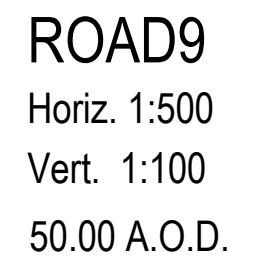
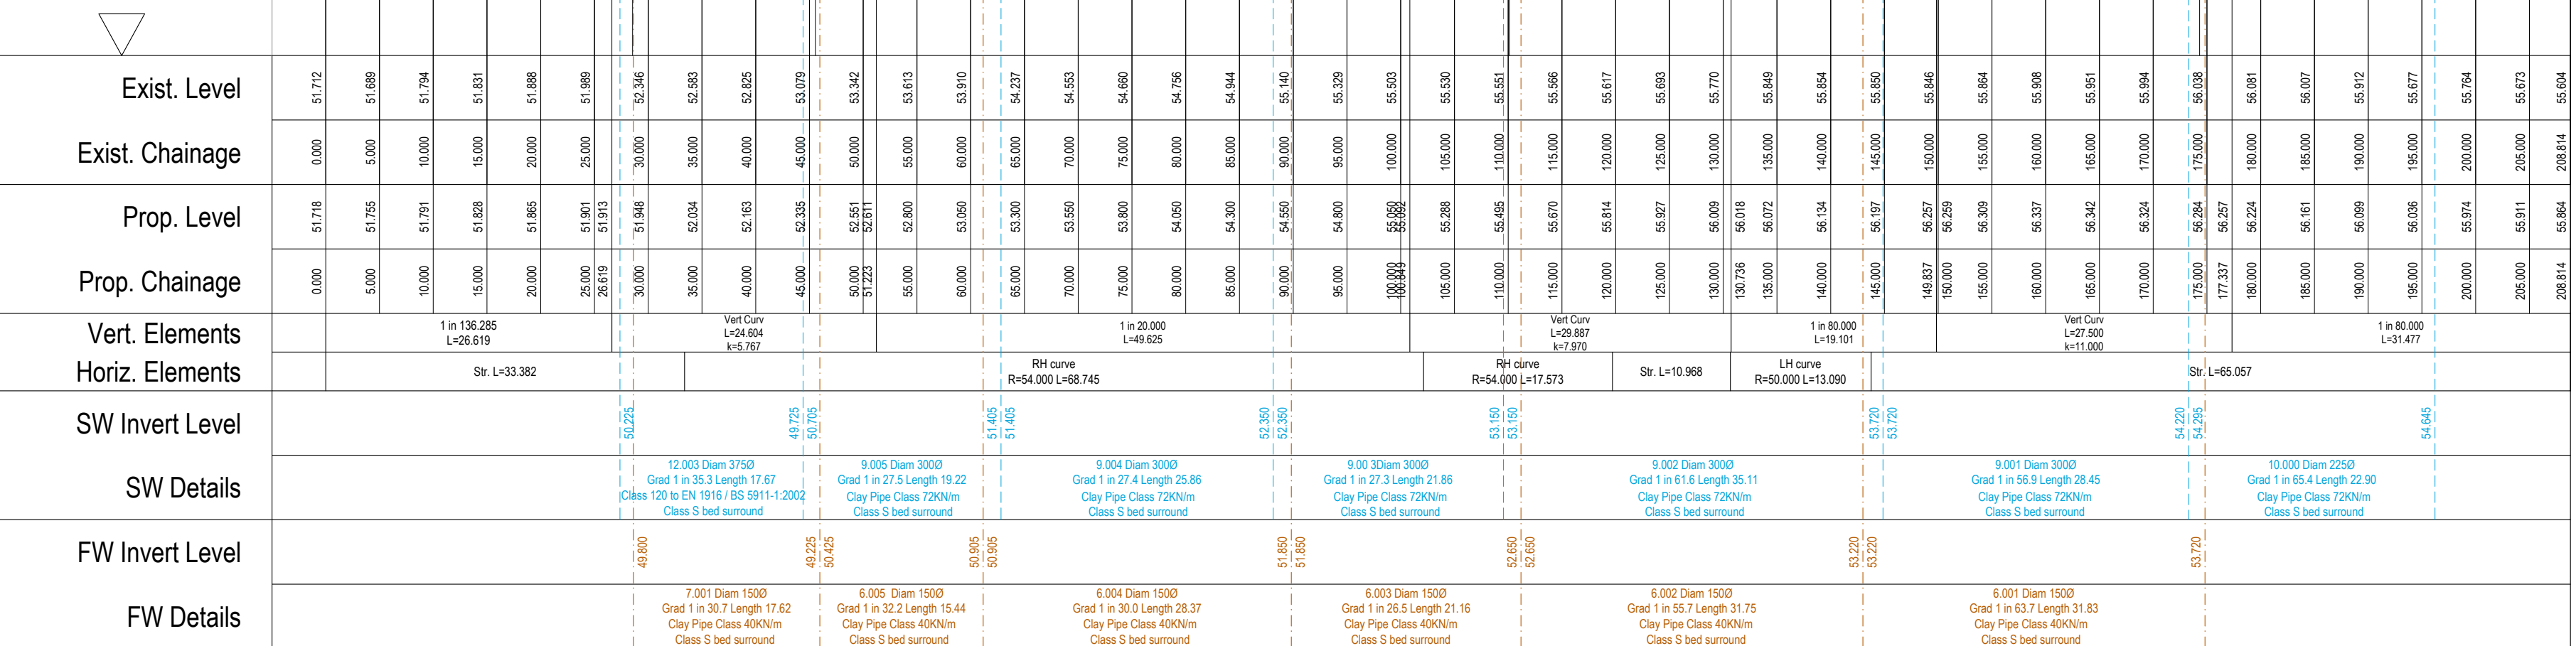
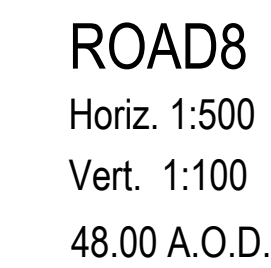
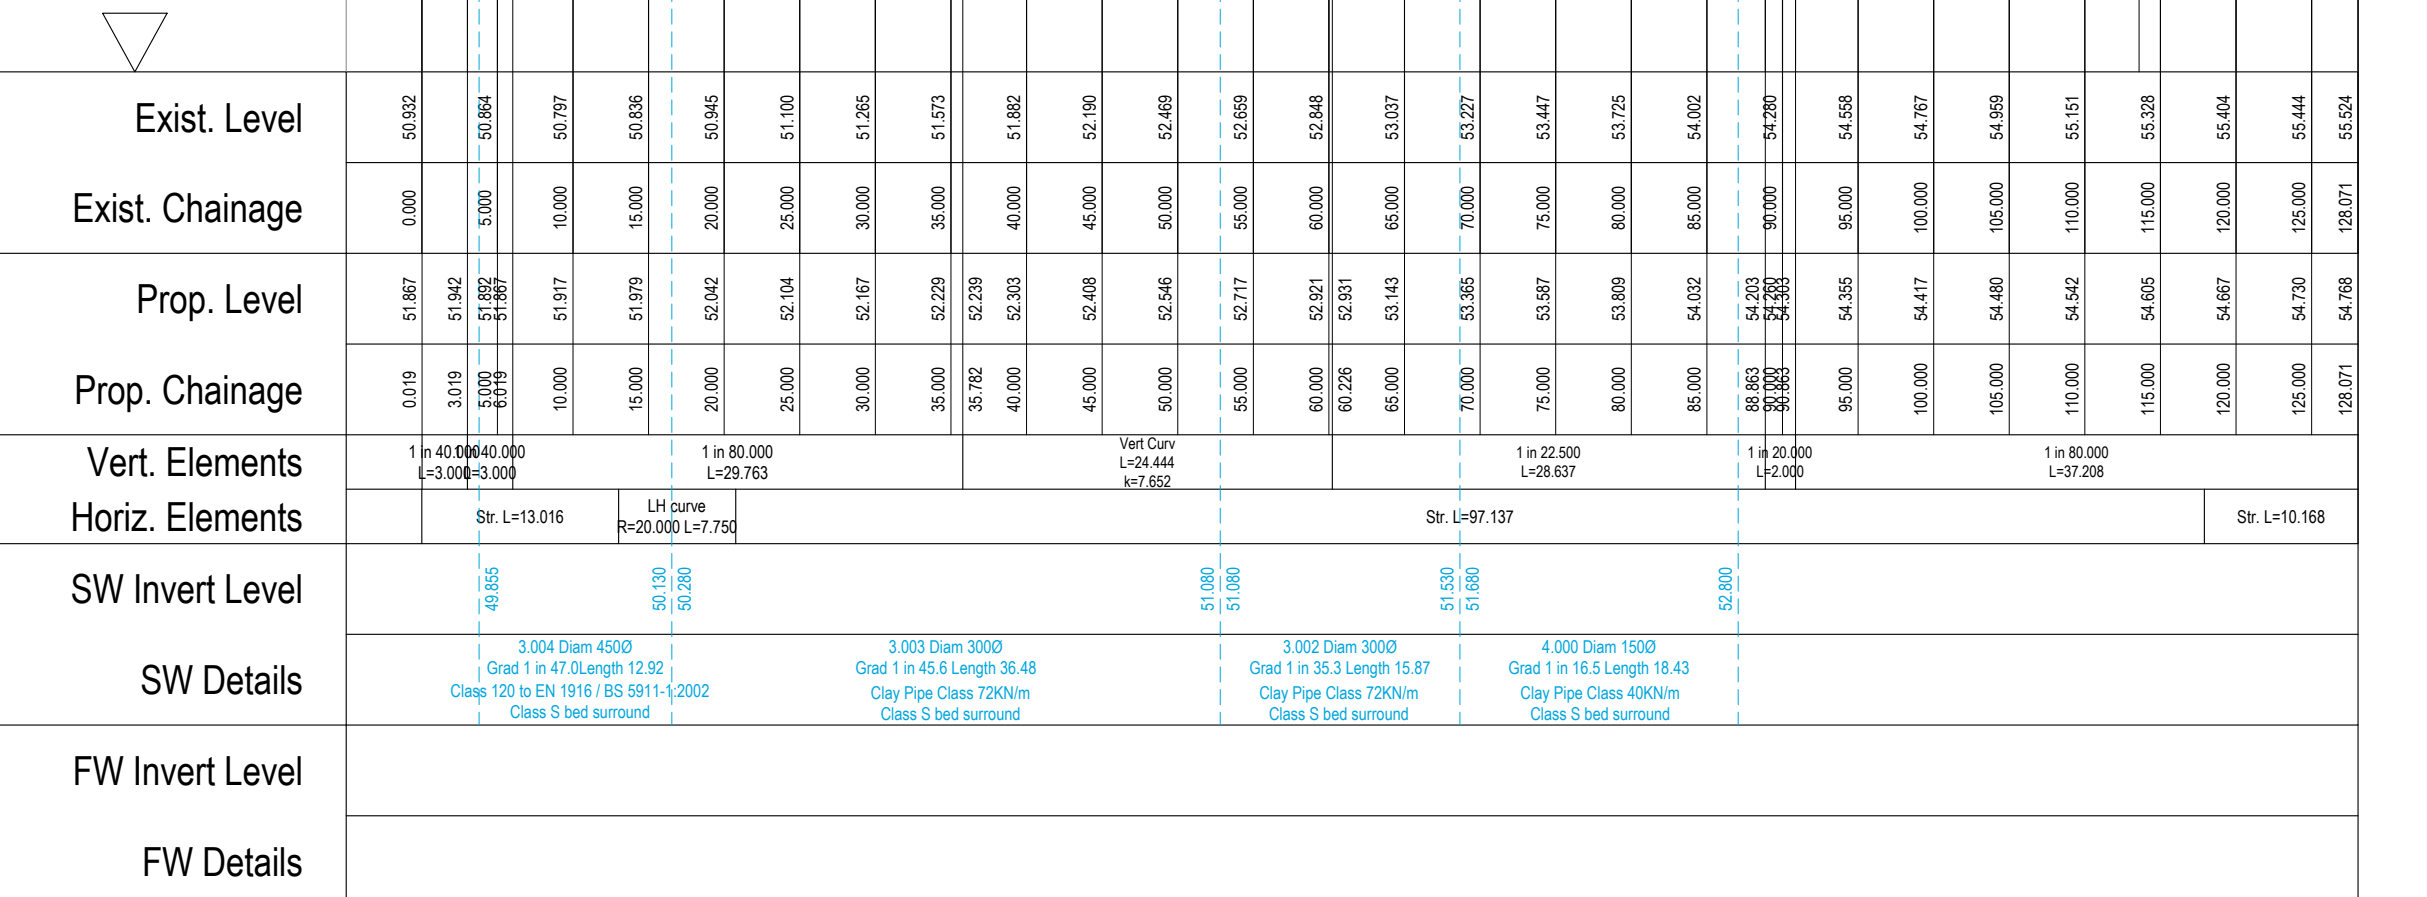
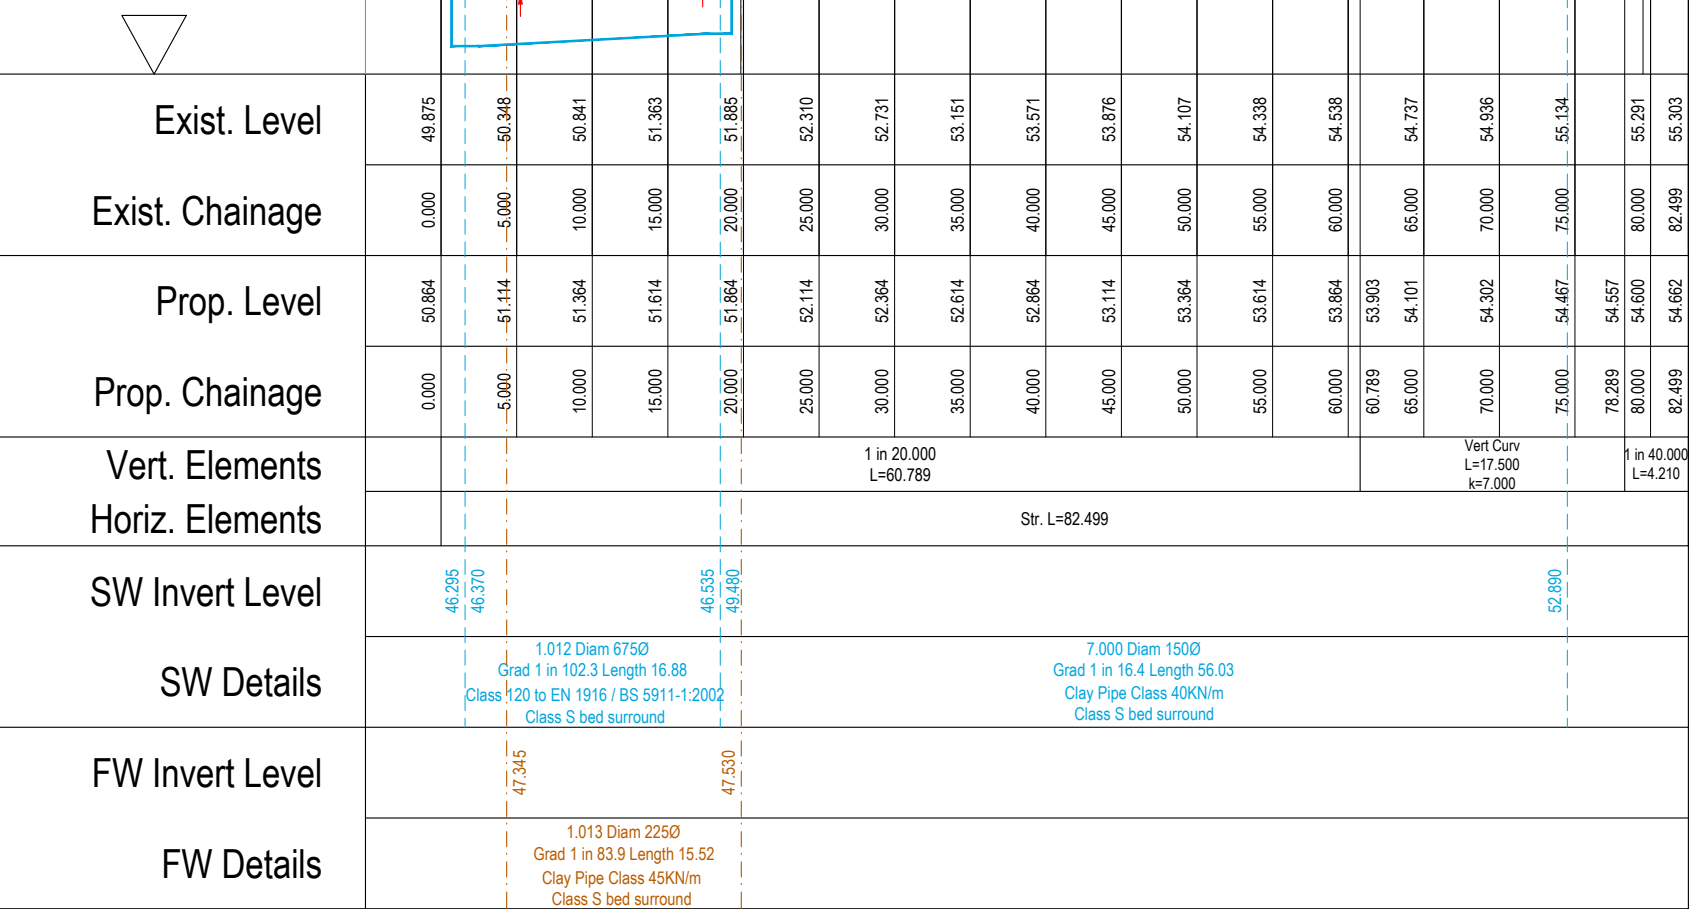
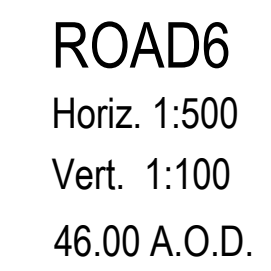
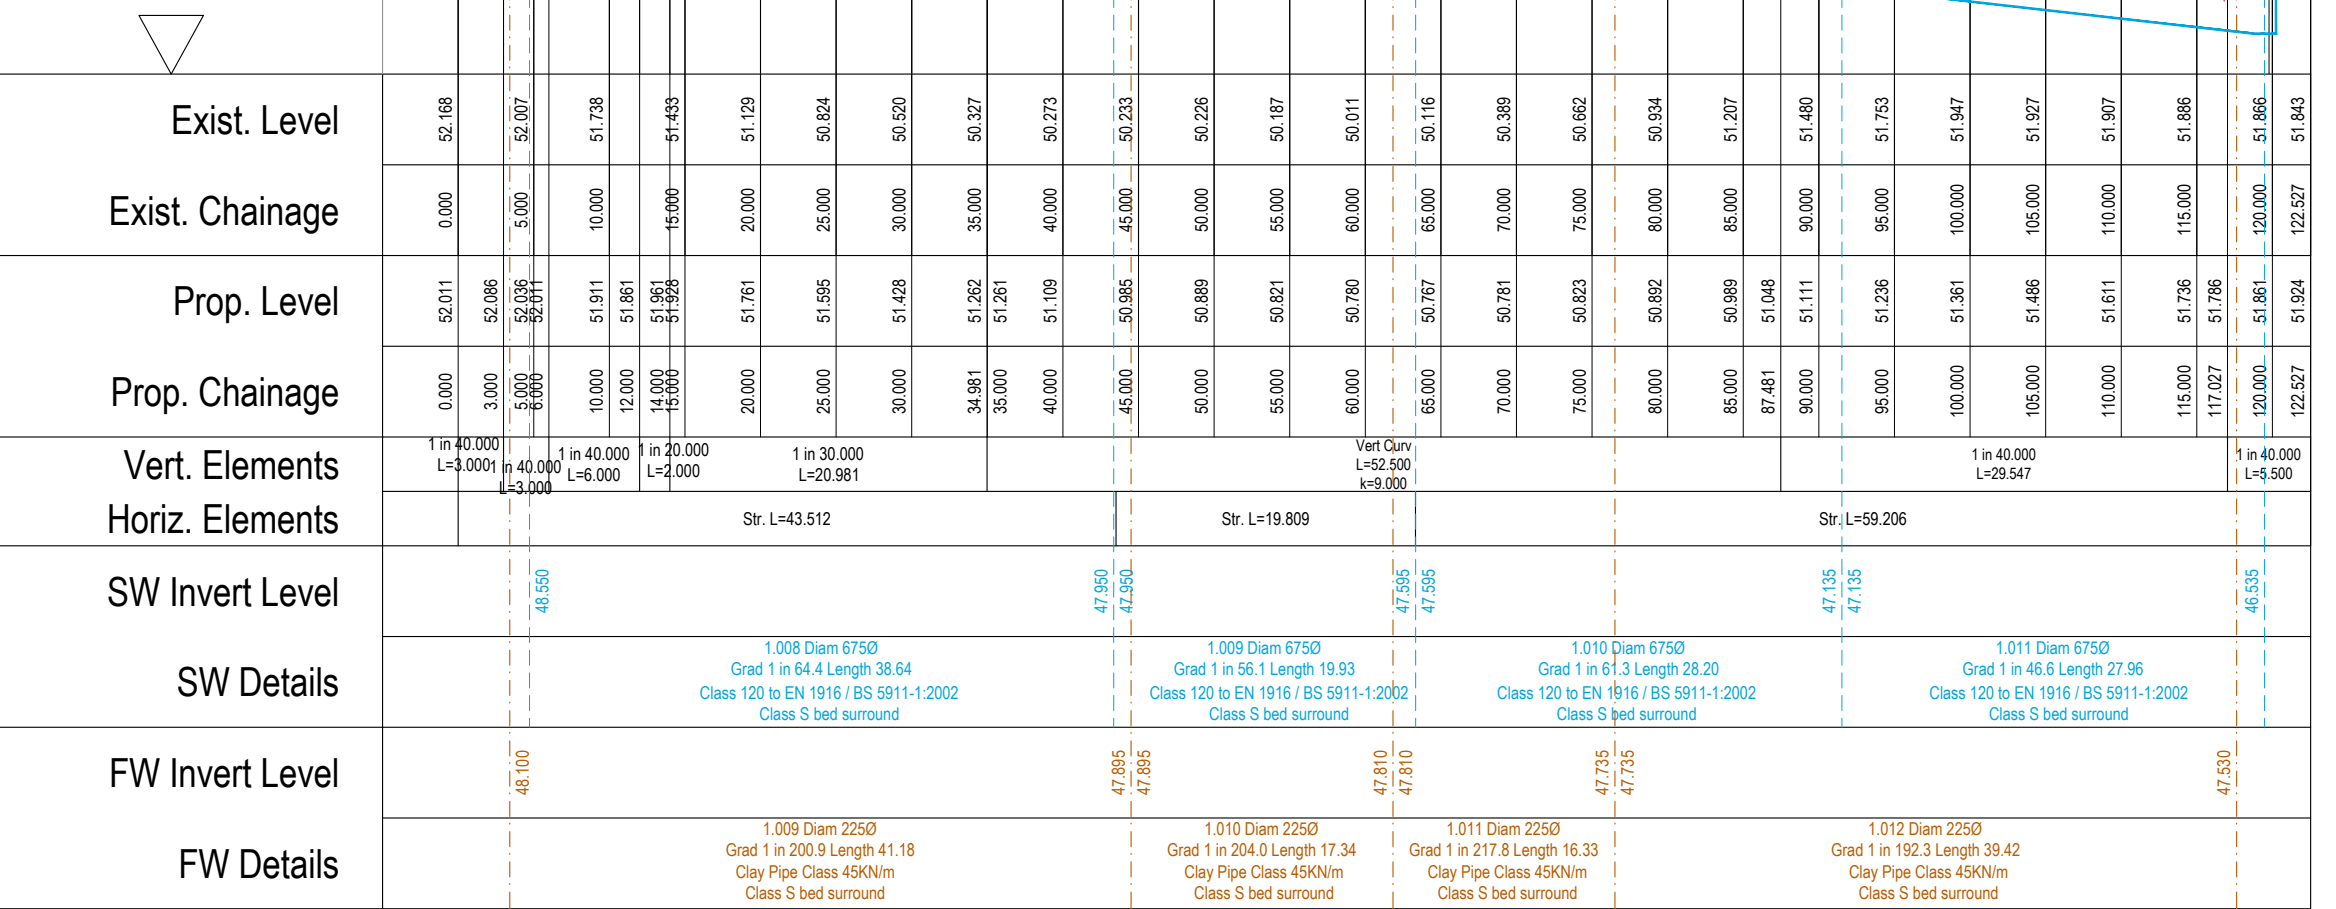
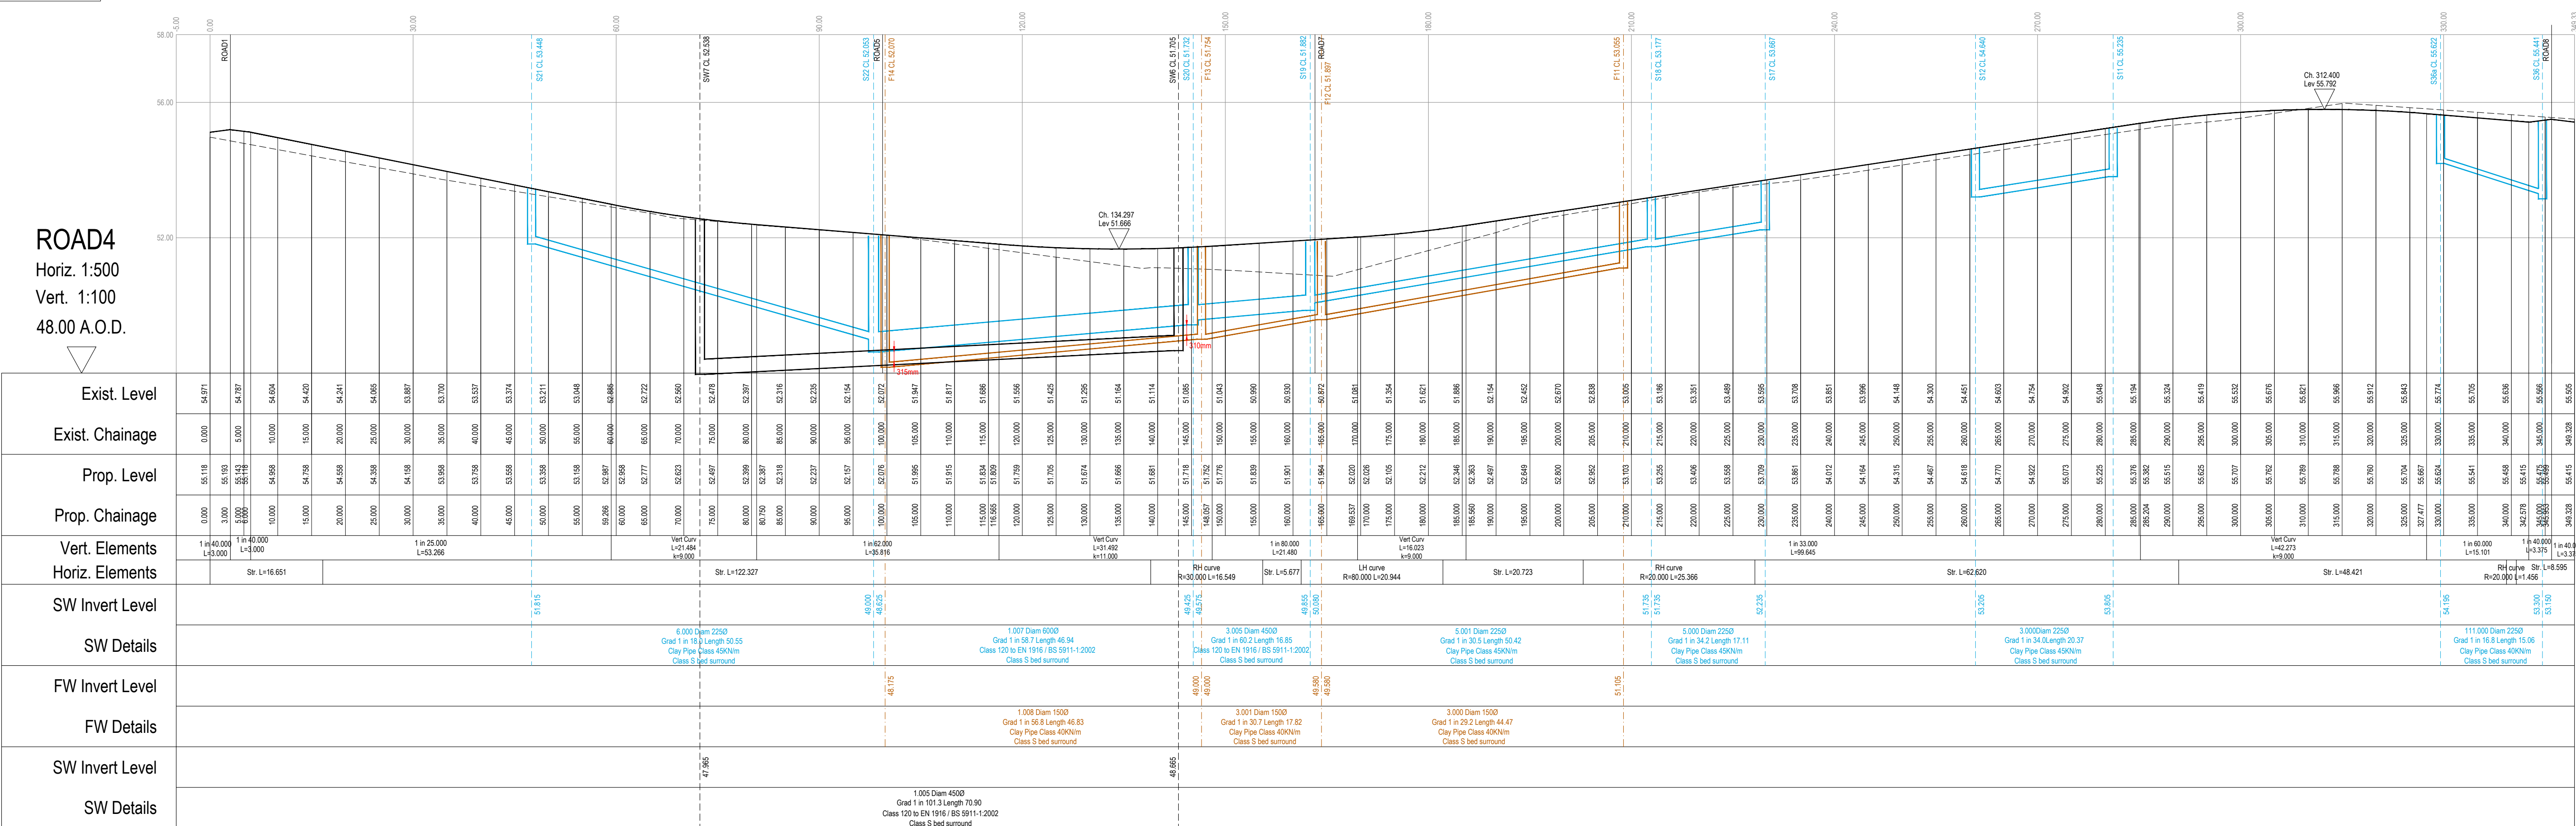


[illegible]

highway works to be carried out in accordance with the current Local Authority design and specification
excavations below proposed and existing highways to be back filled with granular 1 sub base and well compacted in layers not exceeding 150mm, unless otherwise stated.
highway authority to be notified by the contractor prior to the commencement of works.

Drainage

Adoptable drainage works and materials to be in accordance with – “sewers for public sewers” (the definition), the relevant British European and Yorkshire water’s standards, codes of practice, recommendations and standards.

Kiosks covers shall have a clearance of 600mm and shall be class D430 to ground level with 150mm deep frames in highways.

121 must be fitted and fixed and consolidated under the supervision and to the satisfaction of York Water before any drainage work can be carried out.

Kiosks water is not obliged to accept filter drain / land drainage runoff into the public network or adoptable drainage system (directly or indirectly). An alternative method of collecting the land drainage runoff will therefore be required and you will have to liaise with the local authority, Drainage Design Service regarding the disposal of the filter drain / land drainage.

Covers must also carry the BS Kitemark or will be rejected by Yorkshire water inspector. The correct clearing of the kitemarked product is different to that of the cover and a loading bearing capacity shall be fitted above the cover slots to bring the stress down to acceptable levels. Please refer to the latest version of the Concrete Pipe Manufacturers Association (CPMA) Technical Bulletin issued autumn 2004 for Kitemarked cover opening sizes.

A minimum size of cover slot covers are now available which may be kitemarked for use on

[illegible]

Exposure pipes should be Class 120 EN 1916 / ISO 9911-1: 2002
position, line and diameter of all existing drainage apparatus should be confirmed
prior to the commencement of the works. Any discrepancies must be reported to the
per immediately.

For the connection of hot and surface water drainage to the existing public sewer system
be subject to the approval of the local sewerage undertaker. The contractor is
to apply for relevant permits prior to commencing the work.

250 mm diameter pipes are allowed on the adoptable network and are to be kiln-dried
position, line and diameter of all existing drainage apparatus should be confirmed
prior to the commencement of the works. Any discrepancies must be reported to the
per immediately.

For the connection of hot and surface water drainage to the existing public sewer system
be subject to the approval of the local sewerage undertaker. The contractor is
to apply for relevant permits prior to commencing the work.

There is a 115 mm cover and frame has been approved, this must not be coated in plastic
with a fitting eye suitably sized to accommodate standard fitting keys

to the commencement of any works under ground mapping surveys and constraints it is to be referred to any discrepancies are to be reported to engineer.

visiting services which may be affected by the proposed works should be located by a hand dig in close liaison with the statutory service authorities. The contractor inform the developer of any services that may affect the proposed design. Contractor notify statutory service authorities prior to commencement of work. As Constructed condition it is the contractors responsibility to provide the following as constructed

g) to the developer on the completion of the works covered by the contract:-
 1) location/co-ordinates of all adoptable manholes,
 2) content and cover levels of all adoptable manholes,
 3) manhole positions and connections,
 4) location and depth of service ducts for water, gas, electric, BT, cable and street lighting,
 5) size and number of ducts.

08.10.20	VERTICAL AMENDED ROADS 4 / 8	NO	NO
----------	------------------------------	----	----

06/09/20	ROAD 7 VERTICAL AMENDED - CHANNEL BLOCKS INDICATED	ND	ND
10/07/20	SECTION 164 COMMENTS ADDED	ND	ND
10/03/20	RE-DESIGNED TO NEW PLANNING LAYOUT	ND	ND

24.01.20	RE-DESIGNED TO NEW PLANNING LAYOUT	ND	ND
29.07.19	FIRST ISSUE	ND	ND
Date	Revision Details	Drawn	Checked

This drawing is the property of Gannochy Design Limited and the

QUEENSBERRY DESIGN
CIVIL, STRUCTURAL, ARCHITECTURAL &
GEOTECHNICAL CONSULTANTS
NORTH EAST OFFICE

Q SUITE 2A, METRO HOUSE, METRO CENTRE,
GATEHEAD, NE11 9NH
T: 0151 400 9060

NORTH BRIST & YORKSHIRE OFFICE
2A ST MARTIN'S LANE, YORK, YO1 6LN
01904 500662

www.superconductors.co.uk

KEEPMOAT HOMES

THURNSCOE PHASE 3

LONGSECTIONS
SHEET 2

ND	Checked AL	Date 25.07.19
ing Number QD1386-05-02		

Status	Scale	Rev.
TENDER	1:500/100 - A0	E