THIS DRAWING IS NOT TO BE USED FOR CONSTRUCTION PURPOSES.

DRAINAGE DETAILS SUBJECT TO DETAIL DESIGN & SITE INVESTIGATION.

RED LINE DENOTES APPLICATION BOUNDARY, SITE OWNERSHIP SUBJECT TO CONFIRMATION BY OTHERS

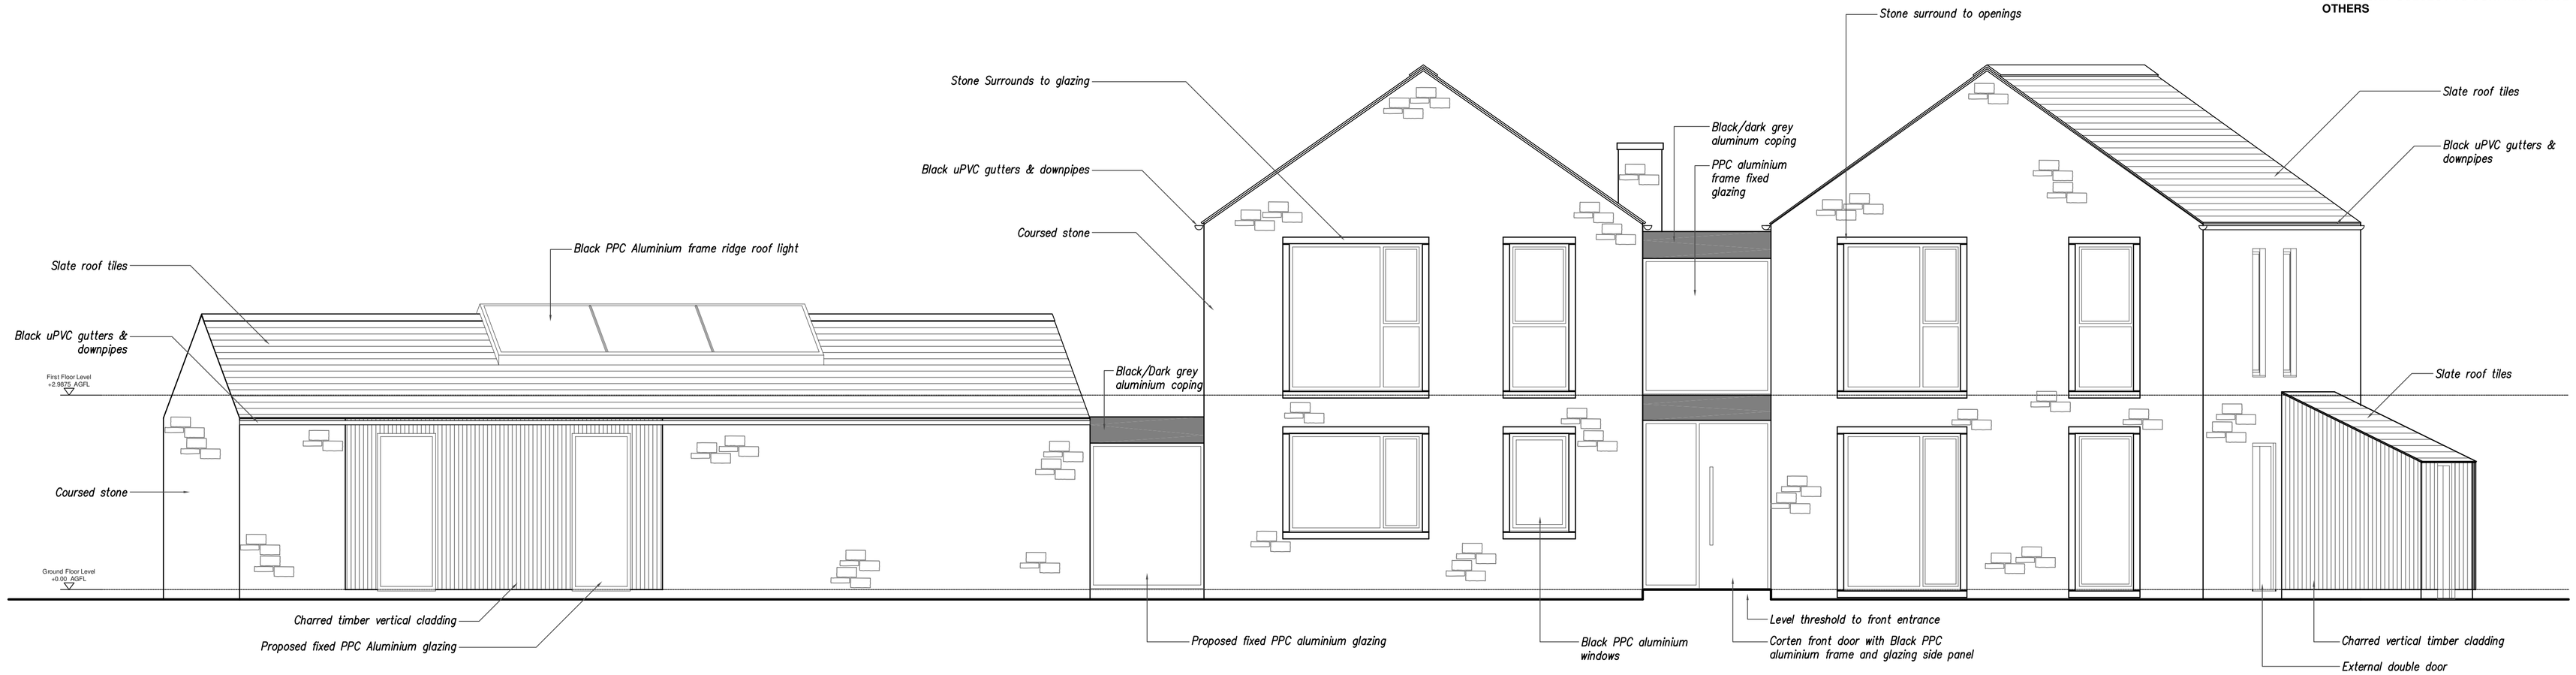

00 **Front (North) Elevation**
1:50

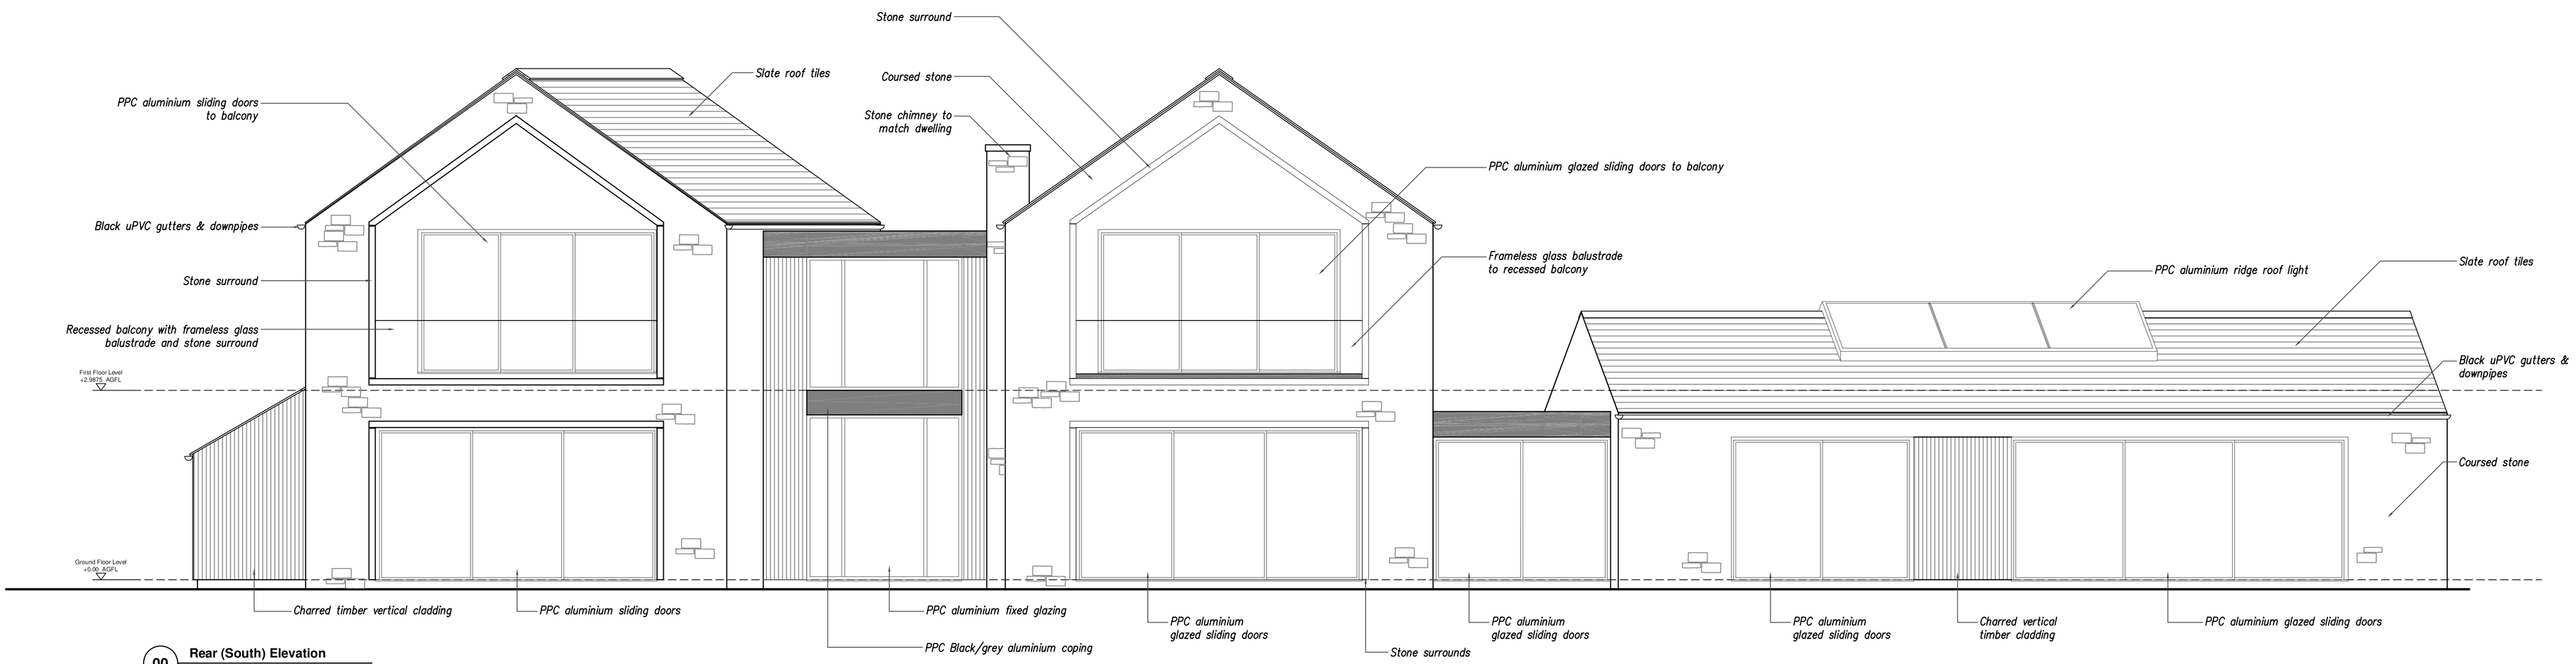

00 **Rear (South) Elevation**
1:50

1:50 0 1 2 3 4 5 m

Rev: - Rev Date: 28.08.2025 Drawn By: AR

Rev Details:
Initial Issue

PLANNING DRAWING

brightman clarke architects

32 Causeway Head Road, Sheffield, S17 3DT

Tel. Sheffield: 0114 236 1366 Tel. Chesterfield: 01246 383 707
email: info@bcarchitects.co.uk web - www.bcarchitects.co.uk

© Copyright. This drawing is the property of Brightman Clarke Architects and shall not be loaned, copied or disclosed to any third party without prior written consent of Brightman Clarke Architects

Client:
Mr & Mrs Shaw

Project:
Birkland Farm, Langsett
Shefield

Drawing No:
25-007-P05

Scale @ A1:
1:50

Drawing Title:
Proposed Elevations - Sheet 1 of 2
House A