




POSSIBLE SIDE ELEVATION FROM LITTLEFIELD LANE
APARTMENT BLOCK 3

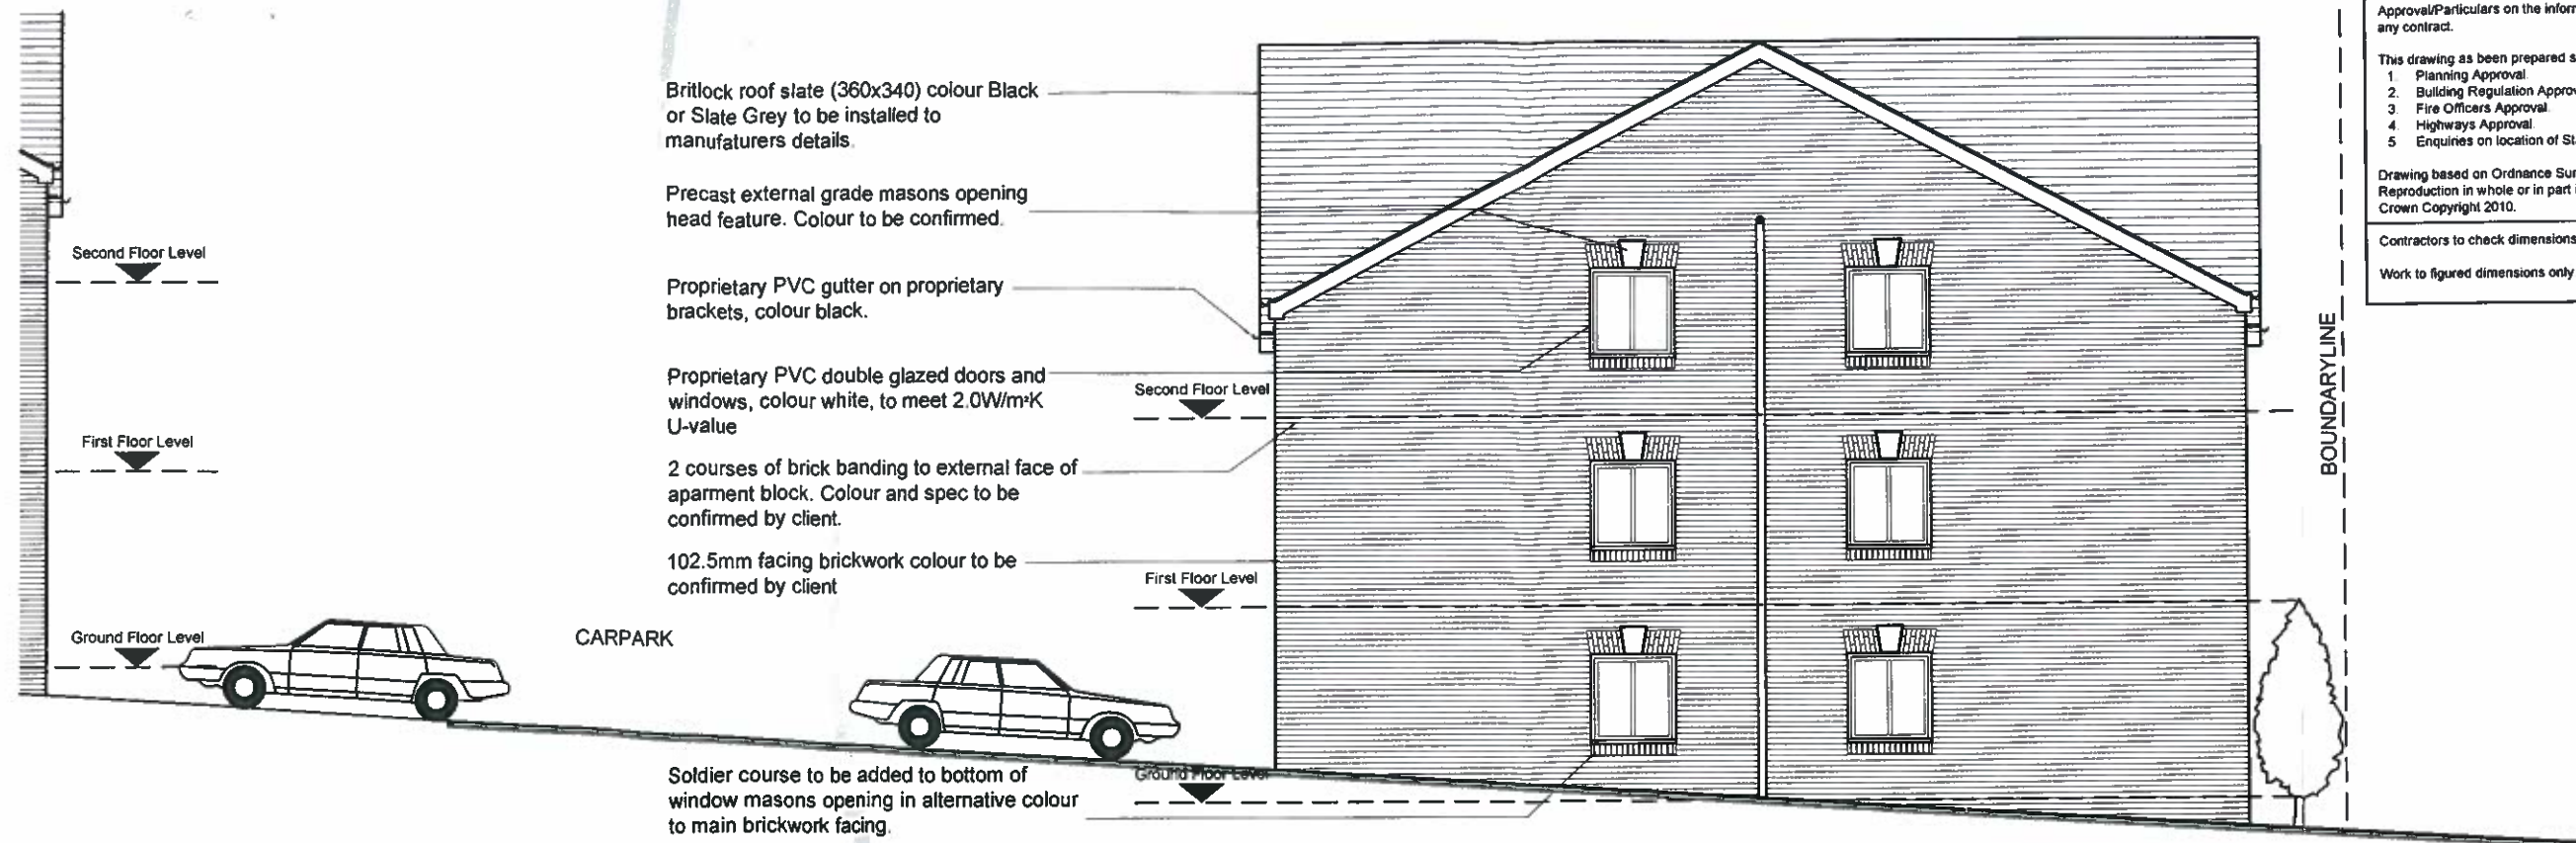

POSSIBLE SIDE ELEVATION FROM CARPARK
APARTMENT BLOCK 3



Notes:

Approval/Particulars on the information shown should be obtained prior to being used as a basis for any contract.

This drawing has been prepared subject to the following:

1. Planning Approval
2. Building Regulation Approval
3. Fire Officers Approval
4. Highways Approval
5. Enquiries on location of Statutory Utilities services & equipment

Drawing based on Ordnance Survey data and is subject to a full line & level survey. Reproduction in whole or in part is prohibited without the prior permission of Ordnance Survey Crown Copyright 2010.

Contractors to check dimensions and notify any discrepancies or errors to the company immediately.

Work to figured dimensions only. Do not scale.



Rev	Date	Description	Drawn	Checked
<div> <div> <p>WALL 2 WALL DESIGNS</p> <p>222 Westport Wellington Street Leeds LS1 4JN Tel: 07891593185 e-mail: phil.wall@w2designs.co.uk website: www.w2designs.co.uk</p> <p>Contractors to check dimensions and notify any discrepancies or errors to the company immediately. Work to figured dimensions only. DO NOT SCALE.</p> </div> <div> <p>Client: MR & MRS HAYES</p> <p>Project: THE KOI CAVERN PET & AQUATICS, UNITS 1, 2, 3 & 4 LITTLEFIELD LANE WOMBWELL BARNSELY S73 8DF</p> <p>Title: POSSIBLE ELEVATIONS APARTMENT BLOCK 3</p> </div> </div>				
Drawn	PDW	Checked	PDW	
Date	01.07.11	Scale	1:100@A3	
Status	APPROVAL	Dwg No	100-PL-09	Rev
				-