
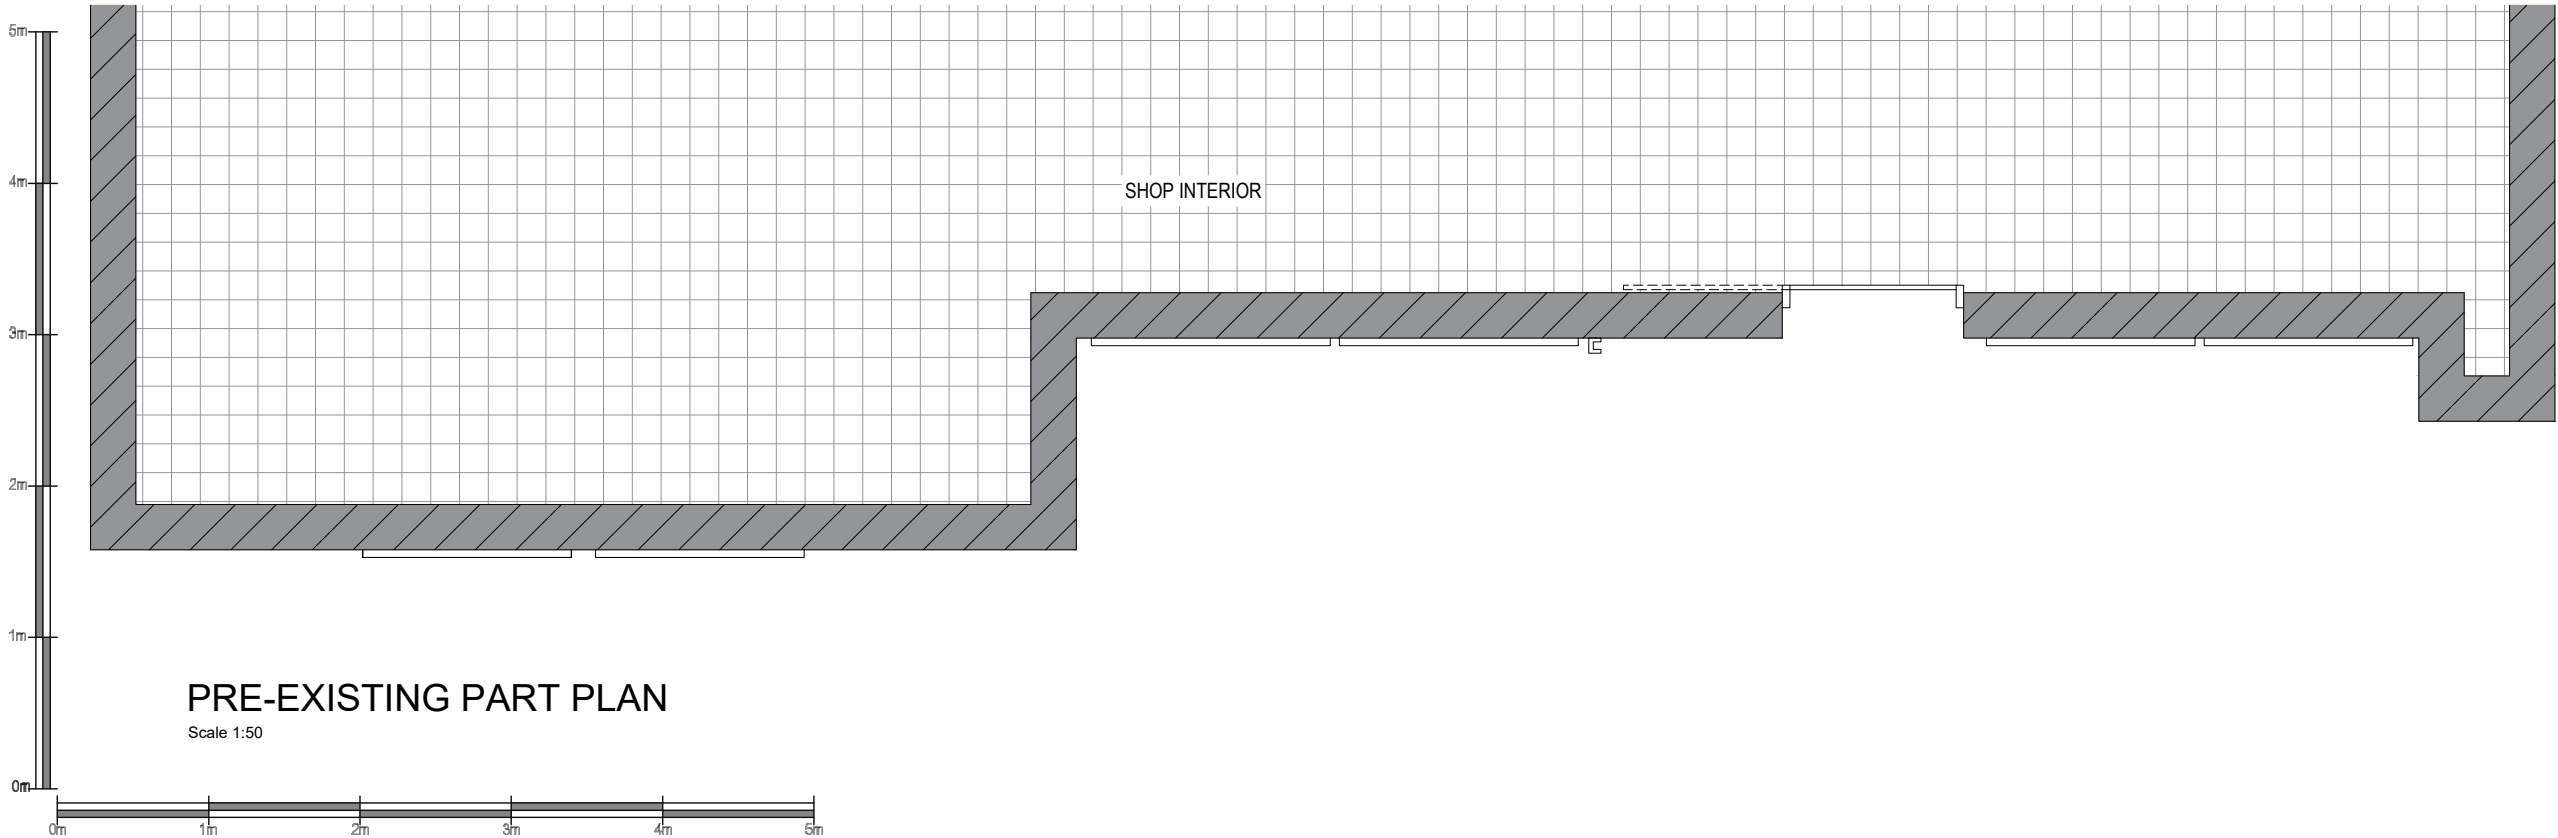


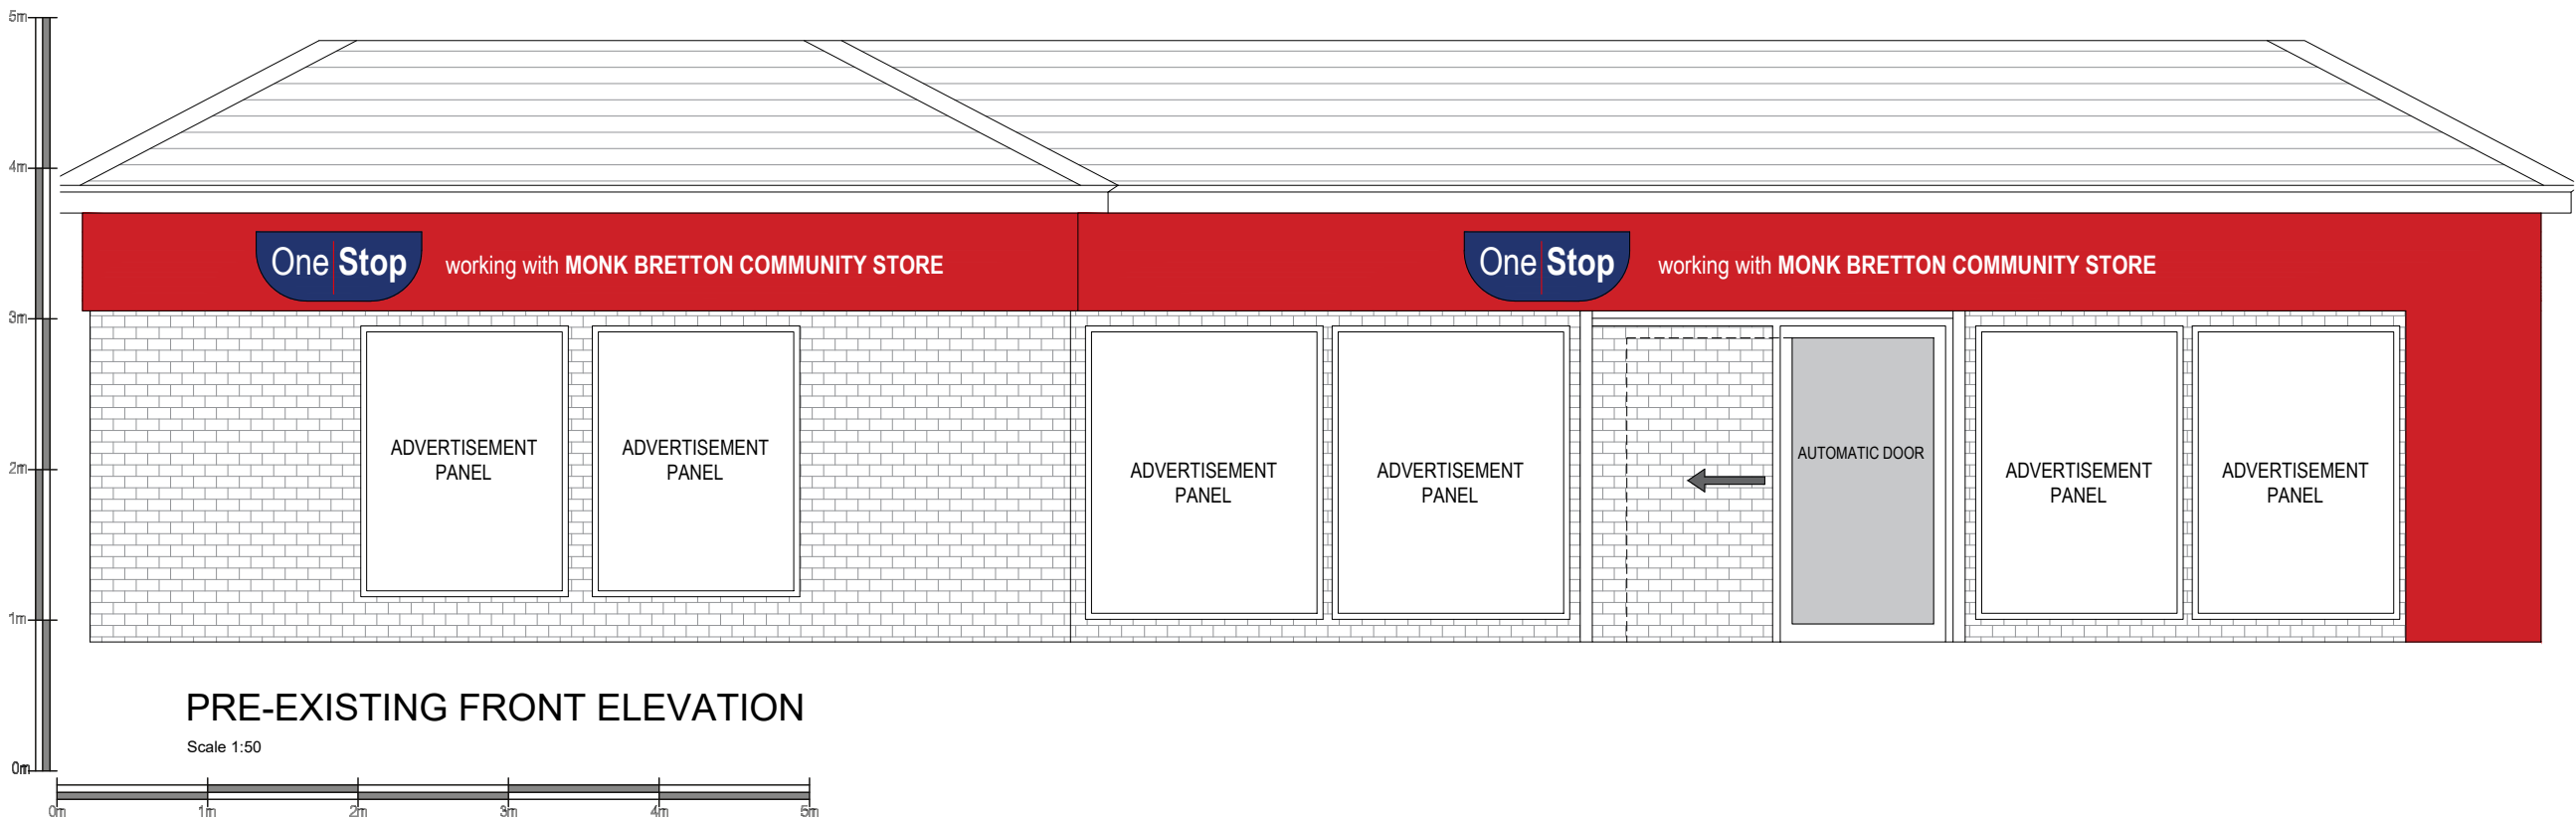

Date: Comments: By:

GENERAL NOTES:
1) All dimensions in millimeters unless otherwise stated.

Site:
One Stop,
14 Fish Dam Lane
Monkberatton,
Barnsley,
S71 2PX

Drawing Title:
Pre-Existing Plan and Elevation

Ref: T019812_PE	Date: 13/03/2020	Rev:
Scale: 1:50	Paper: A3	Date Rev: