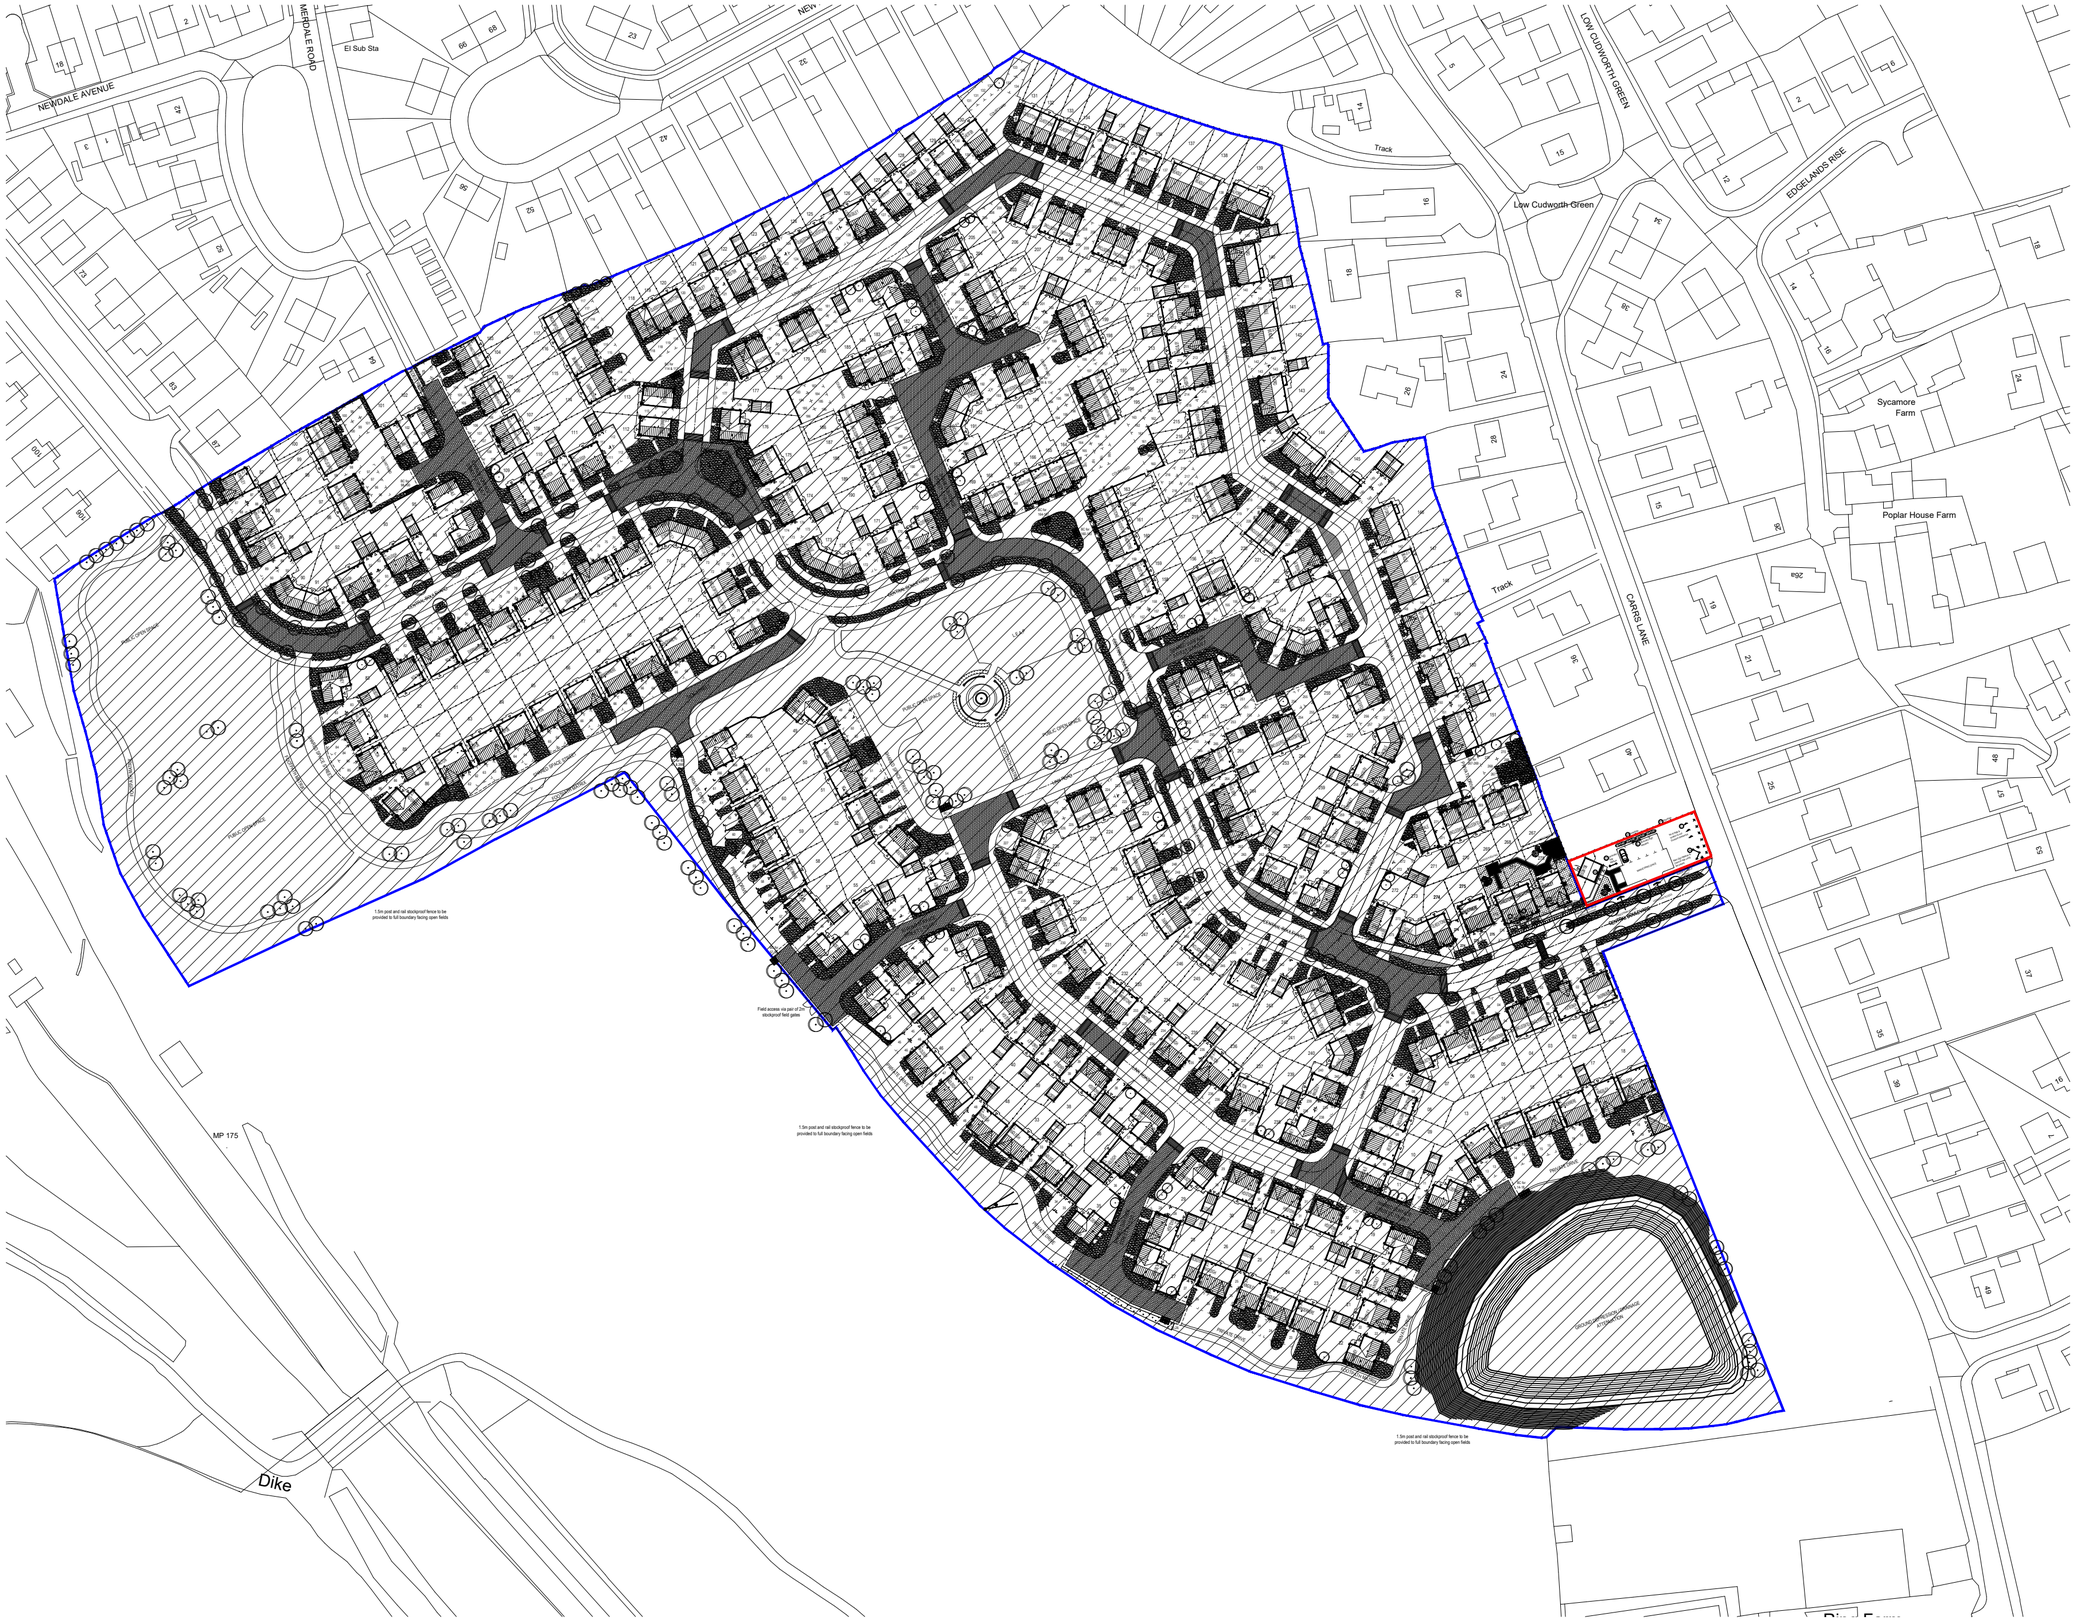



| | |
|---|---|
| Development : | Carrs Lane |
| Location: | Cudworth |
| Marketing Name: | - |
| Drawing Title: | Sales Arena - Location Plan |
| Drawing Number: | CLC/LP - 01 |
| Revision: - | Scale @ A2: 1:1250 |
| Drawn By: RFC | Date Started: Mar. 2017 |