

proposed extensions to dwelling no. 50 southfield cresc.

Thornescoe Rotherham

S63-0RR

for


mr. anthony gollick

planning details:-


- sheet one - location plan
- " two - site plan
- " three - ex. floor plans + elevations
- " four - prop. " " + "

scales @ 1:1250, 1:500, 1:100 + 1:50m.

location plan scale 1:1250

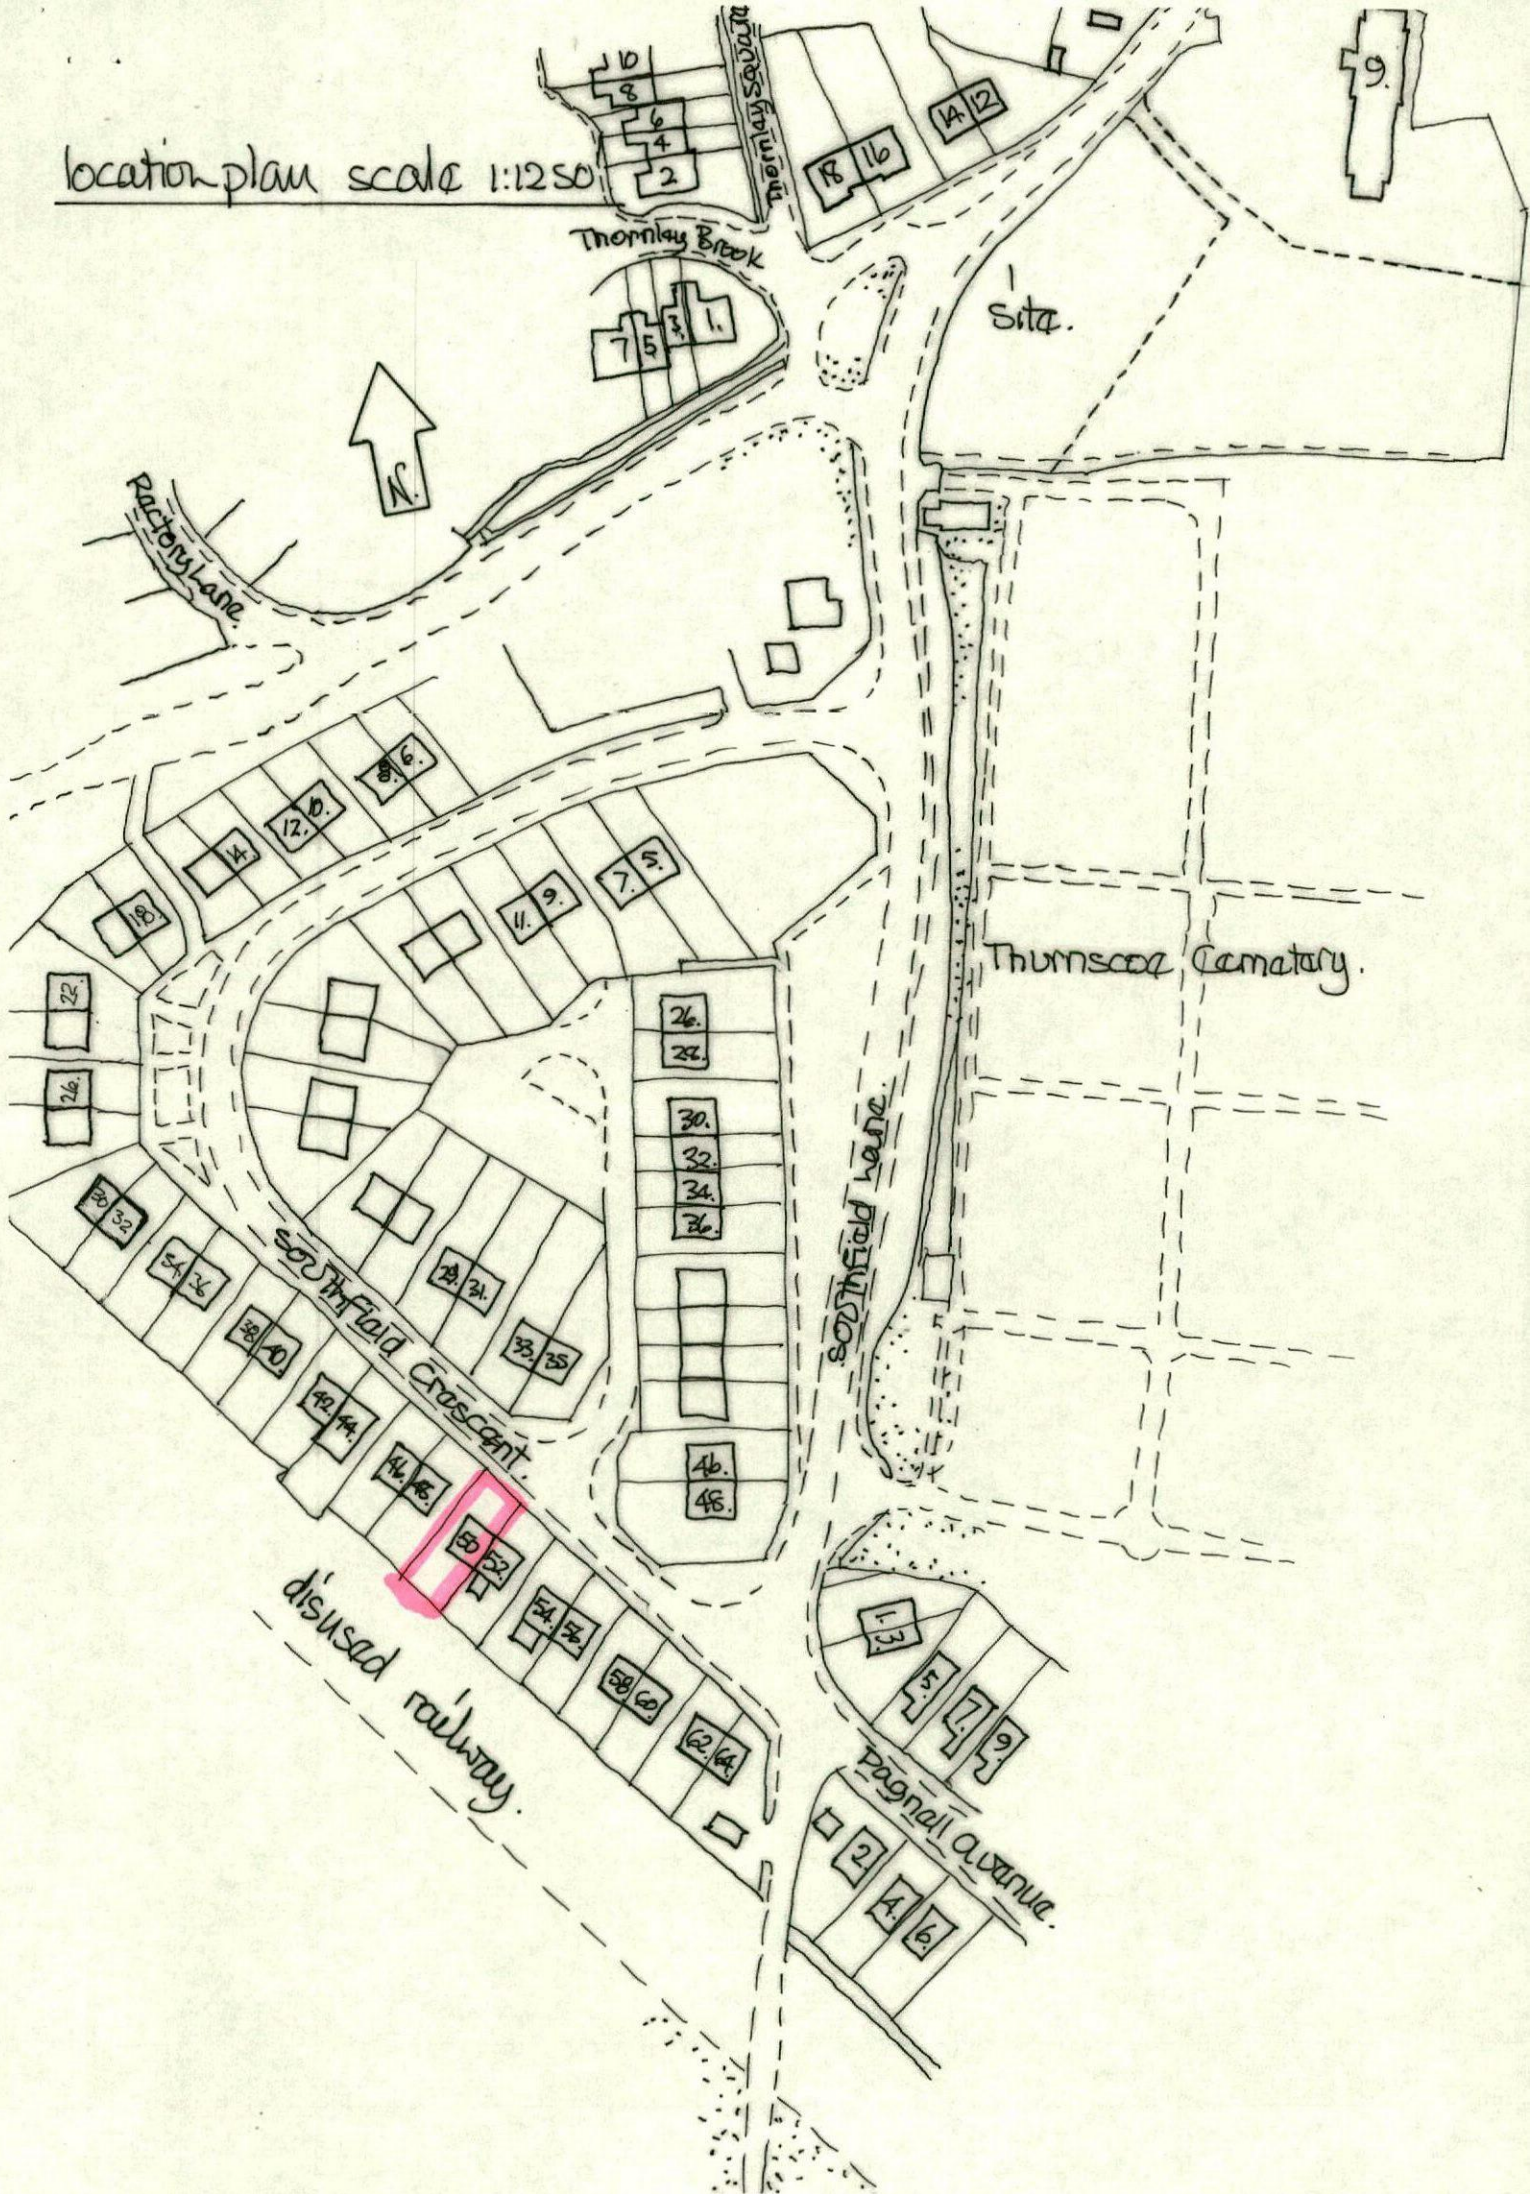


Site plan at 1:500m.

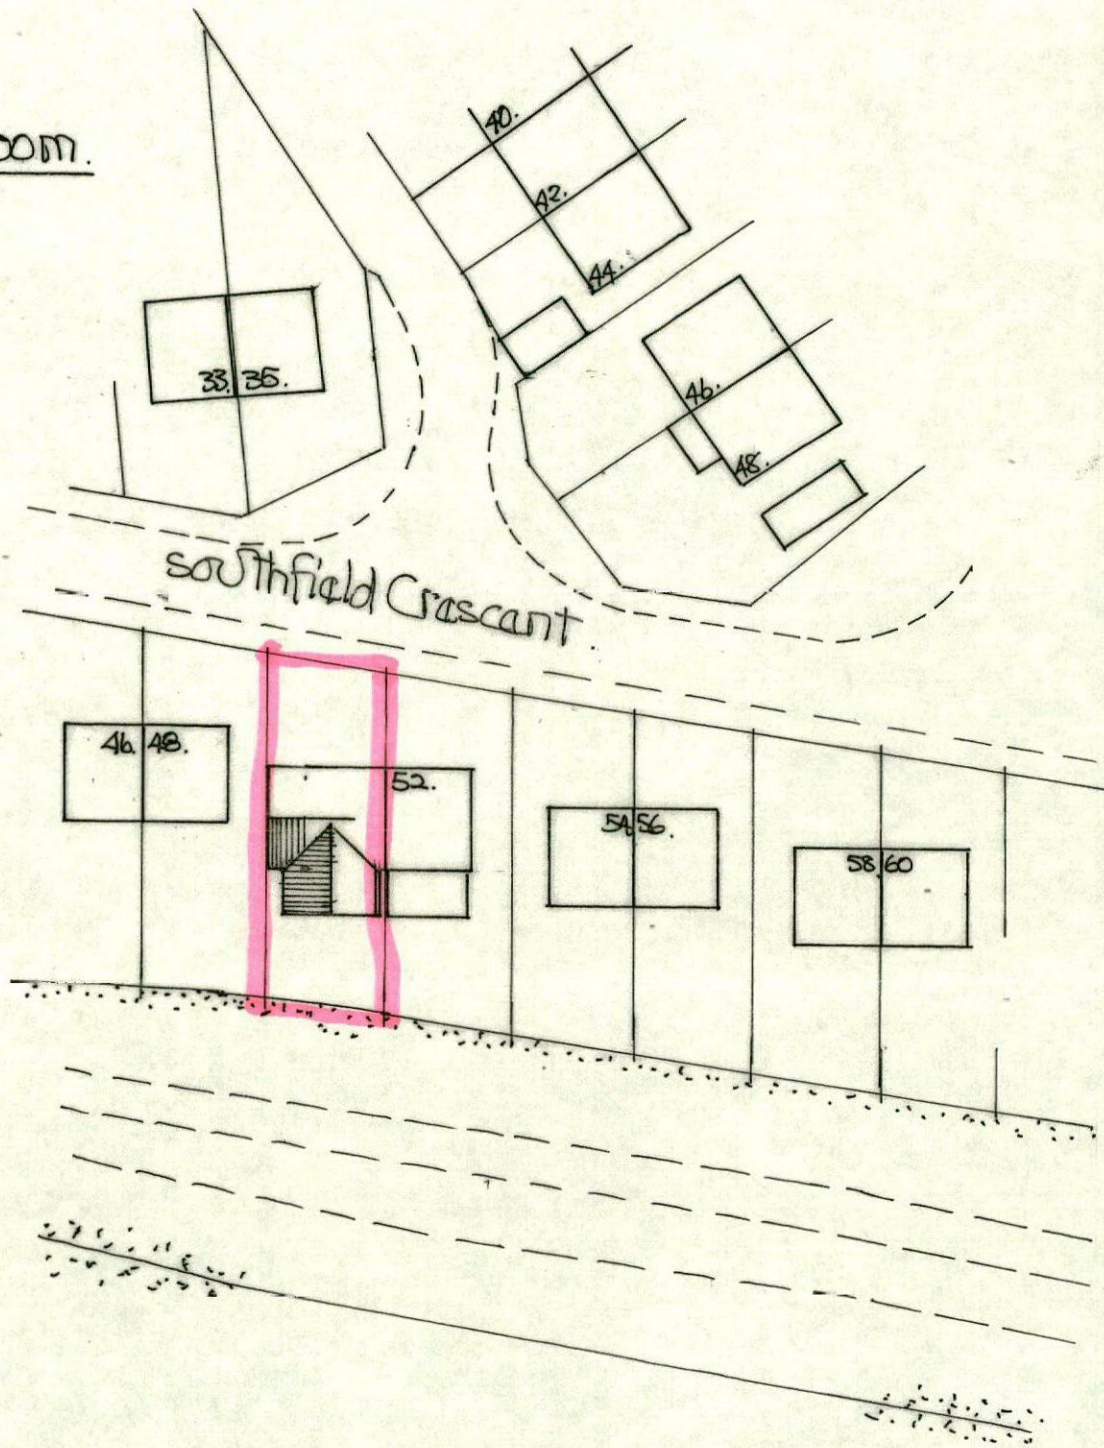

scale 1:100m.

ex. 1st floor.

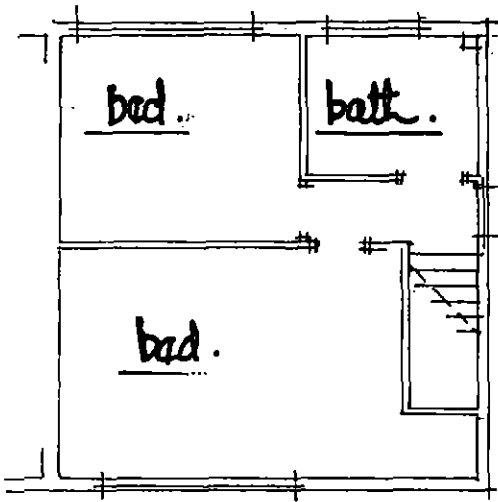

adj ext'n

ex ground floor

1/c

separate


thru' lounge

kitchen

hall

big


b/fence

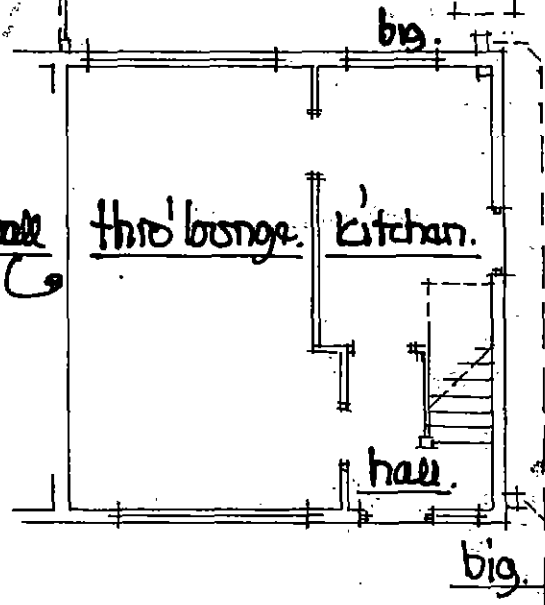

bold roll style tiles (discoloured)

white upvc framed panels


mixed red facing brick (discoloured)

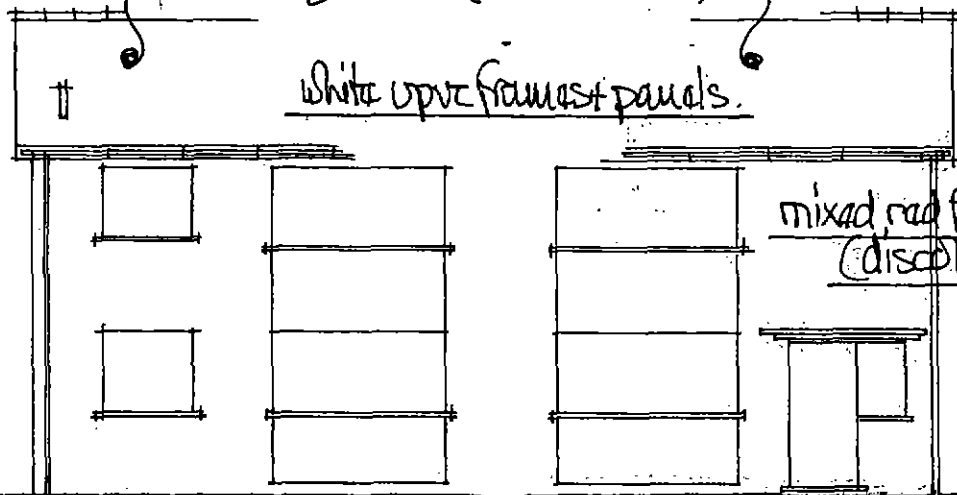

ex. rear view


ex. front view

ex gable view


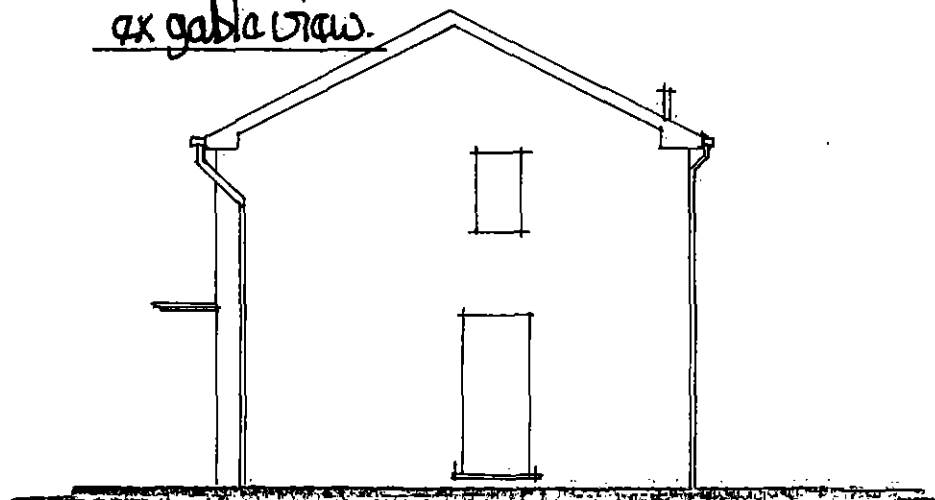


proposed 1st floor.

scale 1:100m.

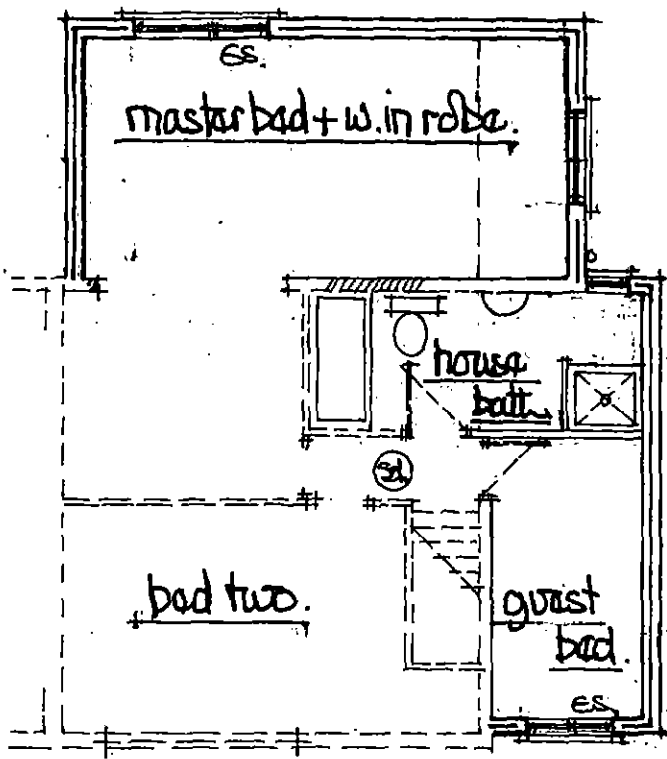


proposed ground floor.

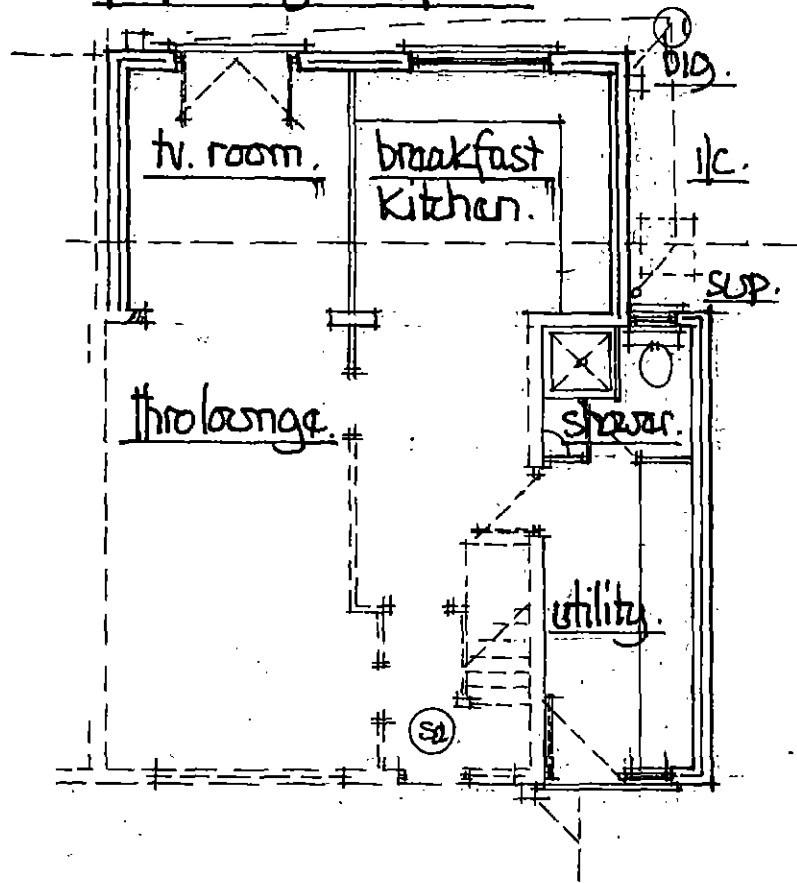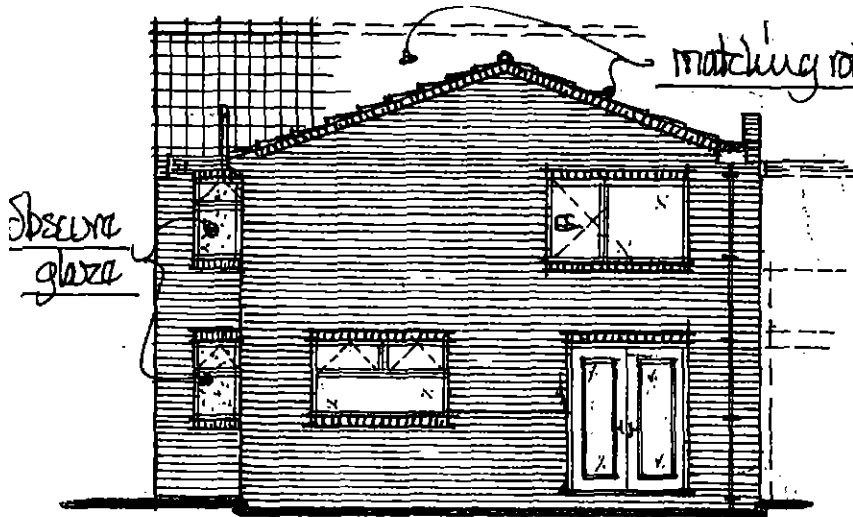

proposed rear view.

proposed side view from no 48.

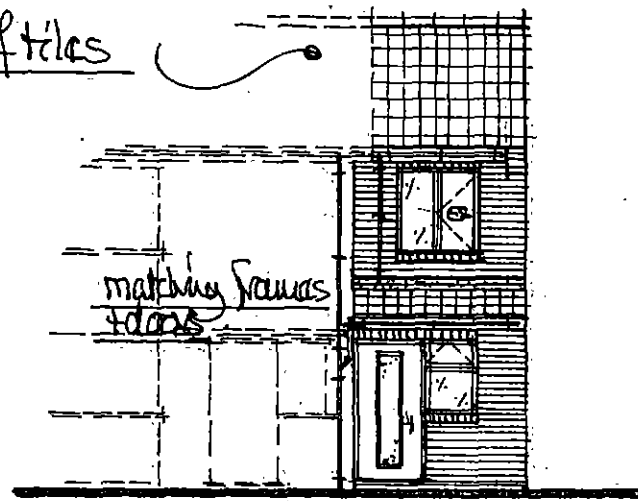

proposed front view.

proposed side view from no 52.

