


Please note: These drawings are for planning purposes only and should not be used for construction.

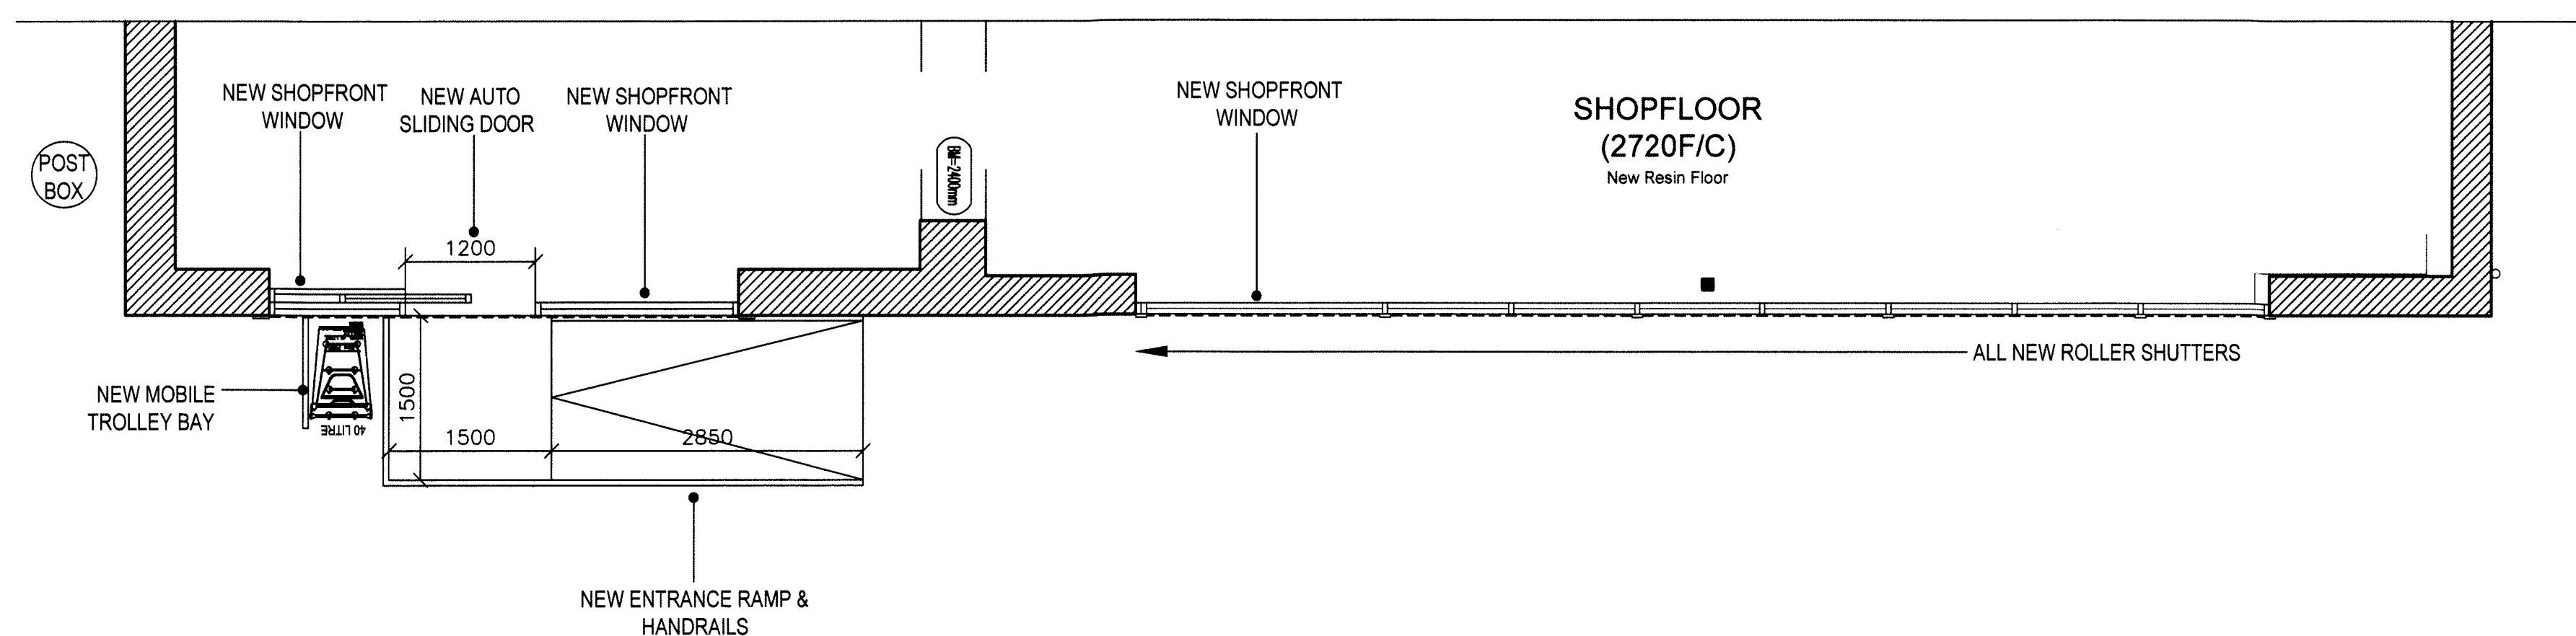

Architectural elevation drawing of the exterior of "The co-operative food" building. The drawing shows a long, low structure with a flat roof. Key features and annotations include:

- Left Section:**
 - POST OFFICE (sign)
 - NEW SOLID LATHE ROLLER SHUTTERS SPRAYED WHITE RAL.9010.
 - NEW AUTOMATED SLIDING ENTRANCE DOOR & SIDE WINDOWS CONSTRUCTED FROM ALUMINIUM FRAME WORK - SPRAYED WHITE RAL. 9010. (Dimensions: 1050, 1200, 1658)
 - NEW CONCRETE ENTRANCE RAMP & STEEL KEE KLAMP HANDRAILS POWDER COATED BLACK
 - NEW SECURITY SHUTTER BOX AND GUIDES FINISHED WHITE RAL.9010.
- Central Section:**
 - FIRE SWITCH
 - GRAPHIC BOARD
 - NEW SHOPFRONT WINDOW SPRAYED WHITE RAL.9010 (Width: 2138)
 - EXTENDED STALL RISER RENDER FINISHED BLACK
- Right Section:**
 - NEW SOLID LATHE ROLLER SHUTTERS SPRAYED WHITE RAL.9010.
 - NEW SECURITY SHUTTER BOX AND GUIDES FINISHED WHITE RAL.9010.
- General Annotations:**
 - The co-operative food (Building Name)
 - F.F.L. (Finished Floor Level)
 - EXISTING ENTRANCE RAMP / HANDRAIL & CANOPY TO BE REMOVED BY BUILDER
 - Section line A-A

The co-operative food

POST OFFICE

FFL

FF

Architectural elevation drawing of the exterior entrance area. The drawing shows a section of a building facade with a vertical line indicating a corner or transition. Key elements labeled include:

- NEW SOLID LATHE ROLLER SHUTTERS**: Indicated by a line pointing to a vertical element on the left side of the entrance.
- EXISTING FASCIA**: Indicated by a line pointing to a horizontal element above the entrance door.
- NEW ENTRANCE DOOR**: Indicated by a line pointing to a vertical element on the right side of the entrance.
- NEW RAMP & HANDRAILS**: Indicated by a line pointing to a horizontal element on the left side of the entrance.

The drawing uses solid lines for new construction and dashed lines for existing elements. A vertical dashed line runs through the center of the entrance area, and a horizontal dashed line runs across the top of the drawing.

AMENDED PLANS
24 FEB 2017
BARNSELY METROPOLITAN BOROUGH COUNCIL

24 FEB 2012

[illegible]

A	AMENDMENTS TO HANDRAIL & ROLLER SHUTTER TYPE	RH	23/02/2018
---	--	----	------------

DRAWN BY RH	SCALE 1:50	DRAWN DATE 16/02/12	REVISED DATE
CHECKED RM	@A1		
DRG NO BASED ON CO-OP DRAWING NO:			RE
DEARNSIDE - P2 - F2 - M0			

THIS DRAWING AND ITS DATA IS THE PROPERTY OF EVOLVE DESIGN LIMITED & SHALL NOT BE REPRODUCED WITHOUT THE COMPANY'S CONSENT. DO NOT SCALE. WRITTEN DIMENSIONS TAKE PREFFERENCE. ANY DISCREPANCIES SHOULD BE REPORTED TO EVOLVE DESIGN LIMITED IMMEDIATELY. IF IN DOUBT ASK.