


Plan referred to WORSBROUGH

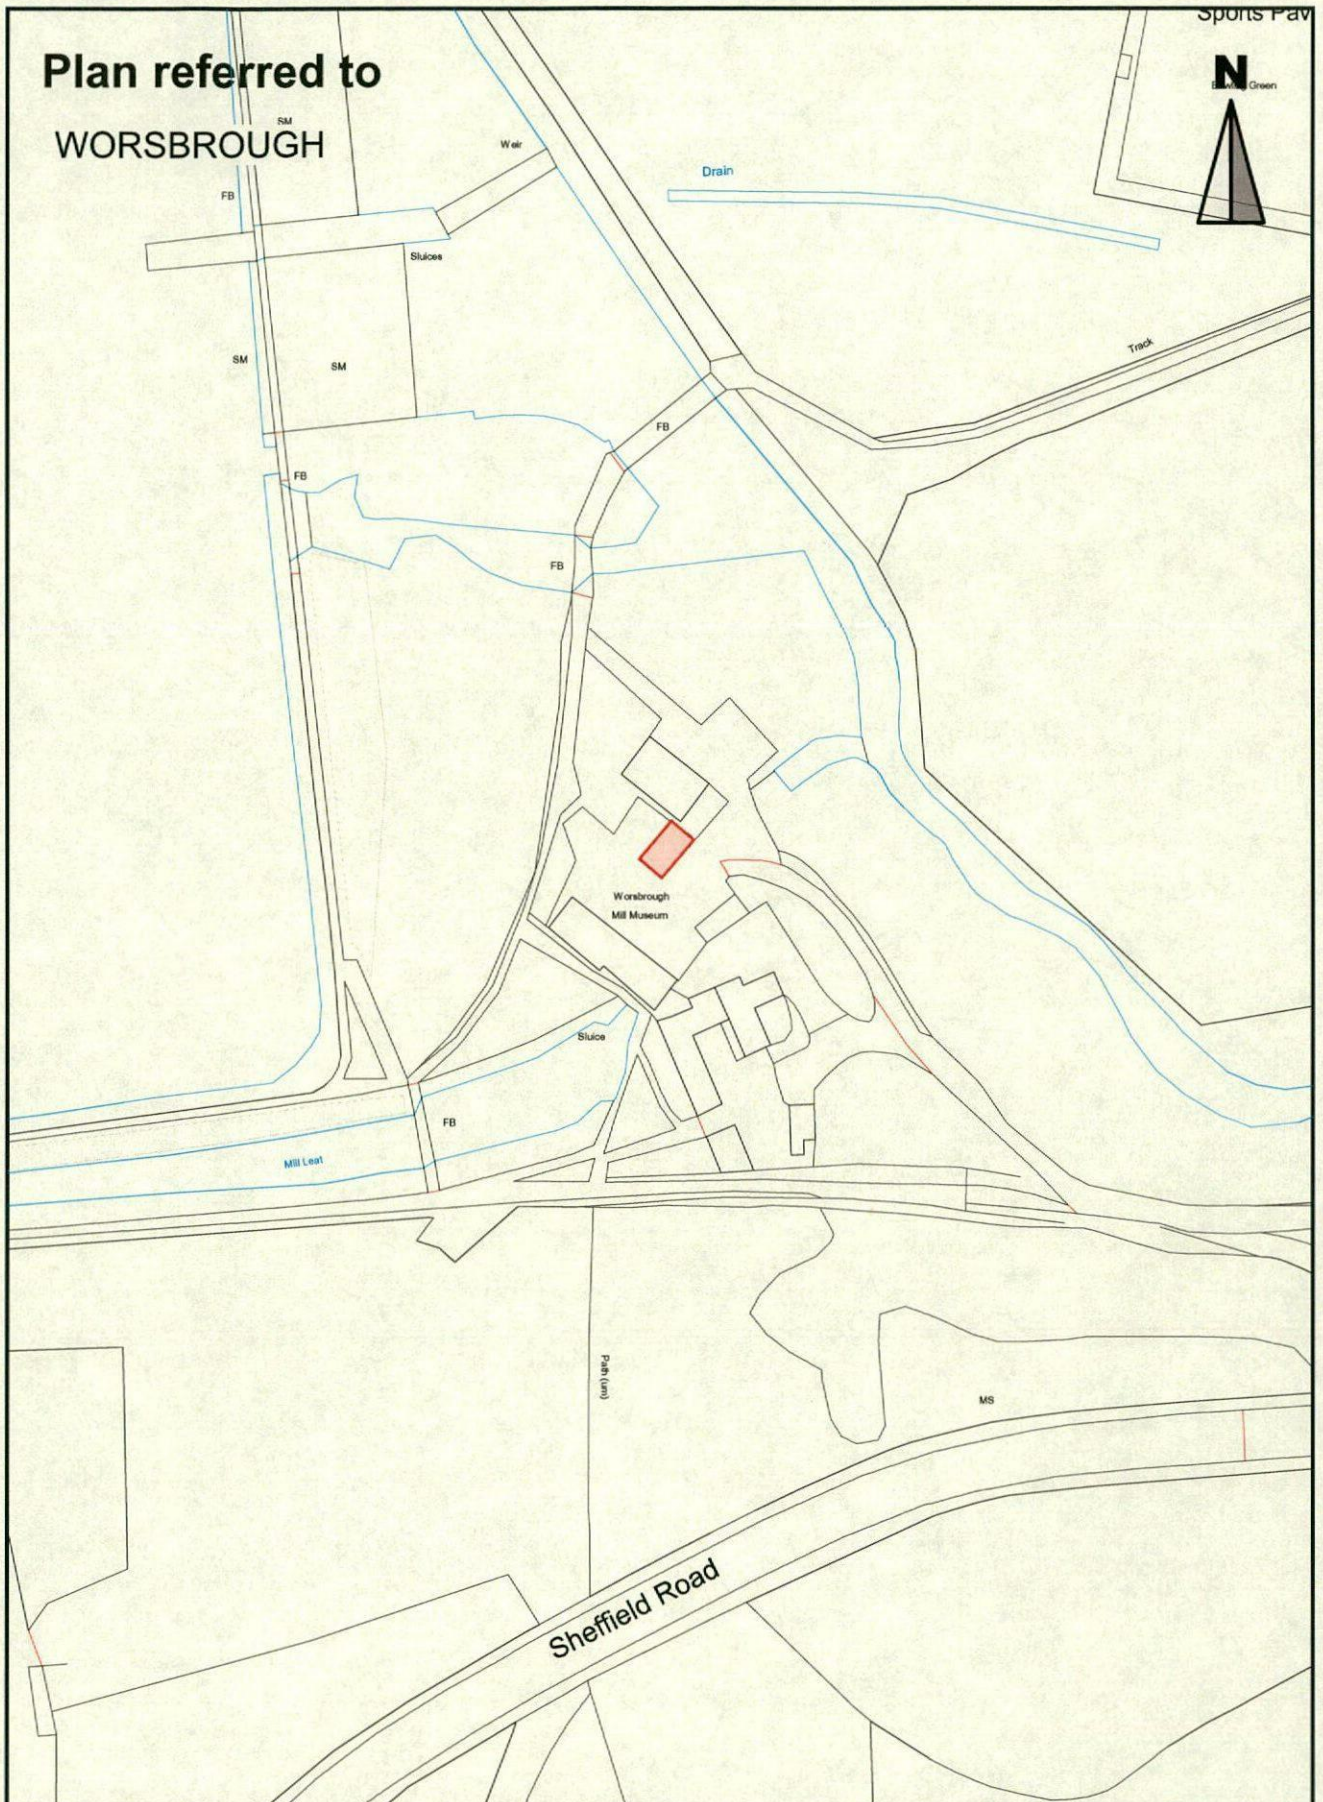

Reproduced from the Ordnance Survey mapping
with the permission of Her Majesty's Stationery
Office. © Crown Copyright. Unauthorised reproduction
infringes Crown Copyright and may lead to prosecution
or civil proceedings.

Licence number 100022204

Drwg no: JK2786

Date: 31/01/2018

Scale 1: 1,250

Drawing Title :
Worsbrough Mill



Strategic Property and Procurement/Asset Management
PO Box 634, Barnsley, S70 9GG

e-mail: Assetmanagement@barnsley.gov.uk
website: www.barnsley.gov.uk

Plan referred to
WORSBROUGH



Worsbrough Mill Museum

Reproduced from the Ordnance Survey mapping
with the permission of Her Majesty's Stationery
Office. © Crown Copyright. Unauthorised reproduction
infringes Crown Copyright and may lead to prosecution
or civil proceedings.

Licence number 100022264

Drwg no: JK2786A
Date: 31/01/2018

Scale 1: 200

Drawing Title :
Worsbrough Mill



Strategic Property and Procurement/Asset Management
PO Box 634, Barnsley, S70 9GG

e-mail: Assetmanagement@barnsley.gov.uk
website: www.barnsley.gov.uk