


Darton Business Park

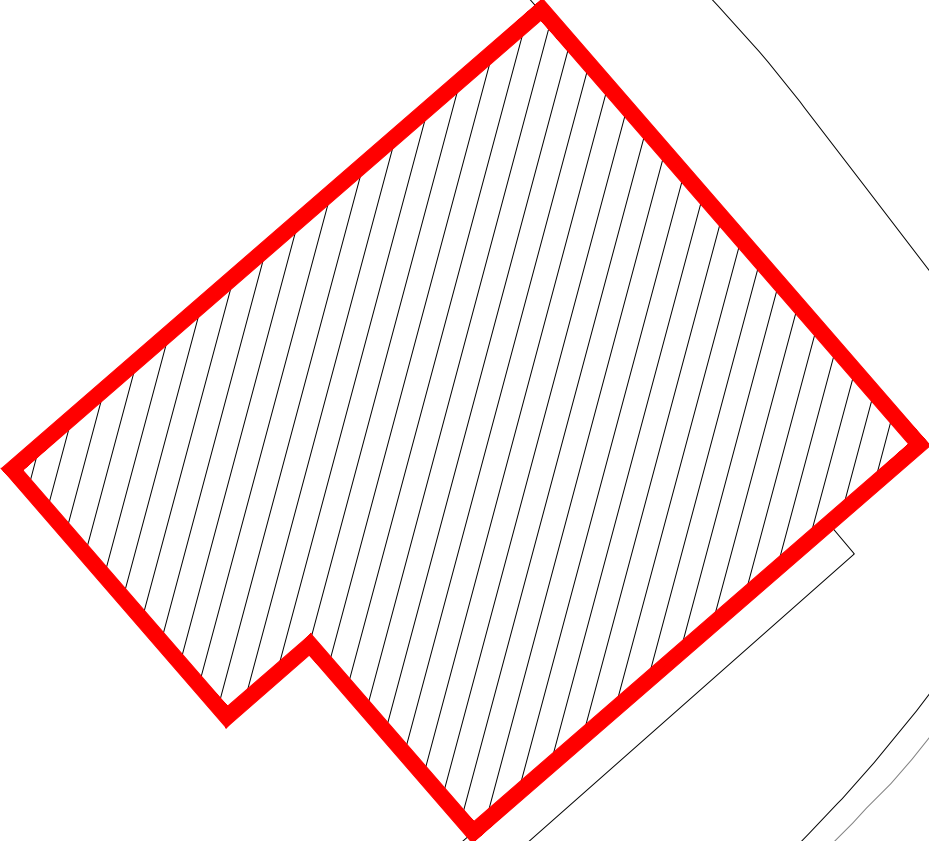

Rev | By | Date | Revision Note

**Pearce
Bottomley**
architects

Pearce Bottomley LLP
Roman Ridge, Main Street,
Aberford, Leeds LS25 3AW
T: 0113 281 2000 F: 0113 281 2911
E: pbp@pbarchitects.co.uk
www.pbarchitects.co.uk

Client/ Project
D PADGETT
DARTON BUSINESS PARK, BARNESLEY
ROAD, S75 5QX

Drawing
SITE LAYOUT PLAN

Scale 1:500@A3	Drawn CMD	Checked -	Date Apr. 18
-------------------	--------------	--------------	-----------------

Status PLANNING

Project No. 4913	Drawing No. (P)02	Rev. -
----------------------------	-----------------------------	------------------

UNIT 10 REBUILD