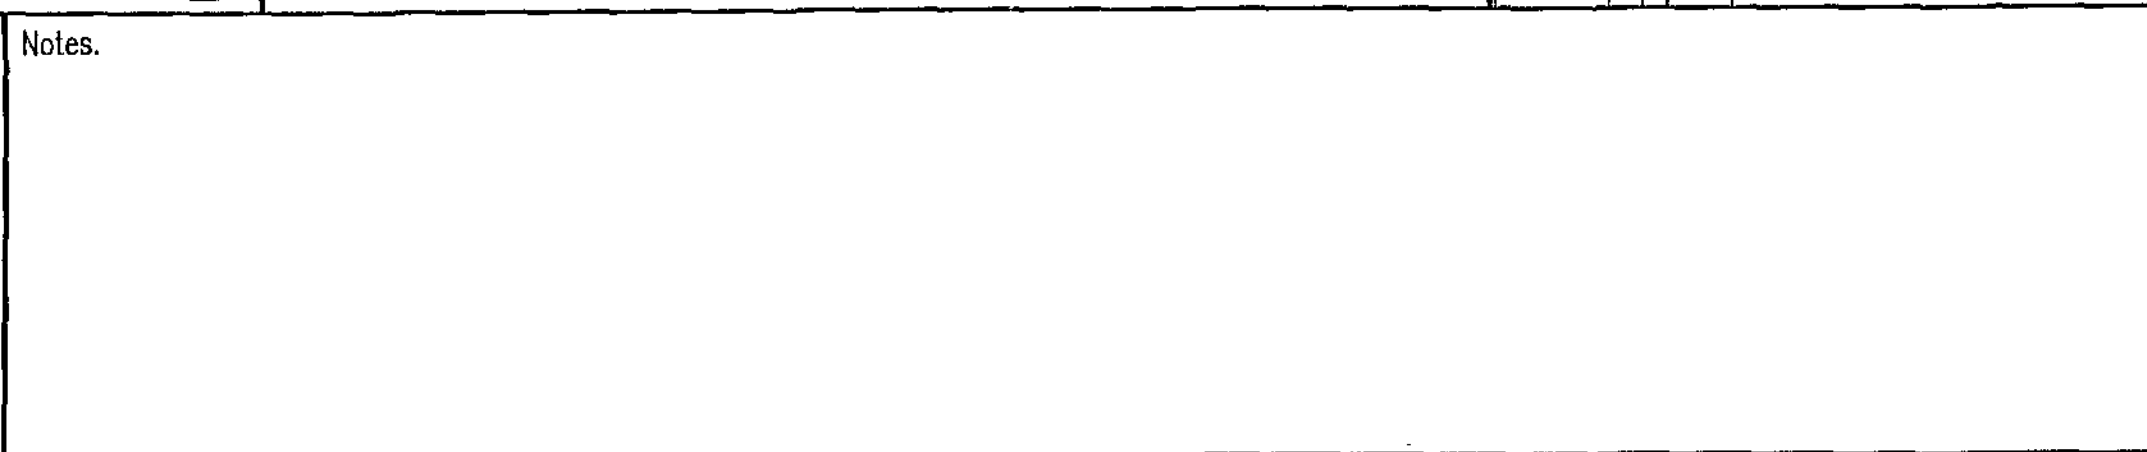


[illegible][illegible]

Revisions.					
Date	Suffix	Description	Date	Suffix	Description

NUTTALL YARWOOD & PARTNERS CHARTERED ARCHITECTS ☐ The Grove, High Street, Bideford, Devon, S75 3HQ. Tel: 01226 206711 Fax: 01226 203999 ☐ The Old Primary School, Culverley Road, Oulton, Leeds, LS26 8AU. Tel: 0113 2822100 Fax: 0113 2822113 ☐ 120 Main Street, Bury-in-Warfield, LS29 7JX. Tel: 01913 864411 Fax: 01913 862300			
Project. ST JOHN THE BAPTIST CHURCH OF ENGLAND, DODWORTH		Client. ST JOHN THE BAPTIST CHURCH	
Drawing Title. PROPOSED CARPARK SURVEY AS EXISTING & PROPOSAL		Date. JULY 2008	Scale. 1:100
		Ref. 38/37	Dwg. No. SKETCH01
		Rev.	