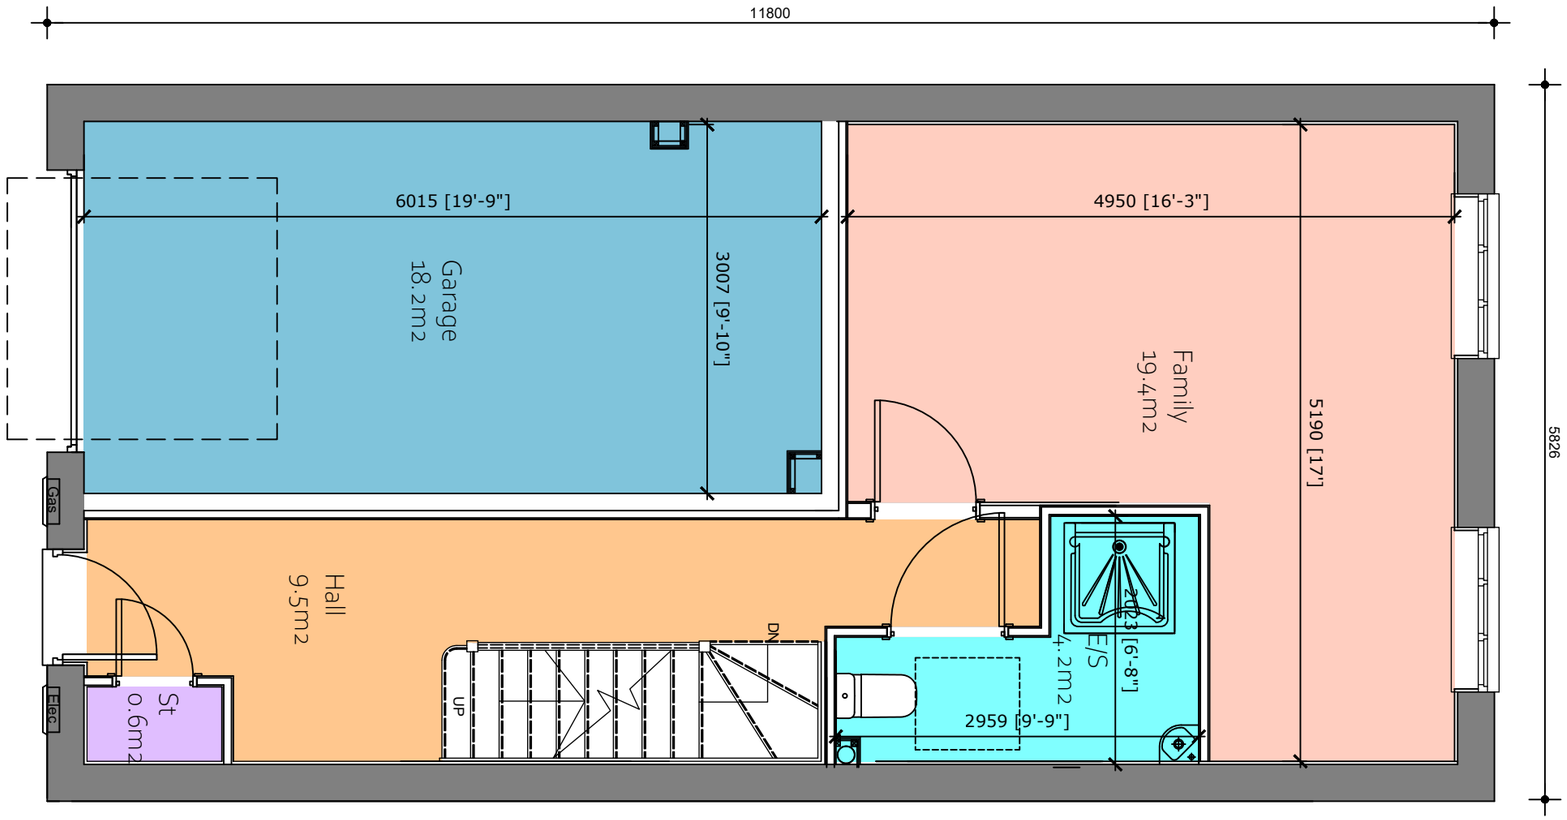


CLIENT DETAILS	PROJECT	TITLE	REV	DESCRIPTION	DATE
BLACKSTONE DEVELOPMENTS	LAND OFF SANDYGATE LANE STAIRFOOT BARNSLEY	PLOTS 2 & 5 LOWER GROUND FLOOR ROOM AREA PLAN			
HUNNINGLEY LA. STAIRFOOT BARNSLEY	REFERENCE 19-01-023-520	SCALE 1:50@A3			
		DATE NOV 2019			

Residential S72 Ltd,
9 Malham Close, Shafton
Barnsley, S72 8PE
T 01226 717079
M 07920 724305

Residential S72