

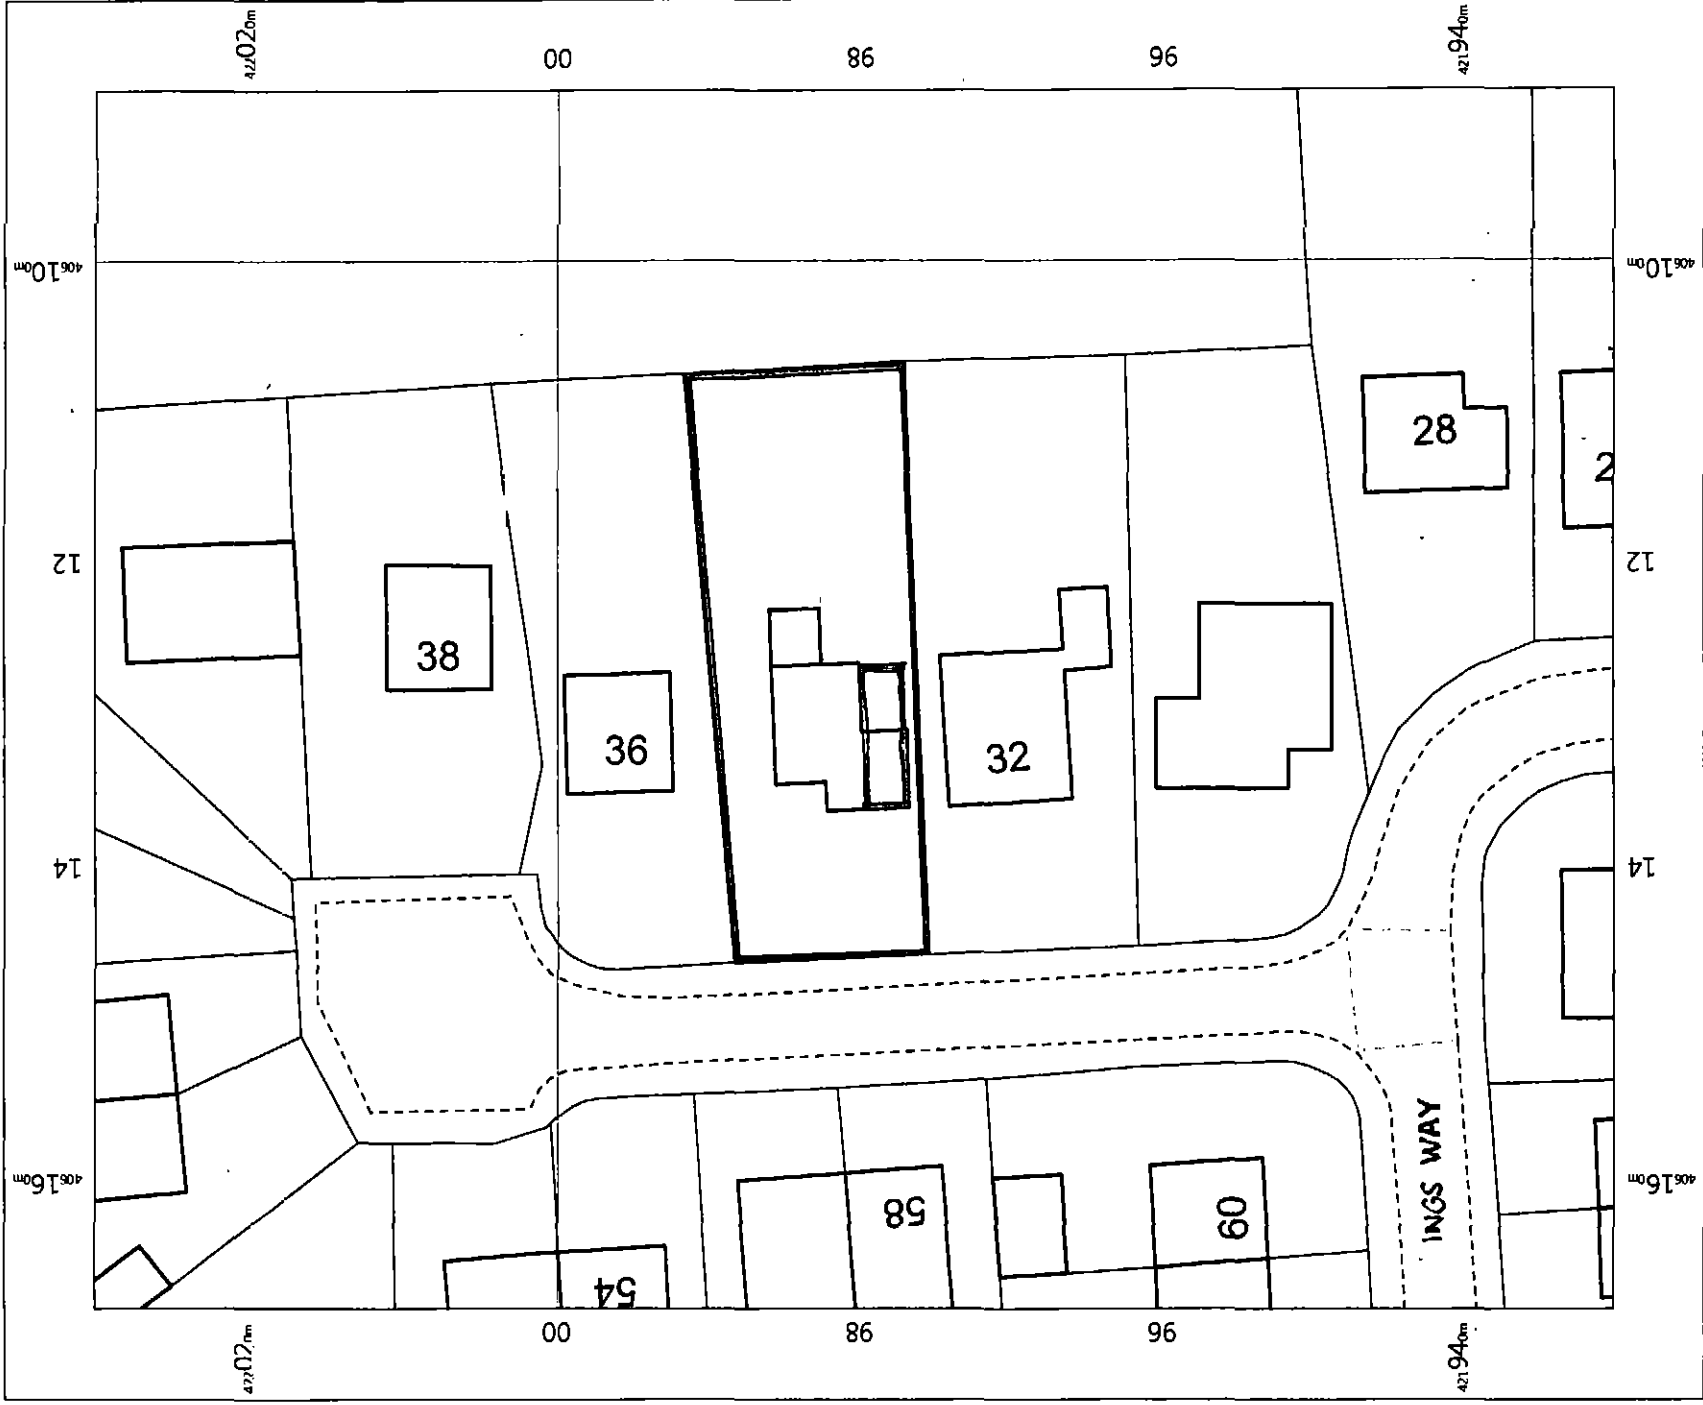
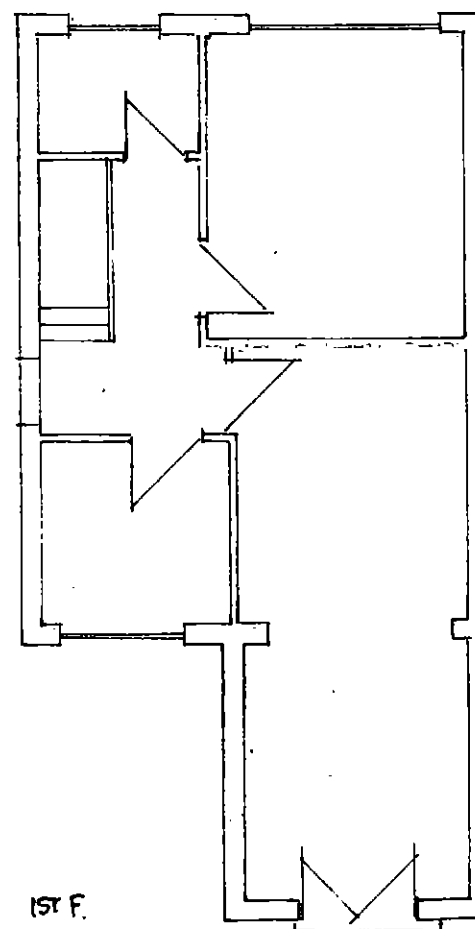
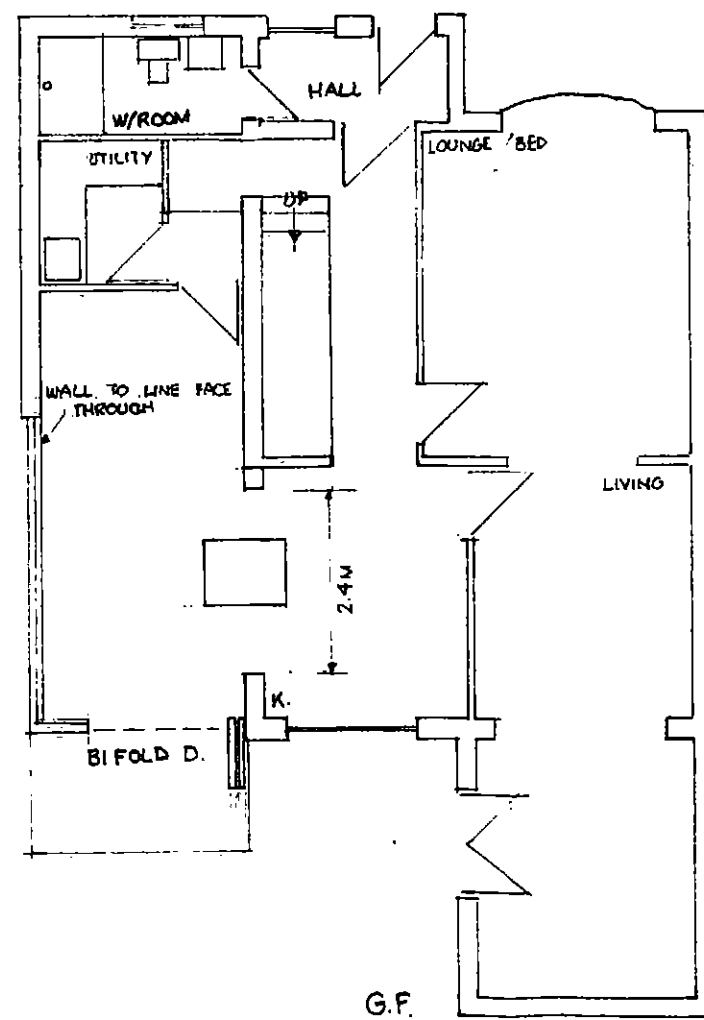
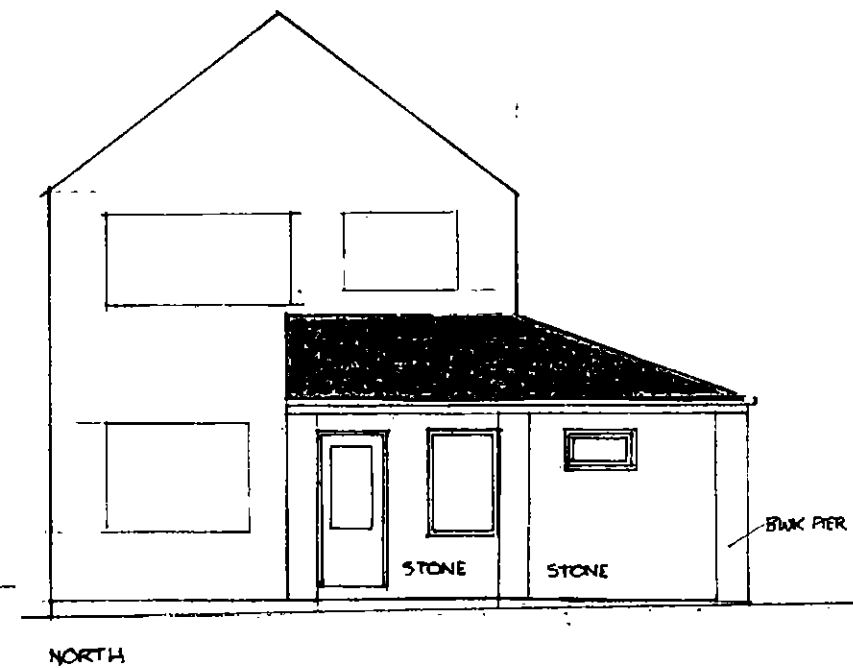


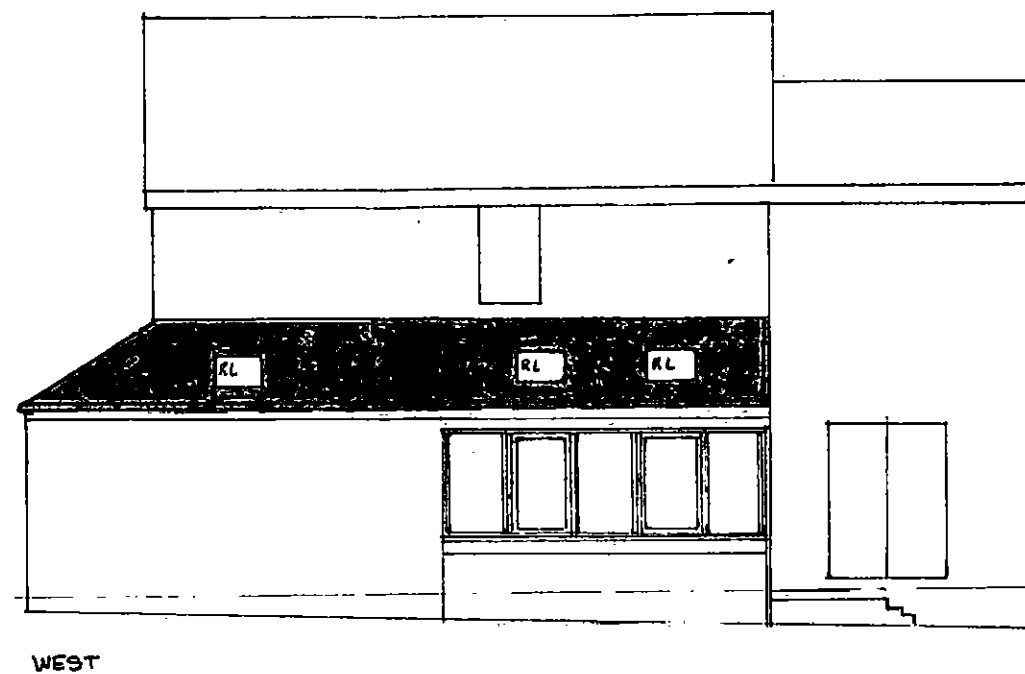






OS MasterMap 1250/2500/10000
scale
Monday, November 18, 2019, 10:08:41.751
BW1-00841751
www.blackwellmapping.co.uk
1:500 scale print at A4, Centre:
421980 E, 406129 N
© Crown Copyright Ordnance
Survey, Licence no. 100041041

**BLACKWELL'S
MAPPING SERVICES**
PERSONAL & PROFESSIONAL MAPPING
www.blackwellmapping.co.uk
maps@blackwell.co.uk
TEL: 0800 151 2612

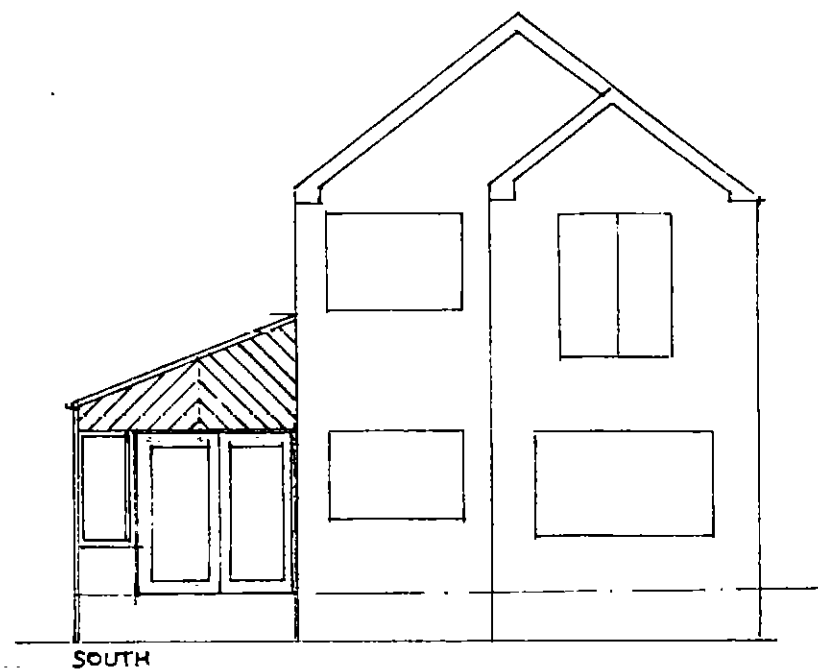

GARAGE CONVERSION AND CHANGES TO CONSERVATORY
34 LINGS WAY INGBIRCHWORTH 1:100 DRGAI PLAN AND ELEVATIONS 2/2020

Michael A. Clynh
Architect, Town Planner, Property Consultant
DIP.ARCH. DIP. T.P. A.R.I.B.A. F.R.S.A.
14 Huddersfield Road, Ingbirchworth, Penistone
Sheffield S36 7GF
Tel: 01226 766308

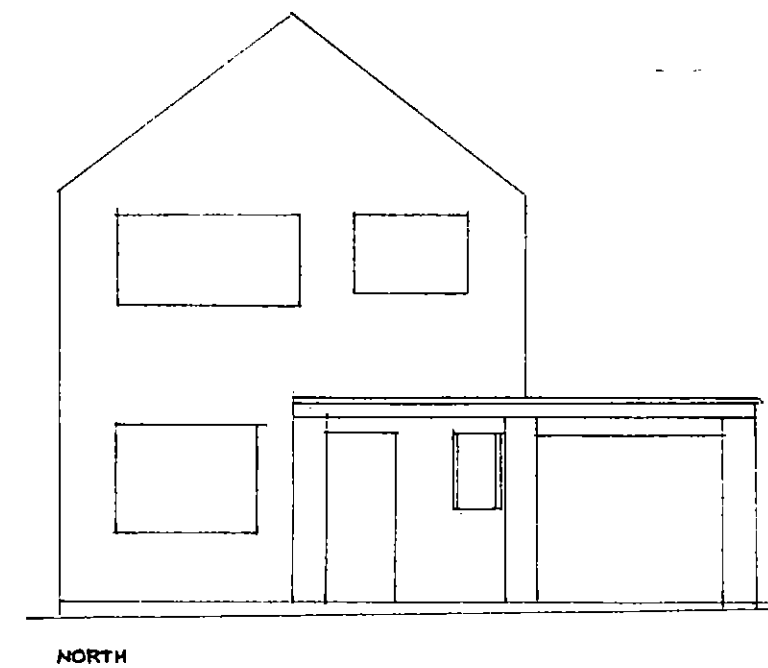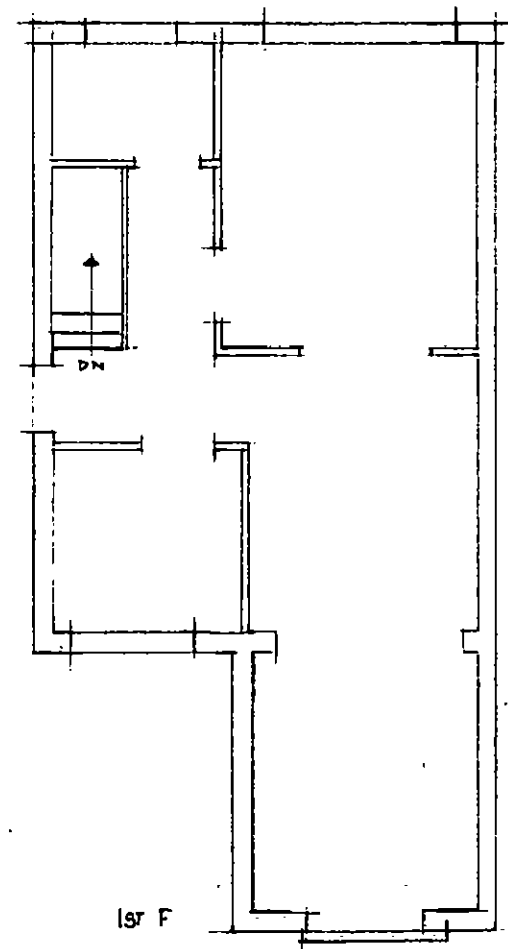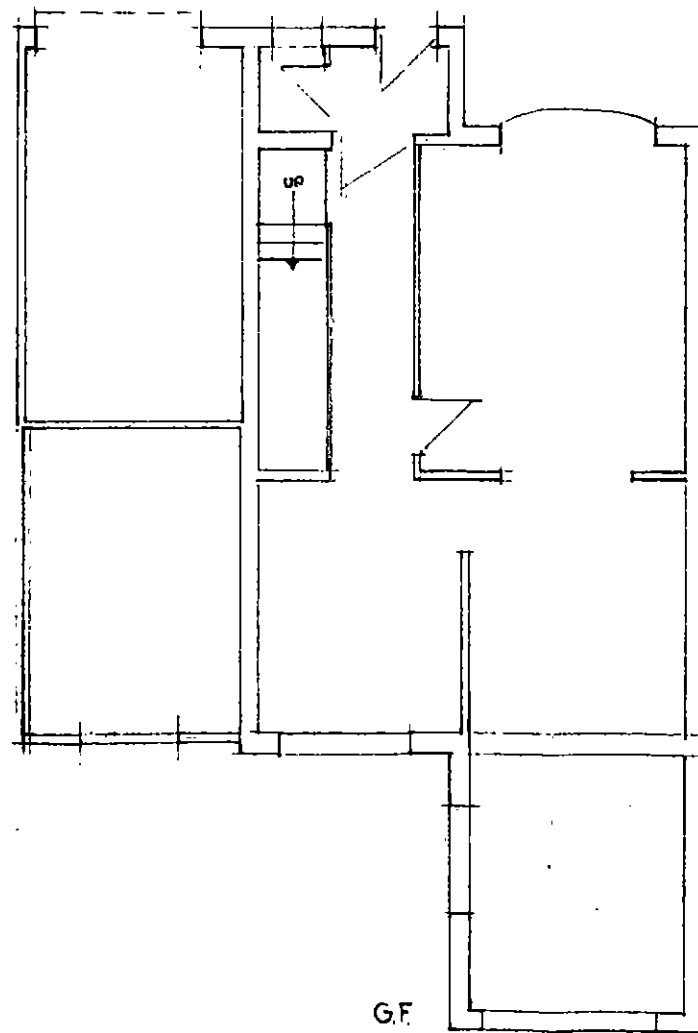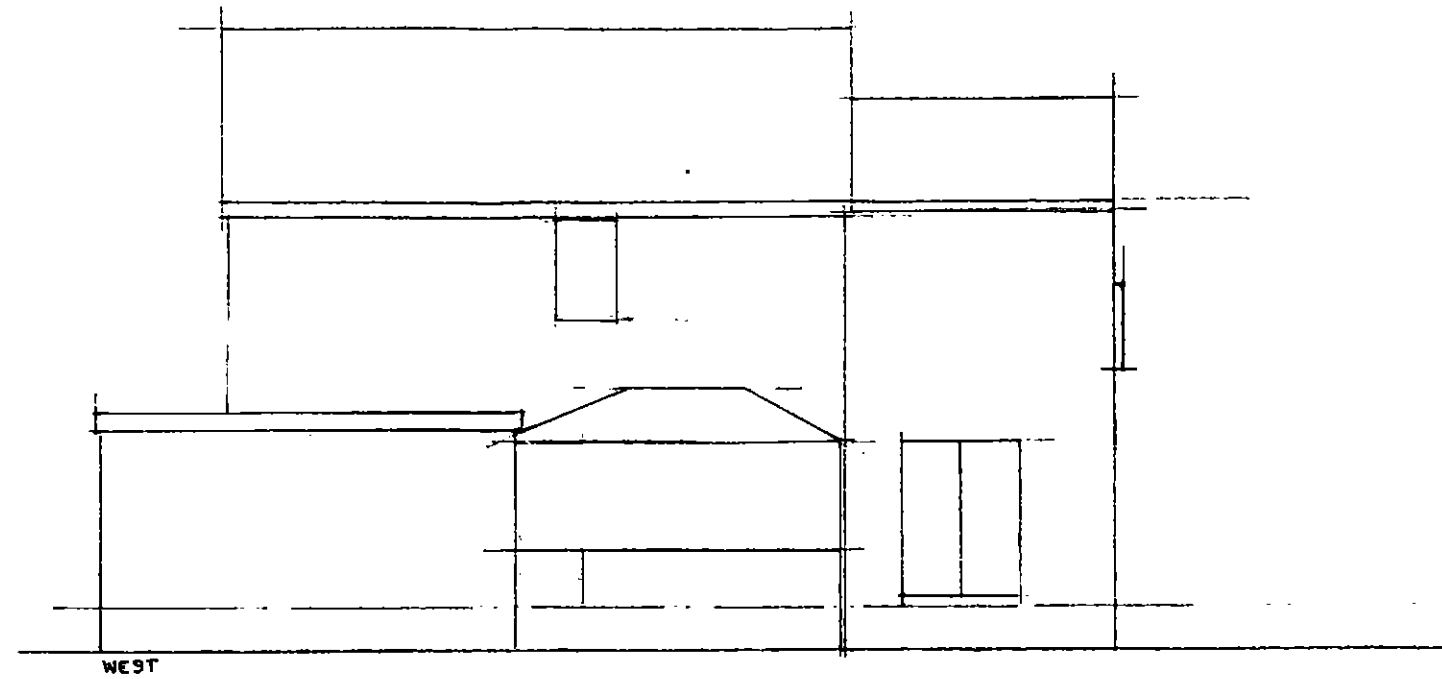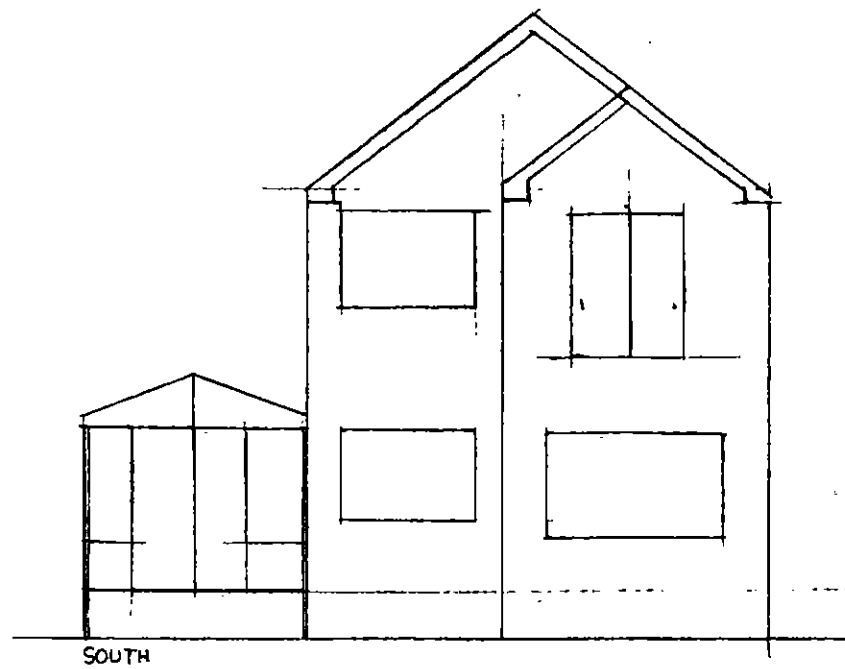

Michael A. Clynch
Architect, Town Planner, Property Consultant
DIP.ARCH. DIP. T.P. A.R.I.B.A. F.R.S.A.

SURVEY 34 INGS. WAY INGBIRCHWORTH 1:100 2/2020 D26A2 14 Huddersfield Road, Ingbirchworth, Penistone
Sheffield S36 7GF

Tel: 01226 766308

EXISTING

SOUTH



NORTH



SOUTH

