WILSON
INFRASTRUCTURE

Site Location Plan
August 2019
Drawing Number: 001 V.01

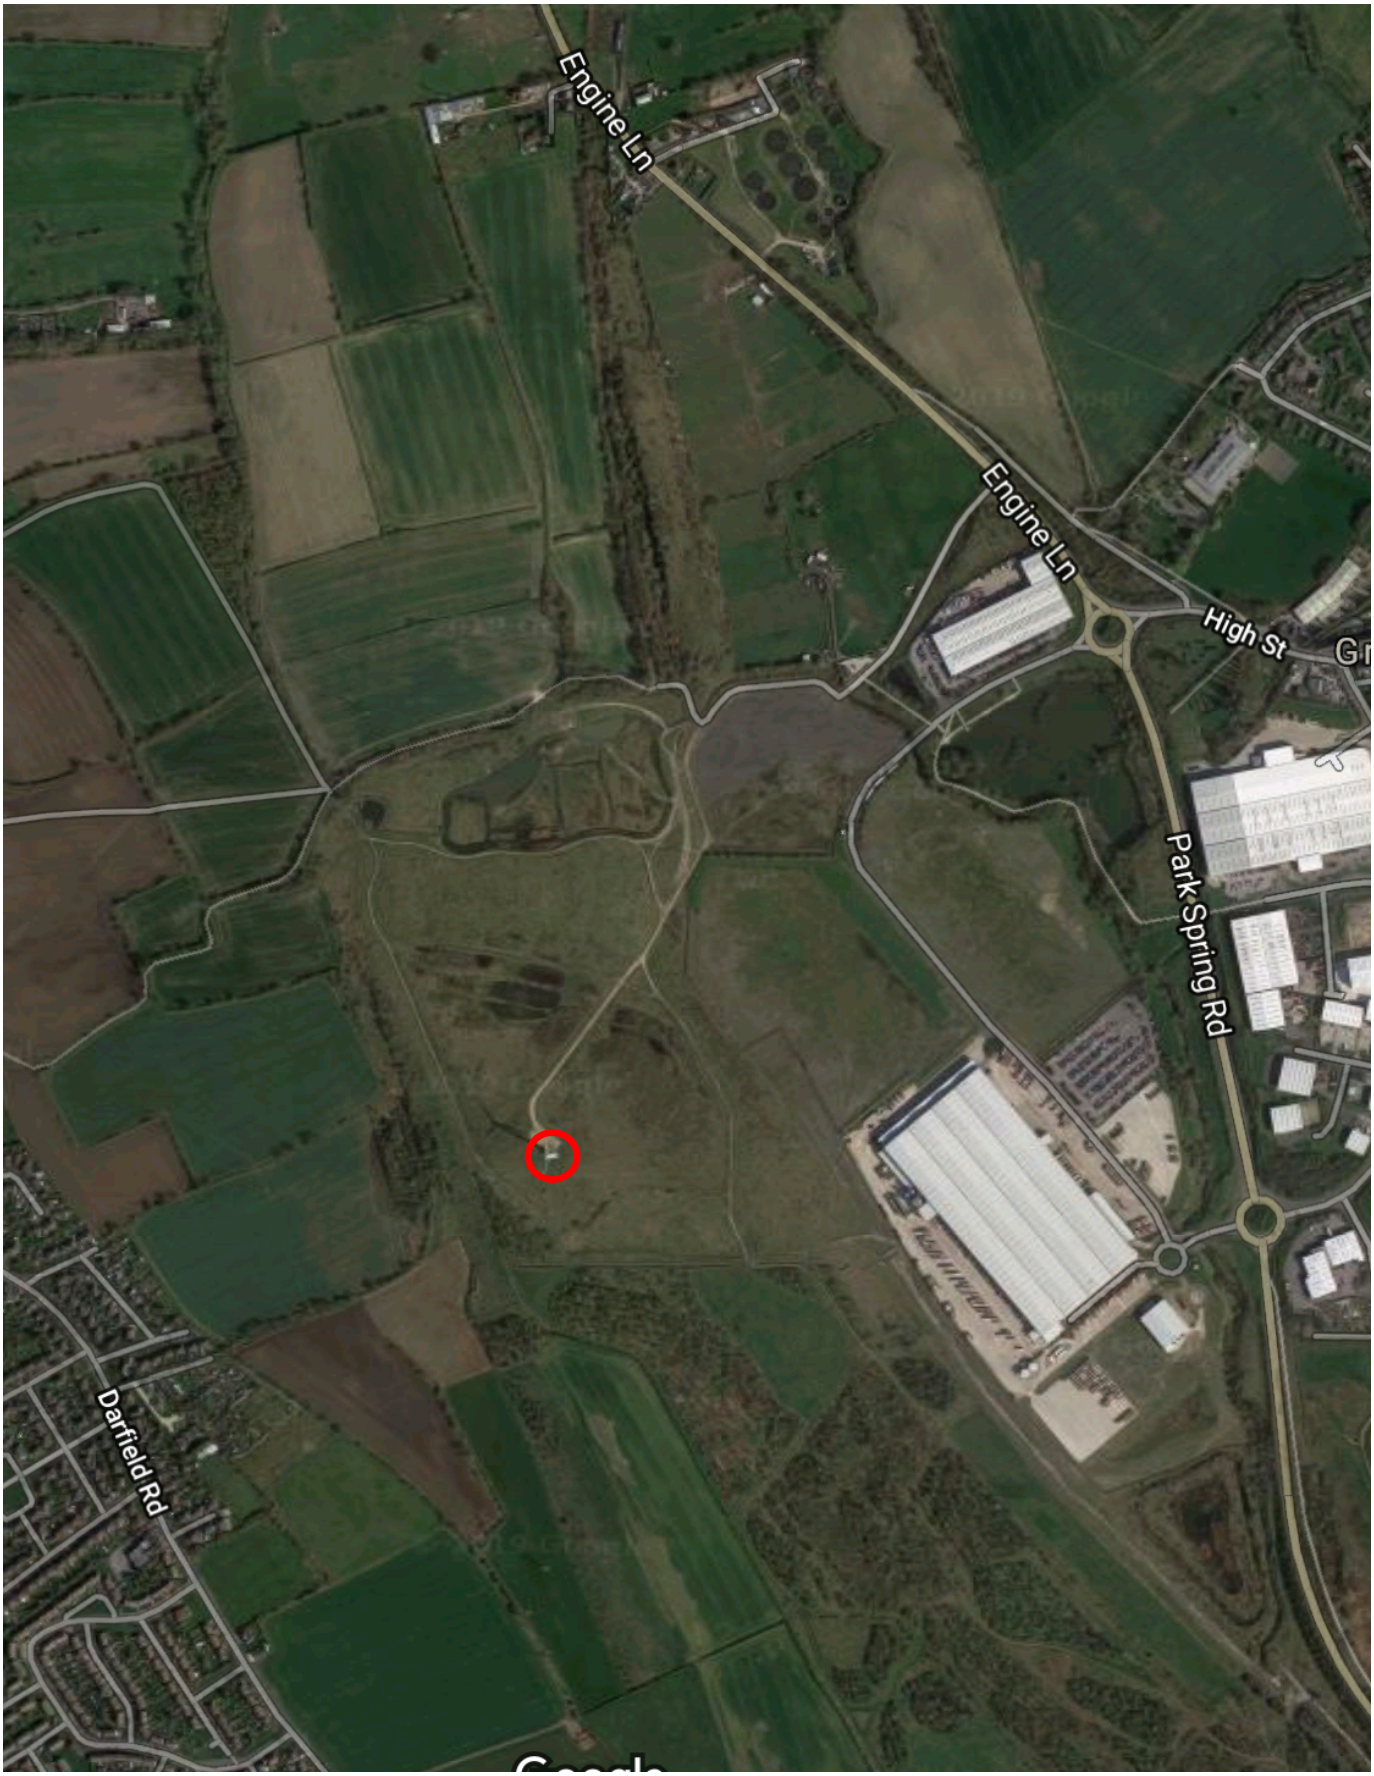

©2019 Google