
Revision	Date
-	-

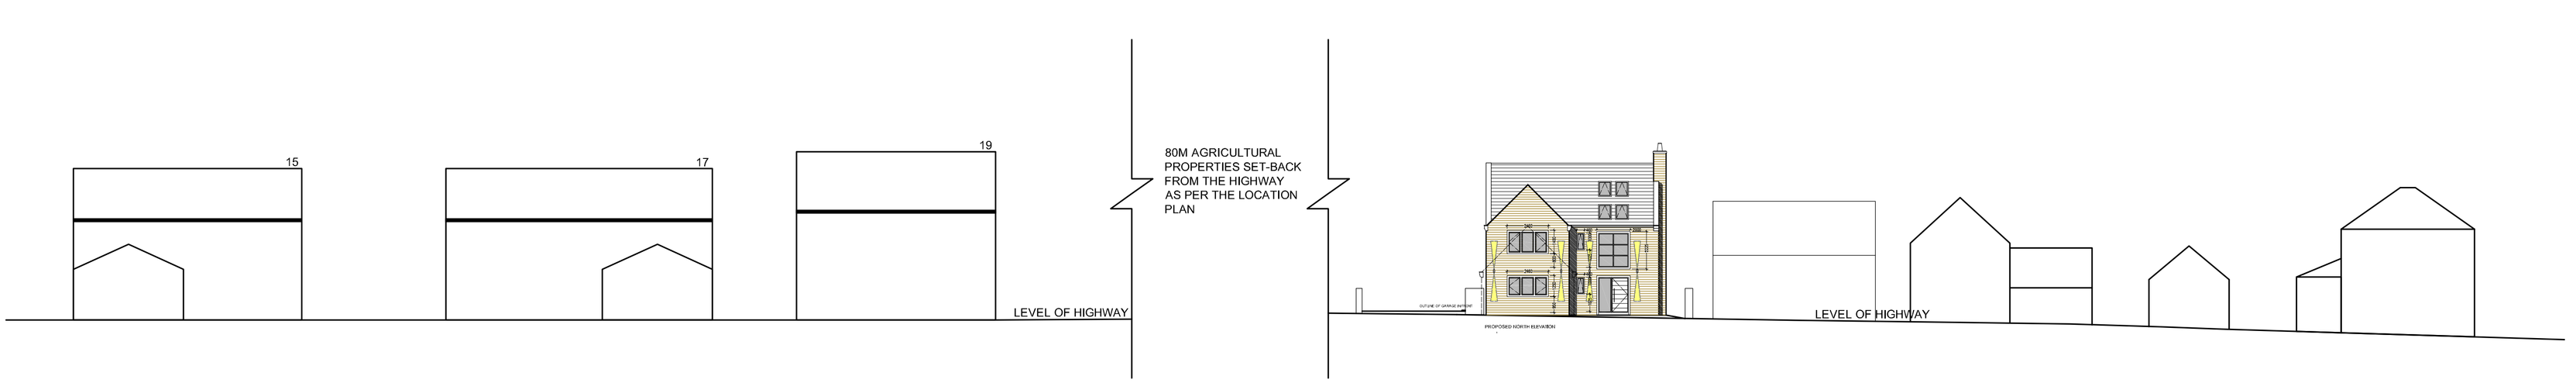

Coda Studios Ltd
Hope Works, 25 Mowbray Street,
Sheffield, S3 8EL
t: 0114 279 6003 f: 0114 279 6004
e:information@codastudios.co.uk

MR S PEDLER	Client
DWELLING PROPOSAL TO	Job
CHAPEL ROAD, PILLEY	
CONTEXT ELEVATION	Title

DRAWN	CHECKED	DATE	SCALE	
			A3 ISSUE:	A1 ISSUE:
JH	-	02/12	-	1:200

REVISION	DRAWING STATUS	DRAWING NUMBER
-	COMMENT	1917-005

© COPYRIGHT EXISTS ON THE DESIGNS AND INFORMATION SHOWN ON THIS DRAWING
The Contractor must verify all dimensions on site before making shop drawings or commencing work of any kind. No dimensions to be scaled from this drawing. Architect to be notified of any discrepancies in dimensions immediately.