


PROPOSED DOUBLE STOREY SIDE EXTENSION

at No 3 PARK VIEW SHAFTON


for Mr. T. VODDEN.

Scale ~ 1:50 & 1:100


EXISTING

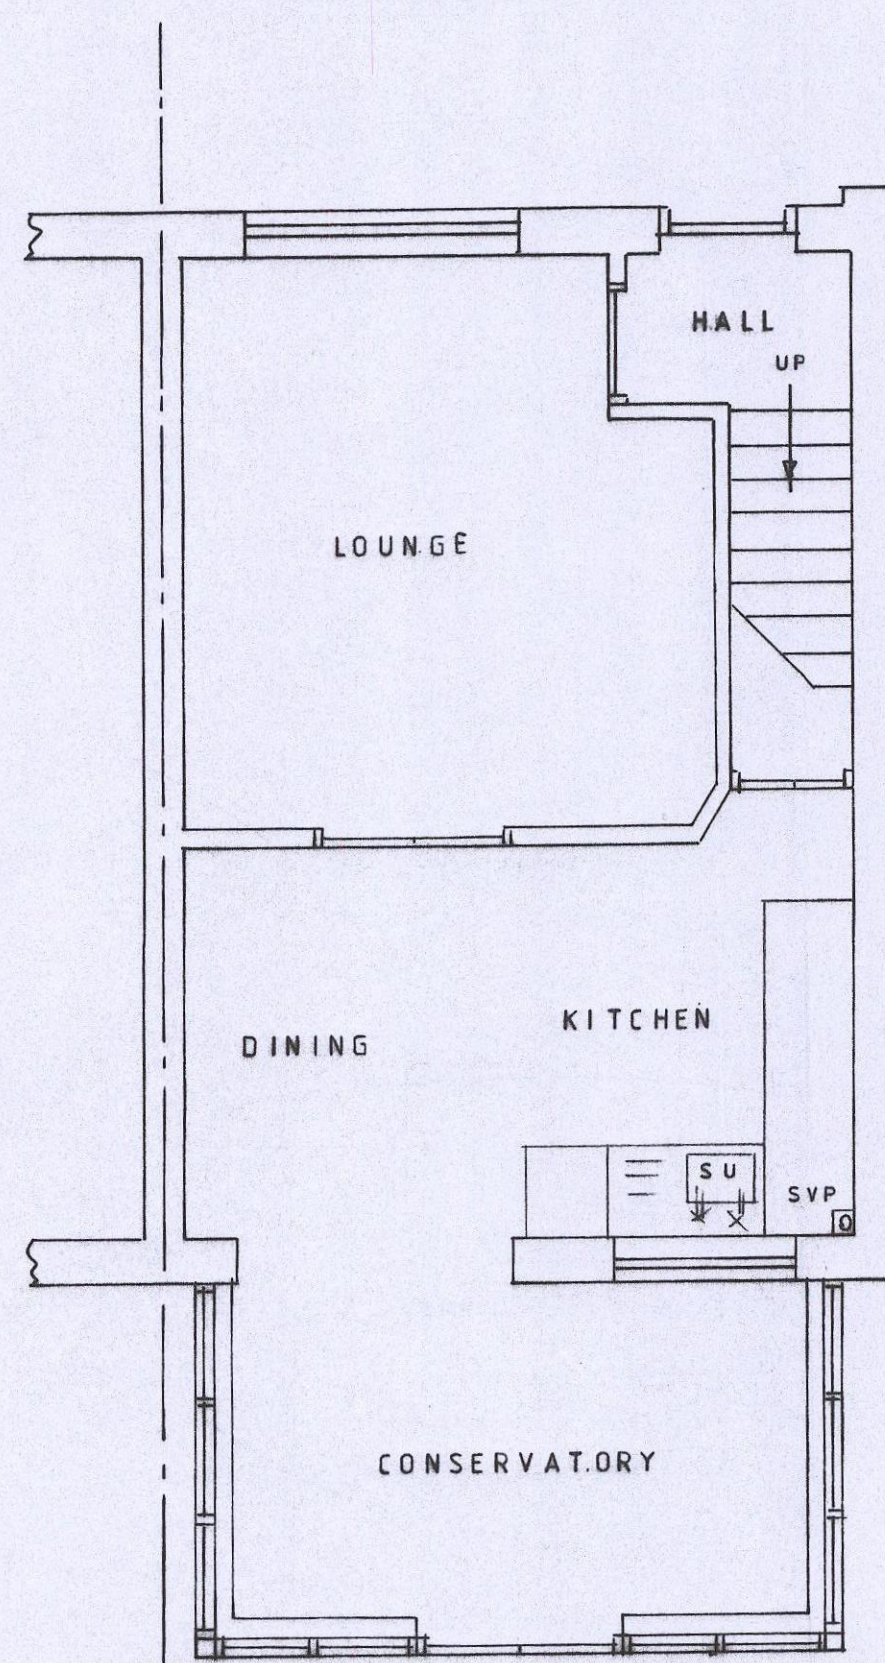


EXISTING GROUND FLOOR PLAN

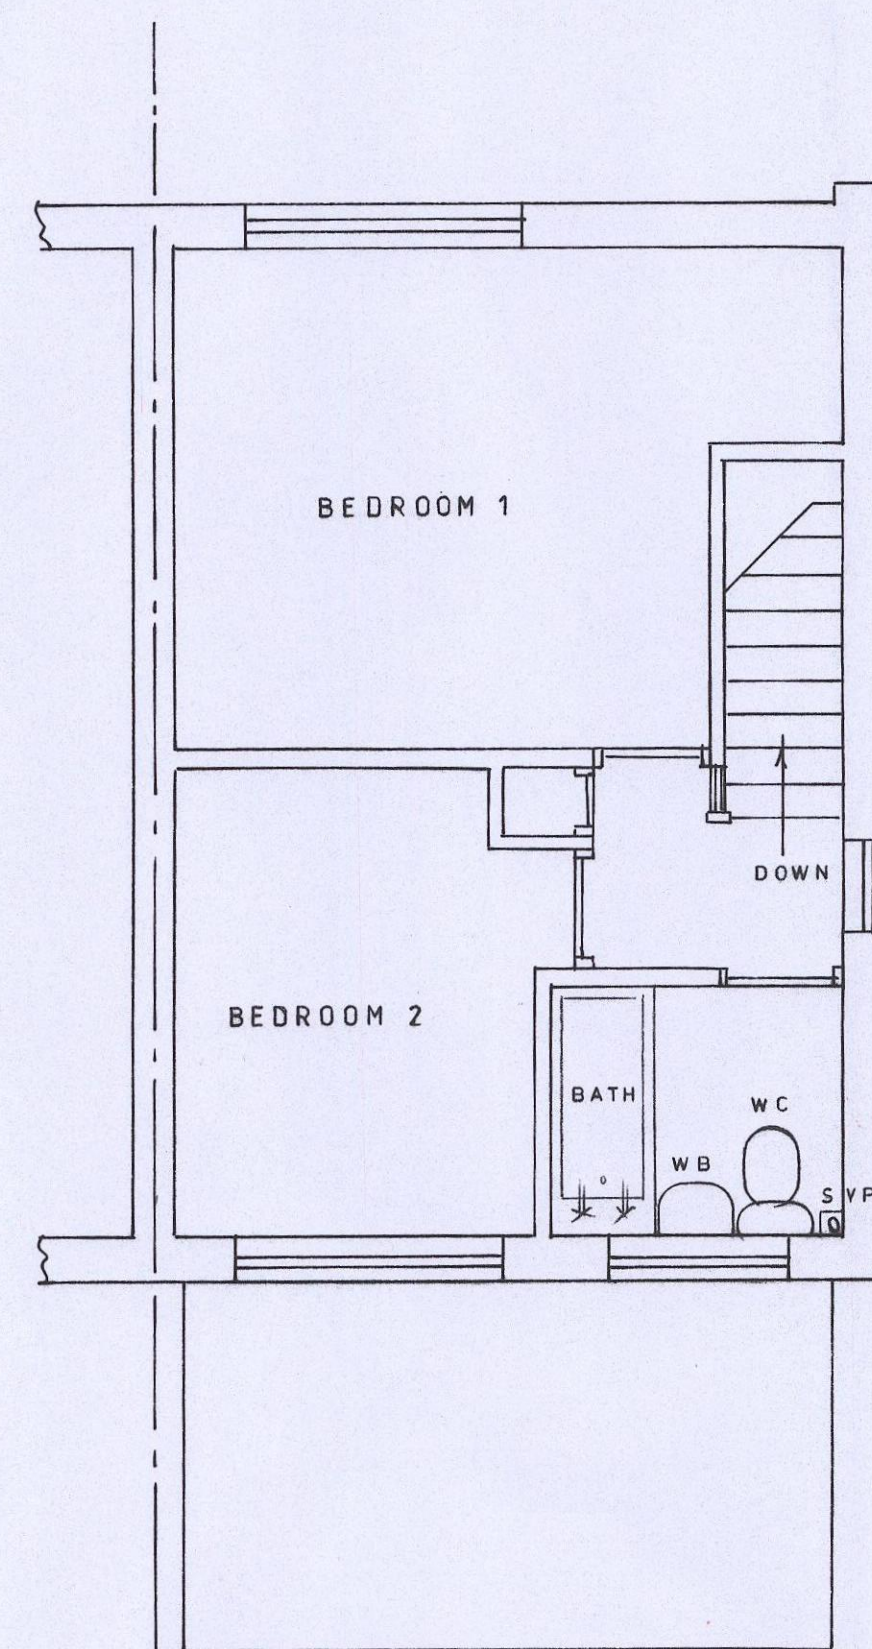


EXISTING FIRST FLOOR PLAN

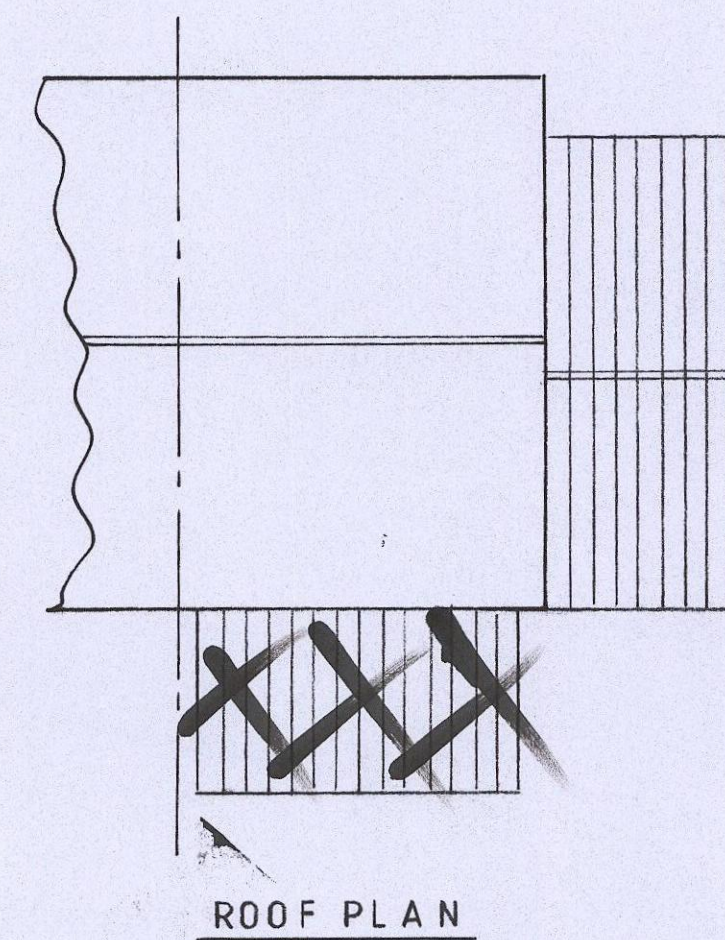


ROOF PLAN

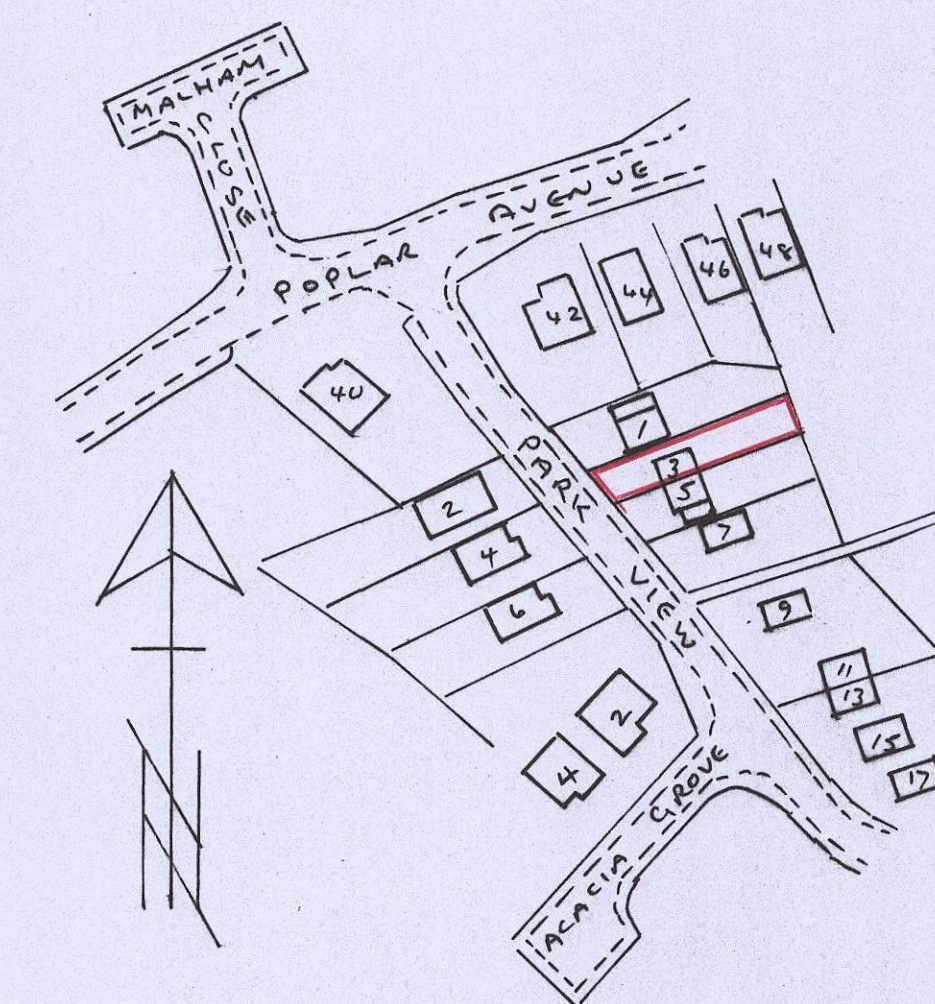


LOCATION PLAN 1:1 250

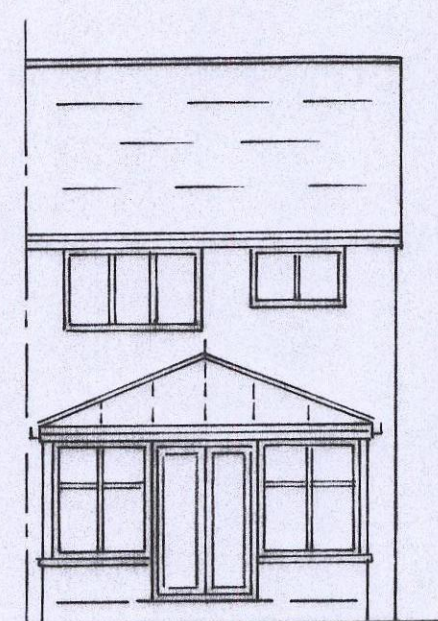


EXISTING REAR

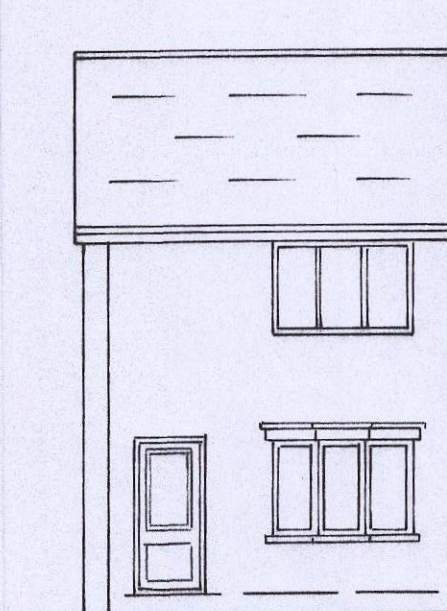


EXISTING FRONT

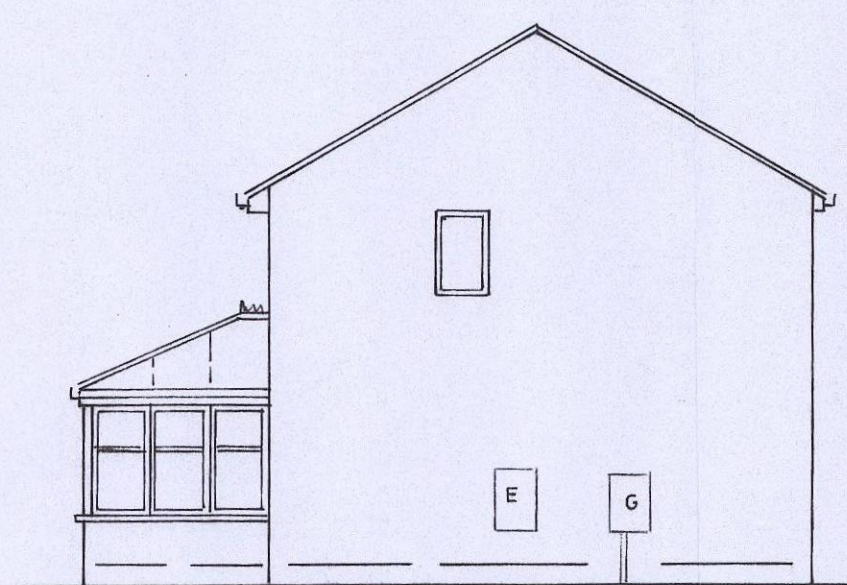

EXISTING SIDE

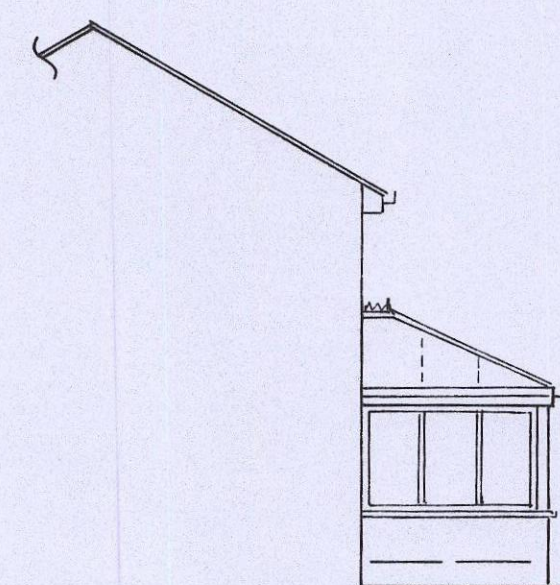


EXISTING SIDE

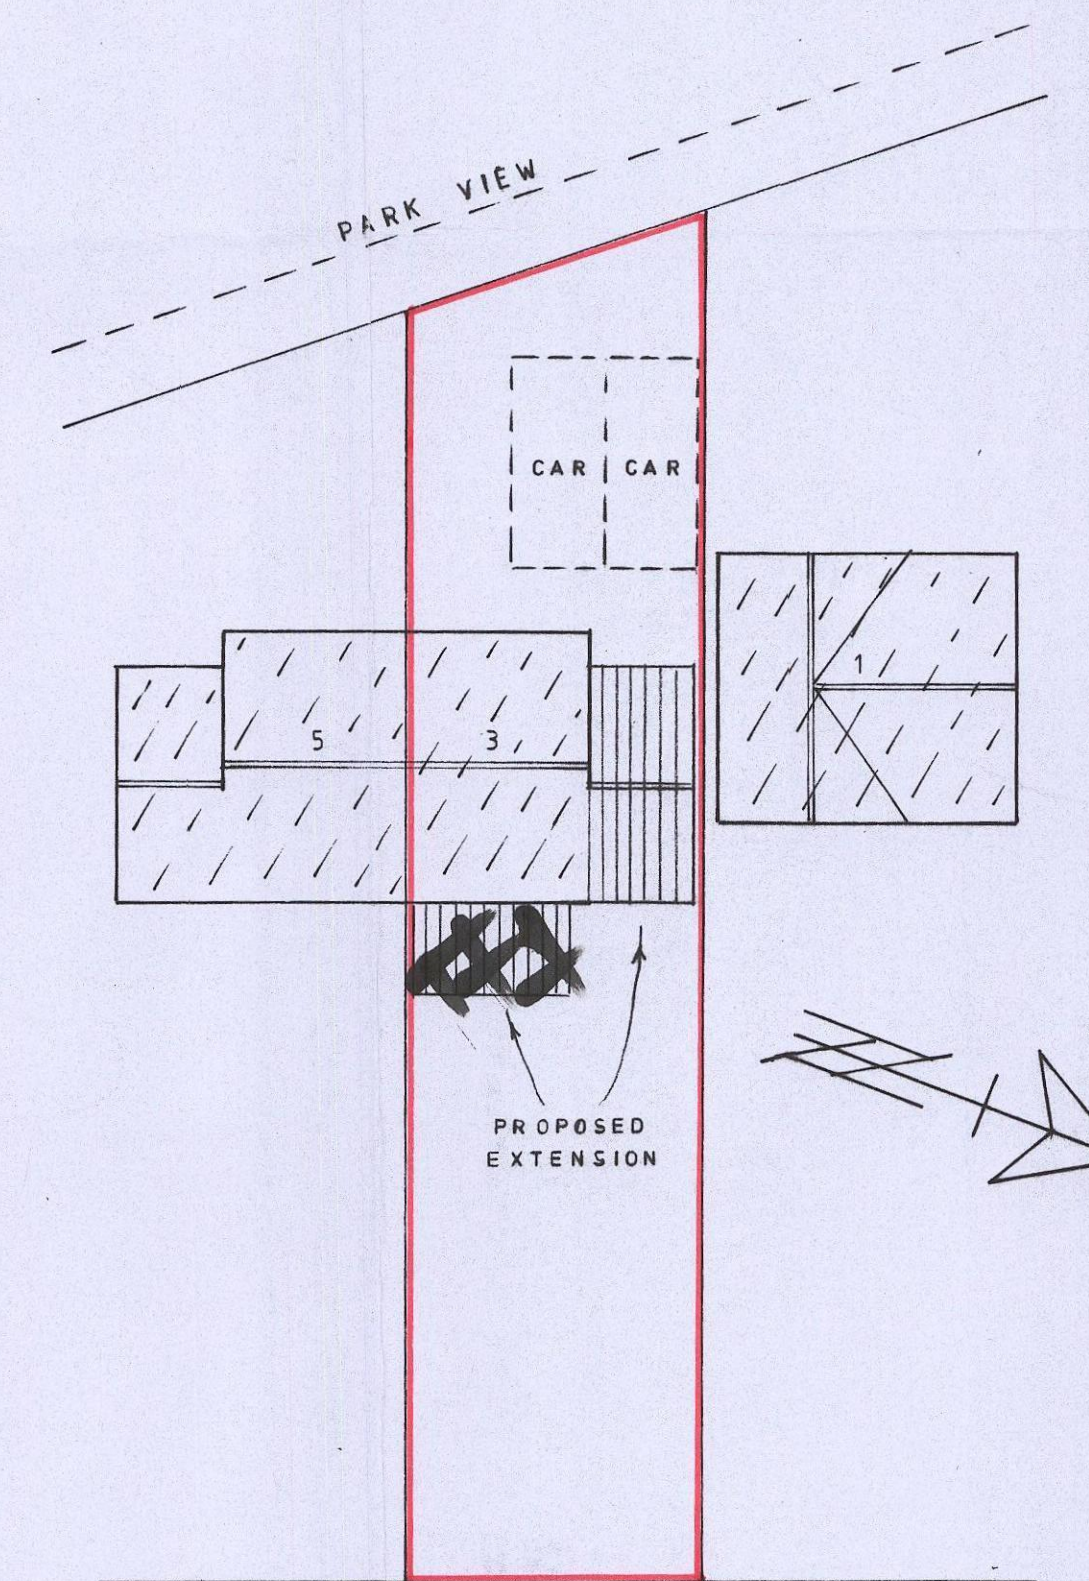


SITE PLAN 1:200

PROPOSED DOUBLE STOREY SIDE EXTENSION
& ~~SINGLE STOREY REAR EXTENSION~~
at No 3 PARK VIEW, SHAFTON
for Mr. T. VODDEN. Scale ~ 1:50 & 1:100


PROPOSED

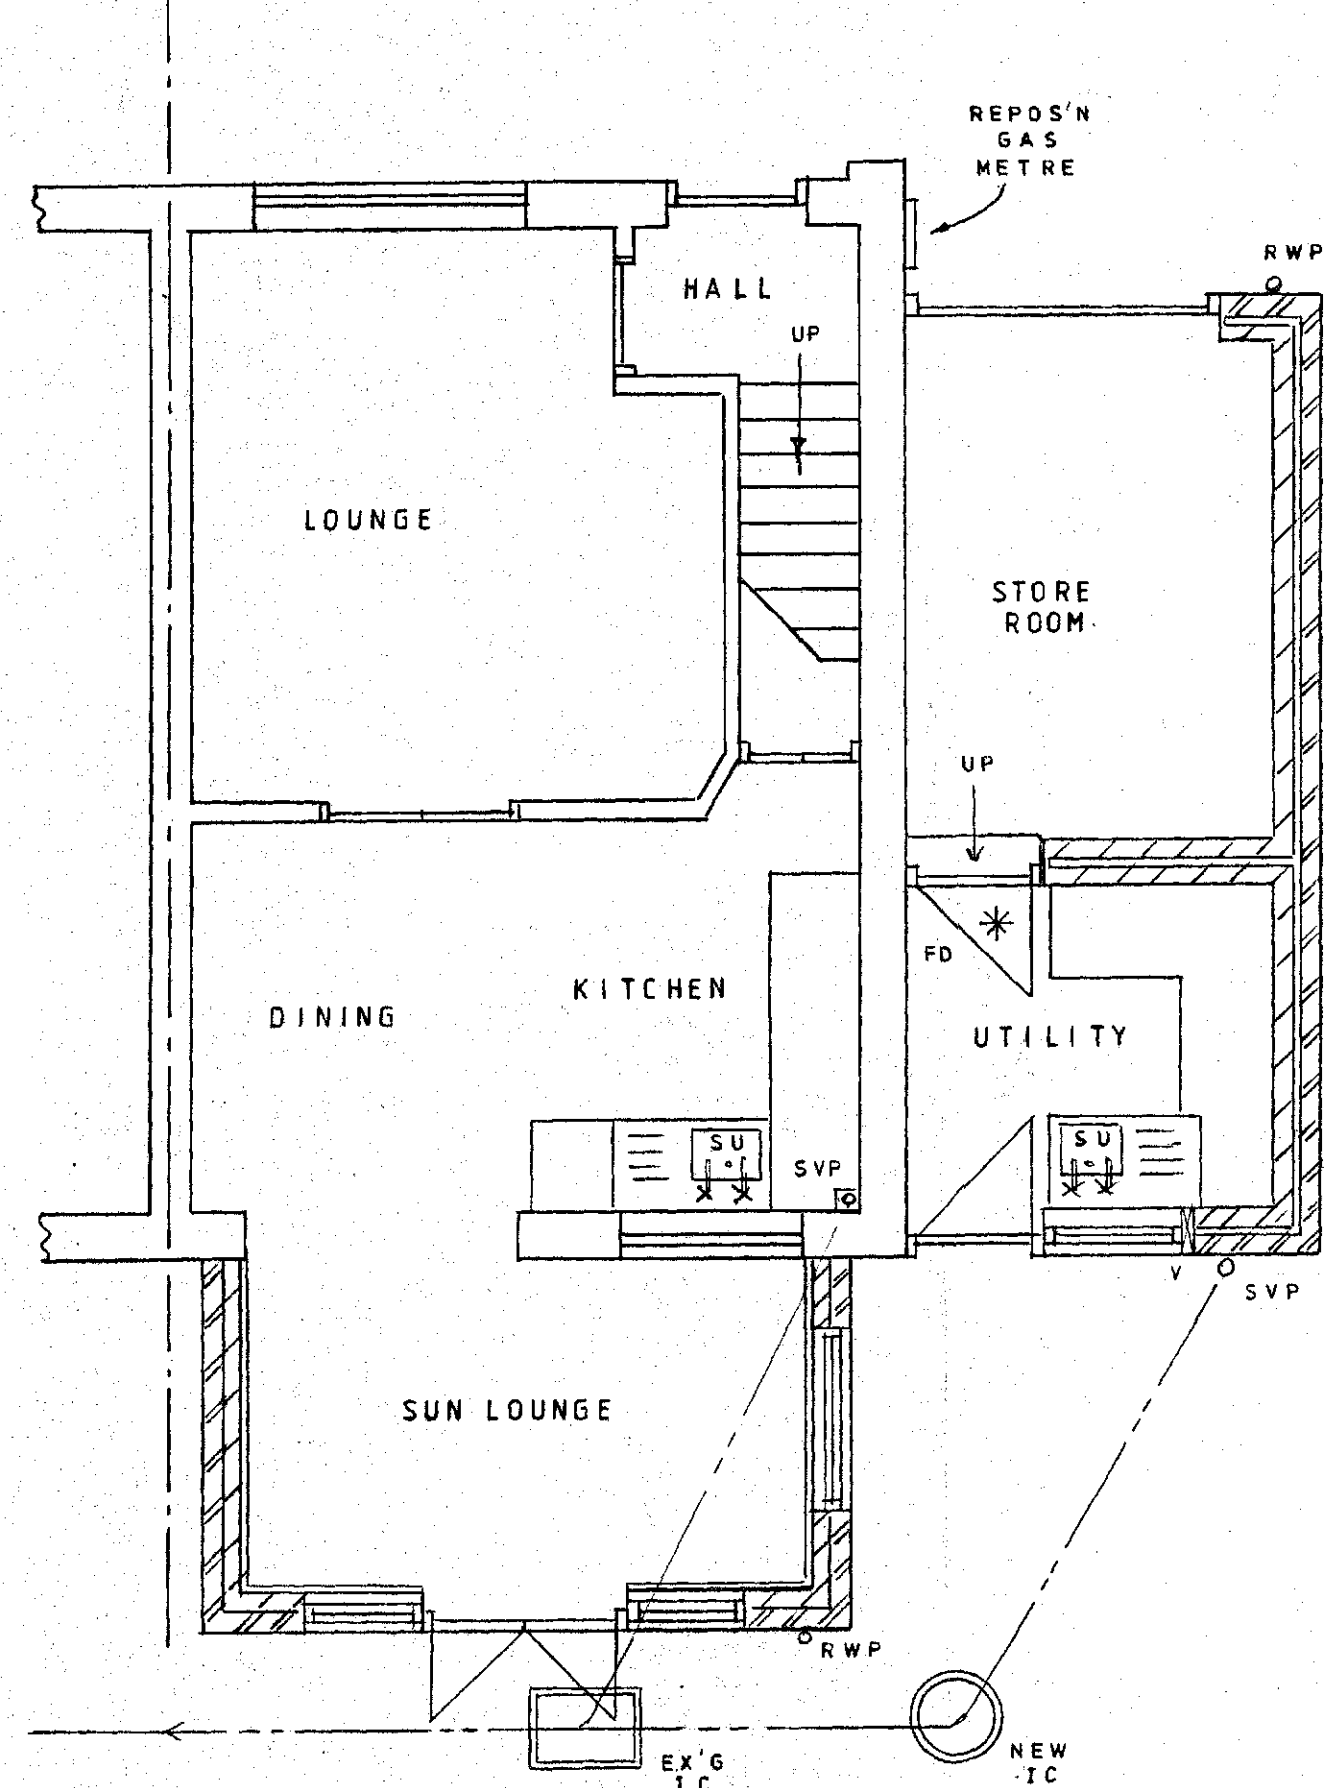



PROPOSED GROUND FLOOR PLAN

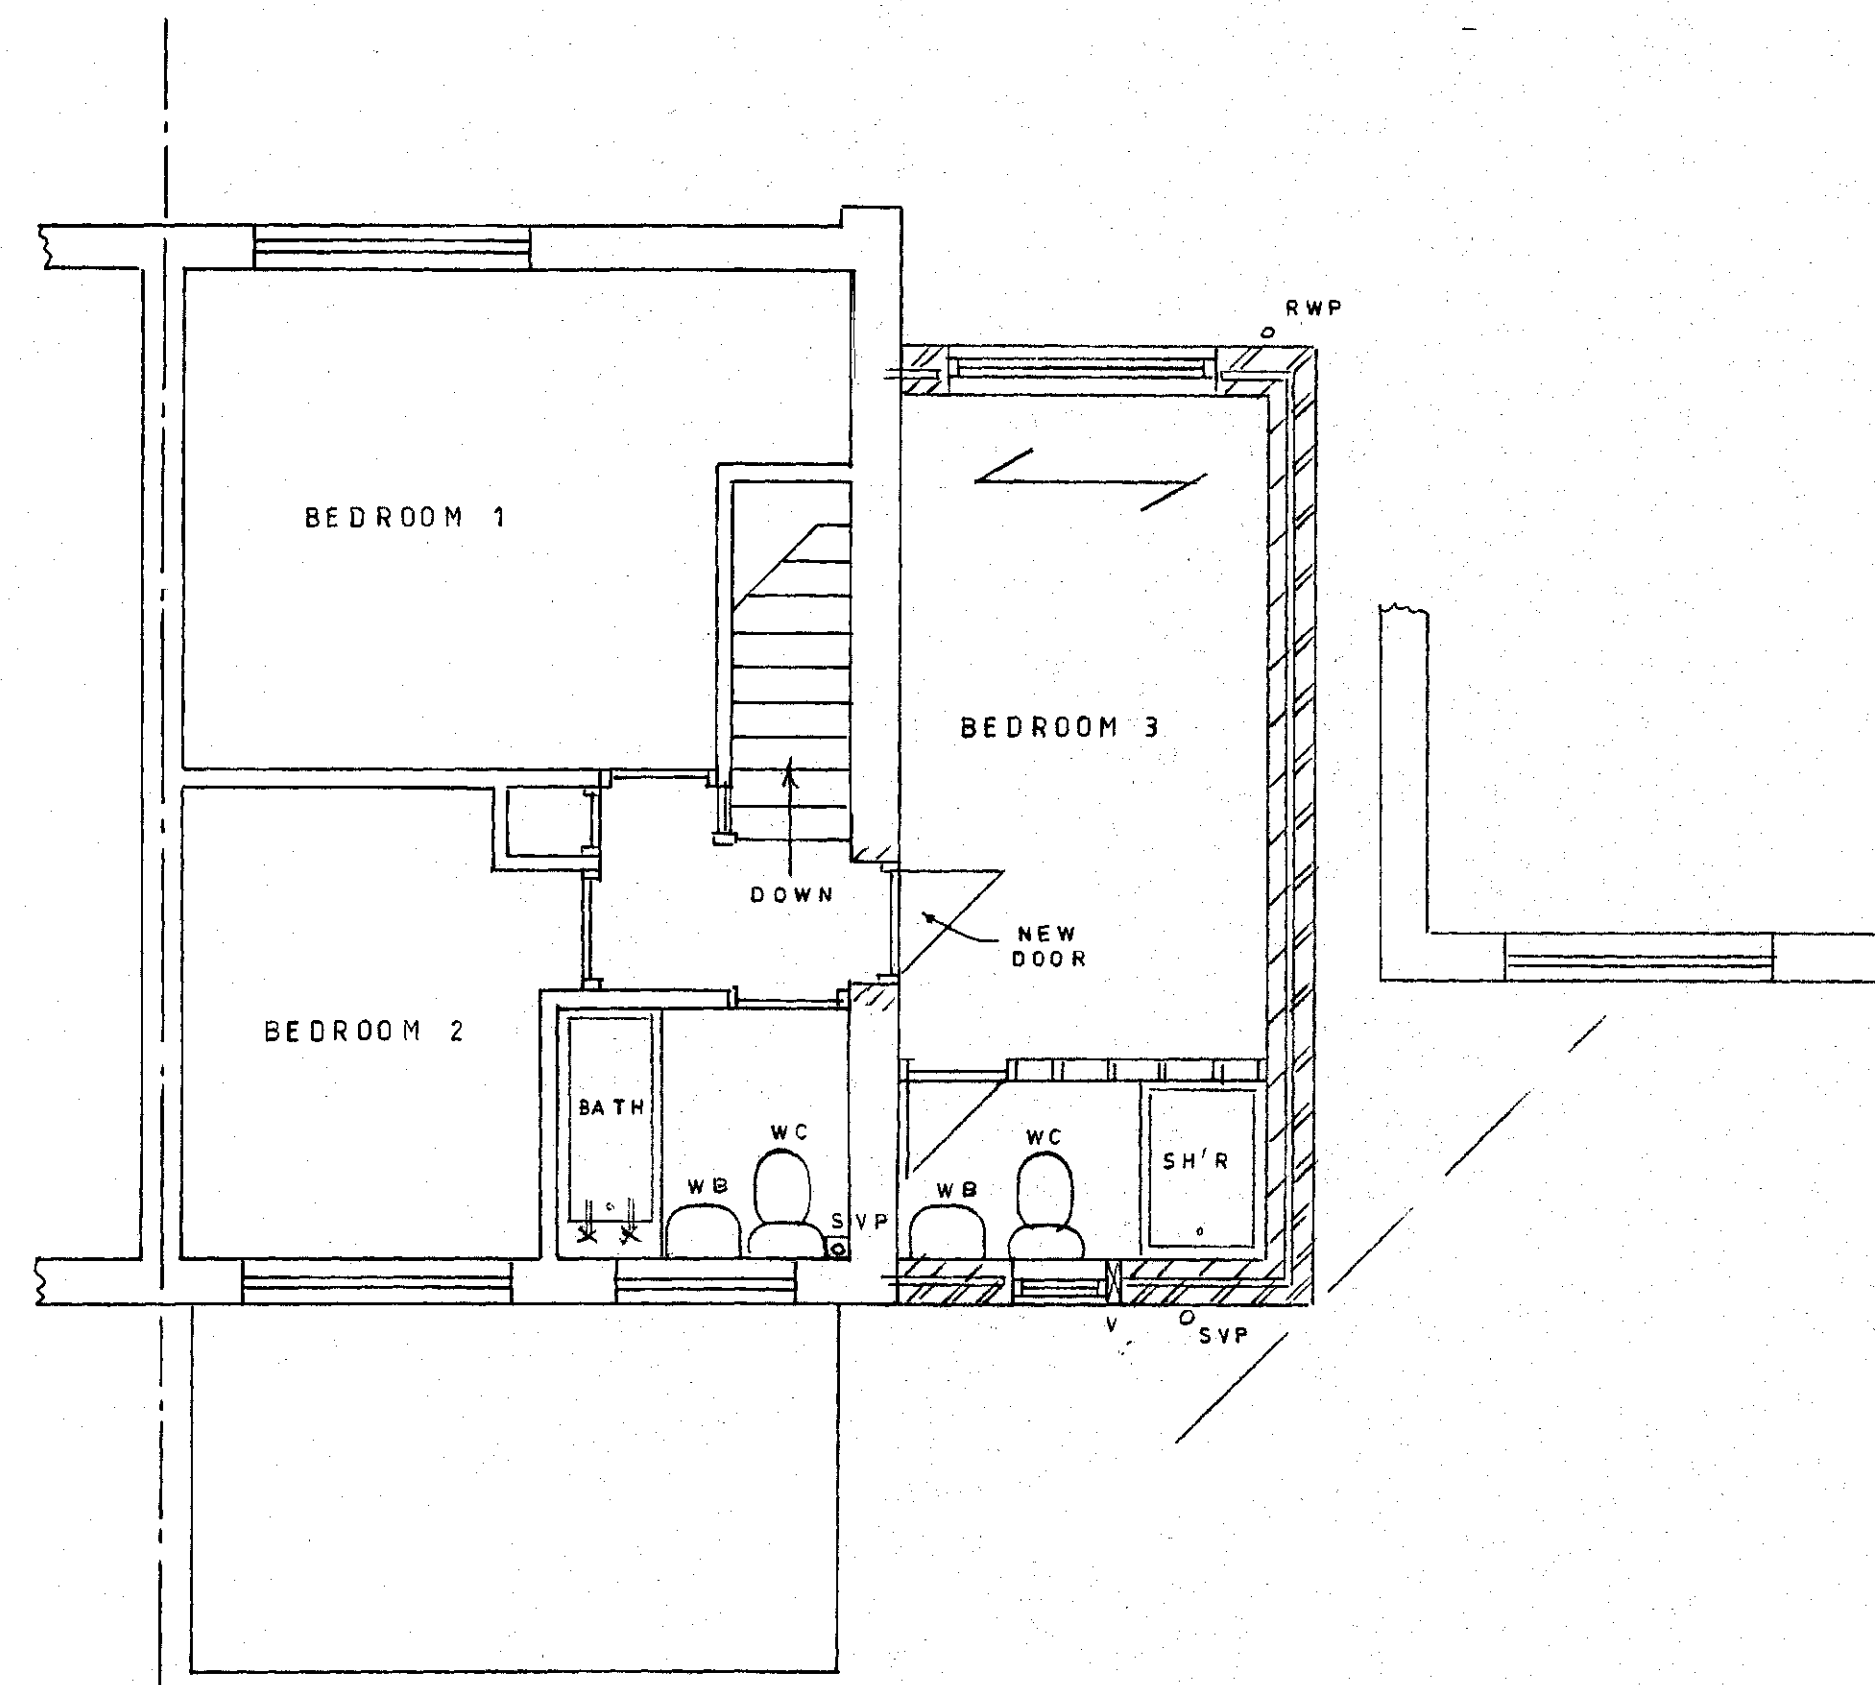


PROPOSED FIRST FLOOR PLAN

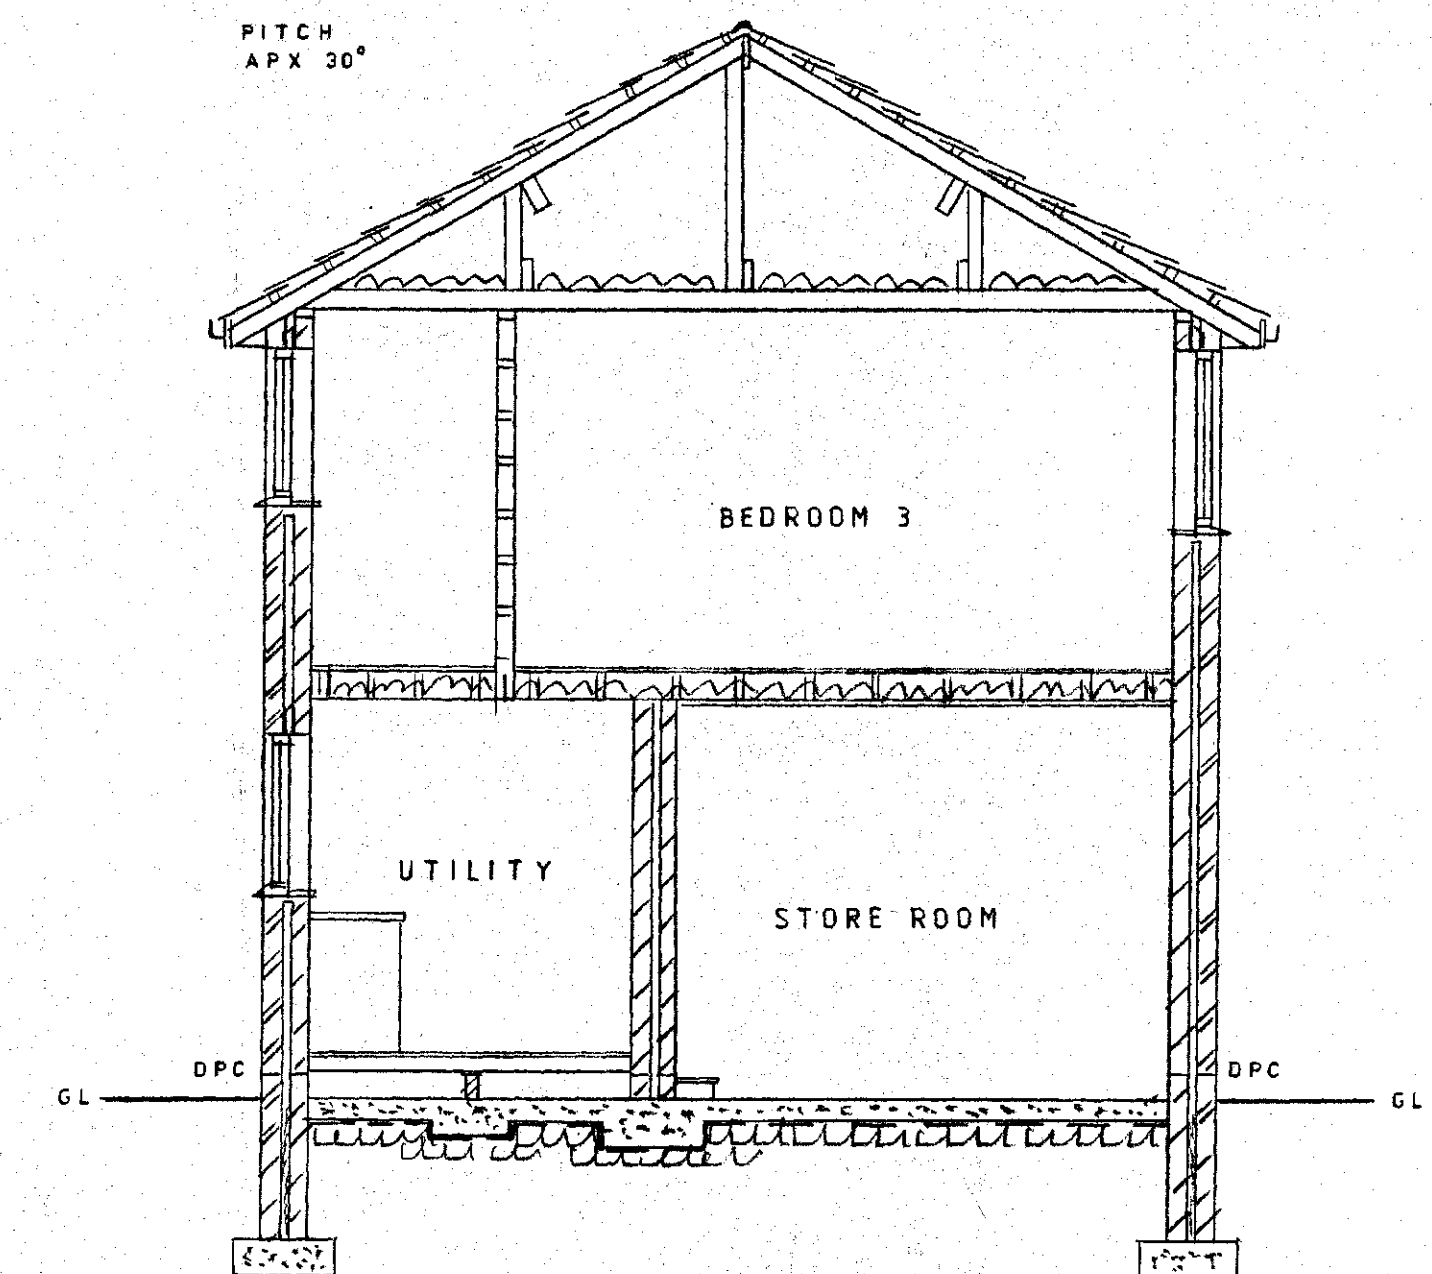


SECTION

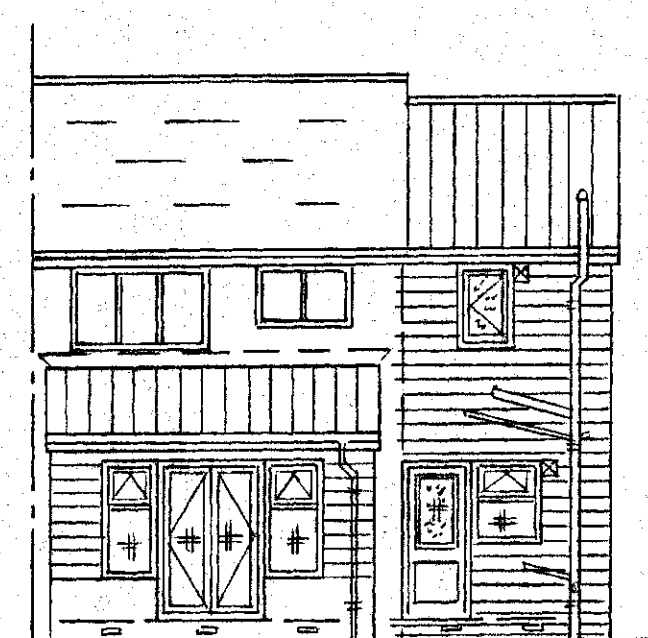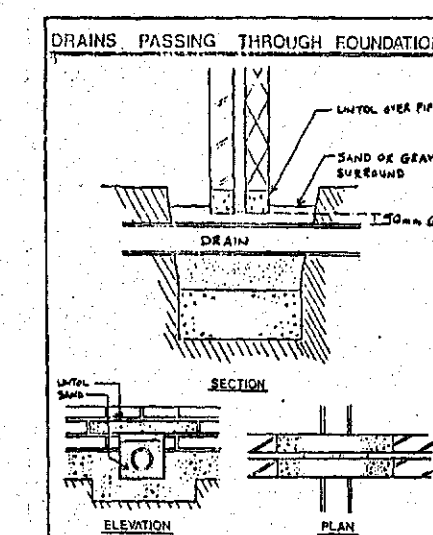


PROPOSED REAR
EAST

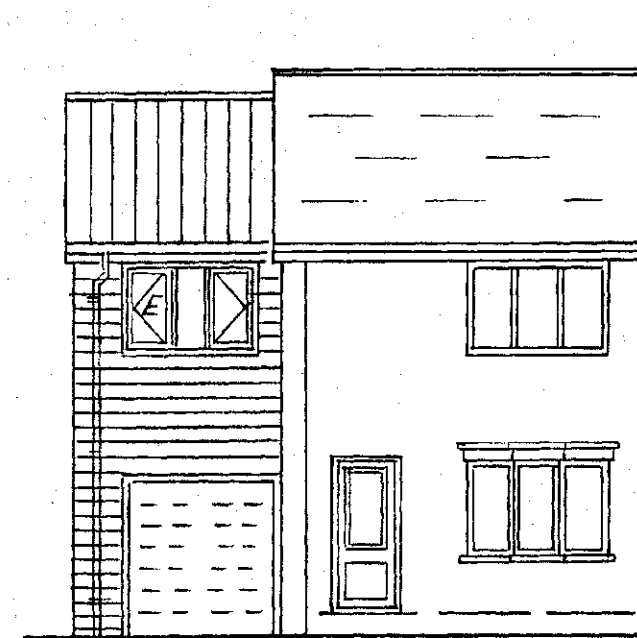


PROPOSED FRONT
WEST

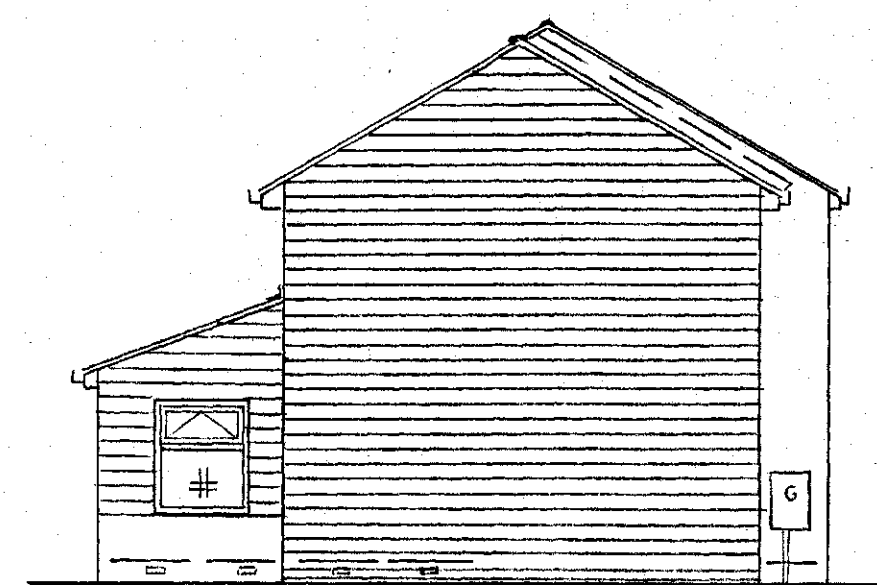

PROPOSED SIDE
NORTH

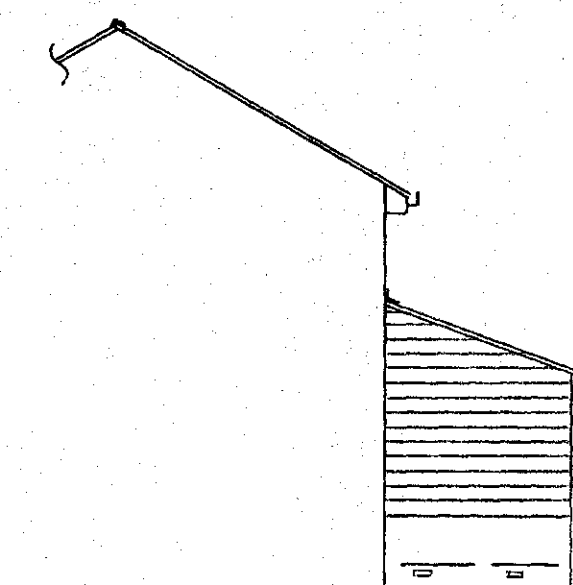

PROPOSED SIDE
SOUTH

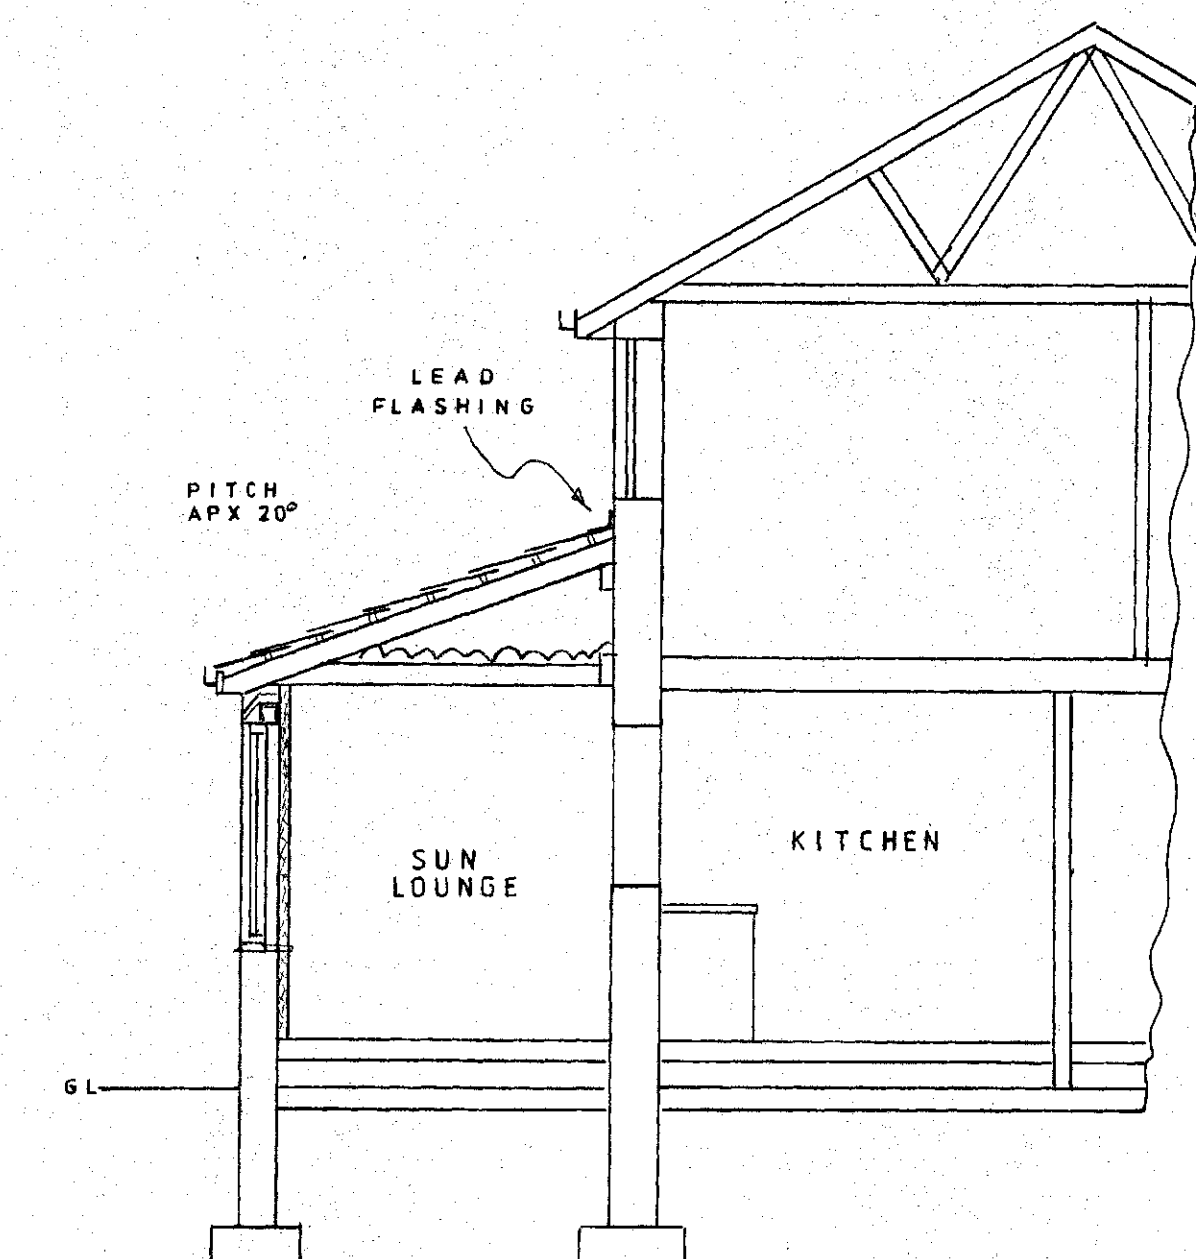

SECTION