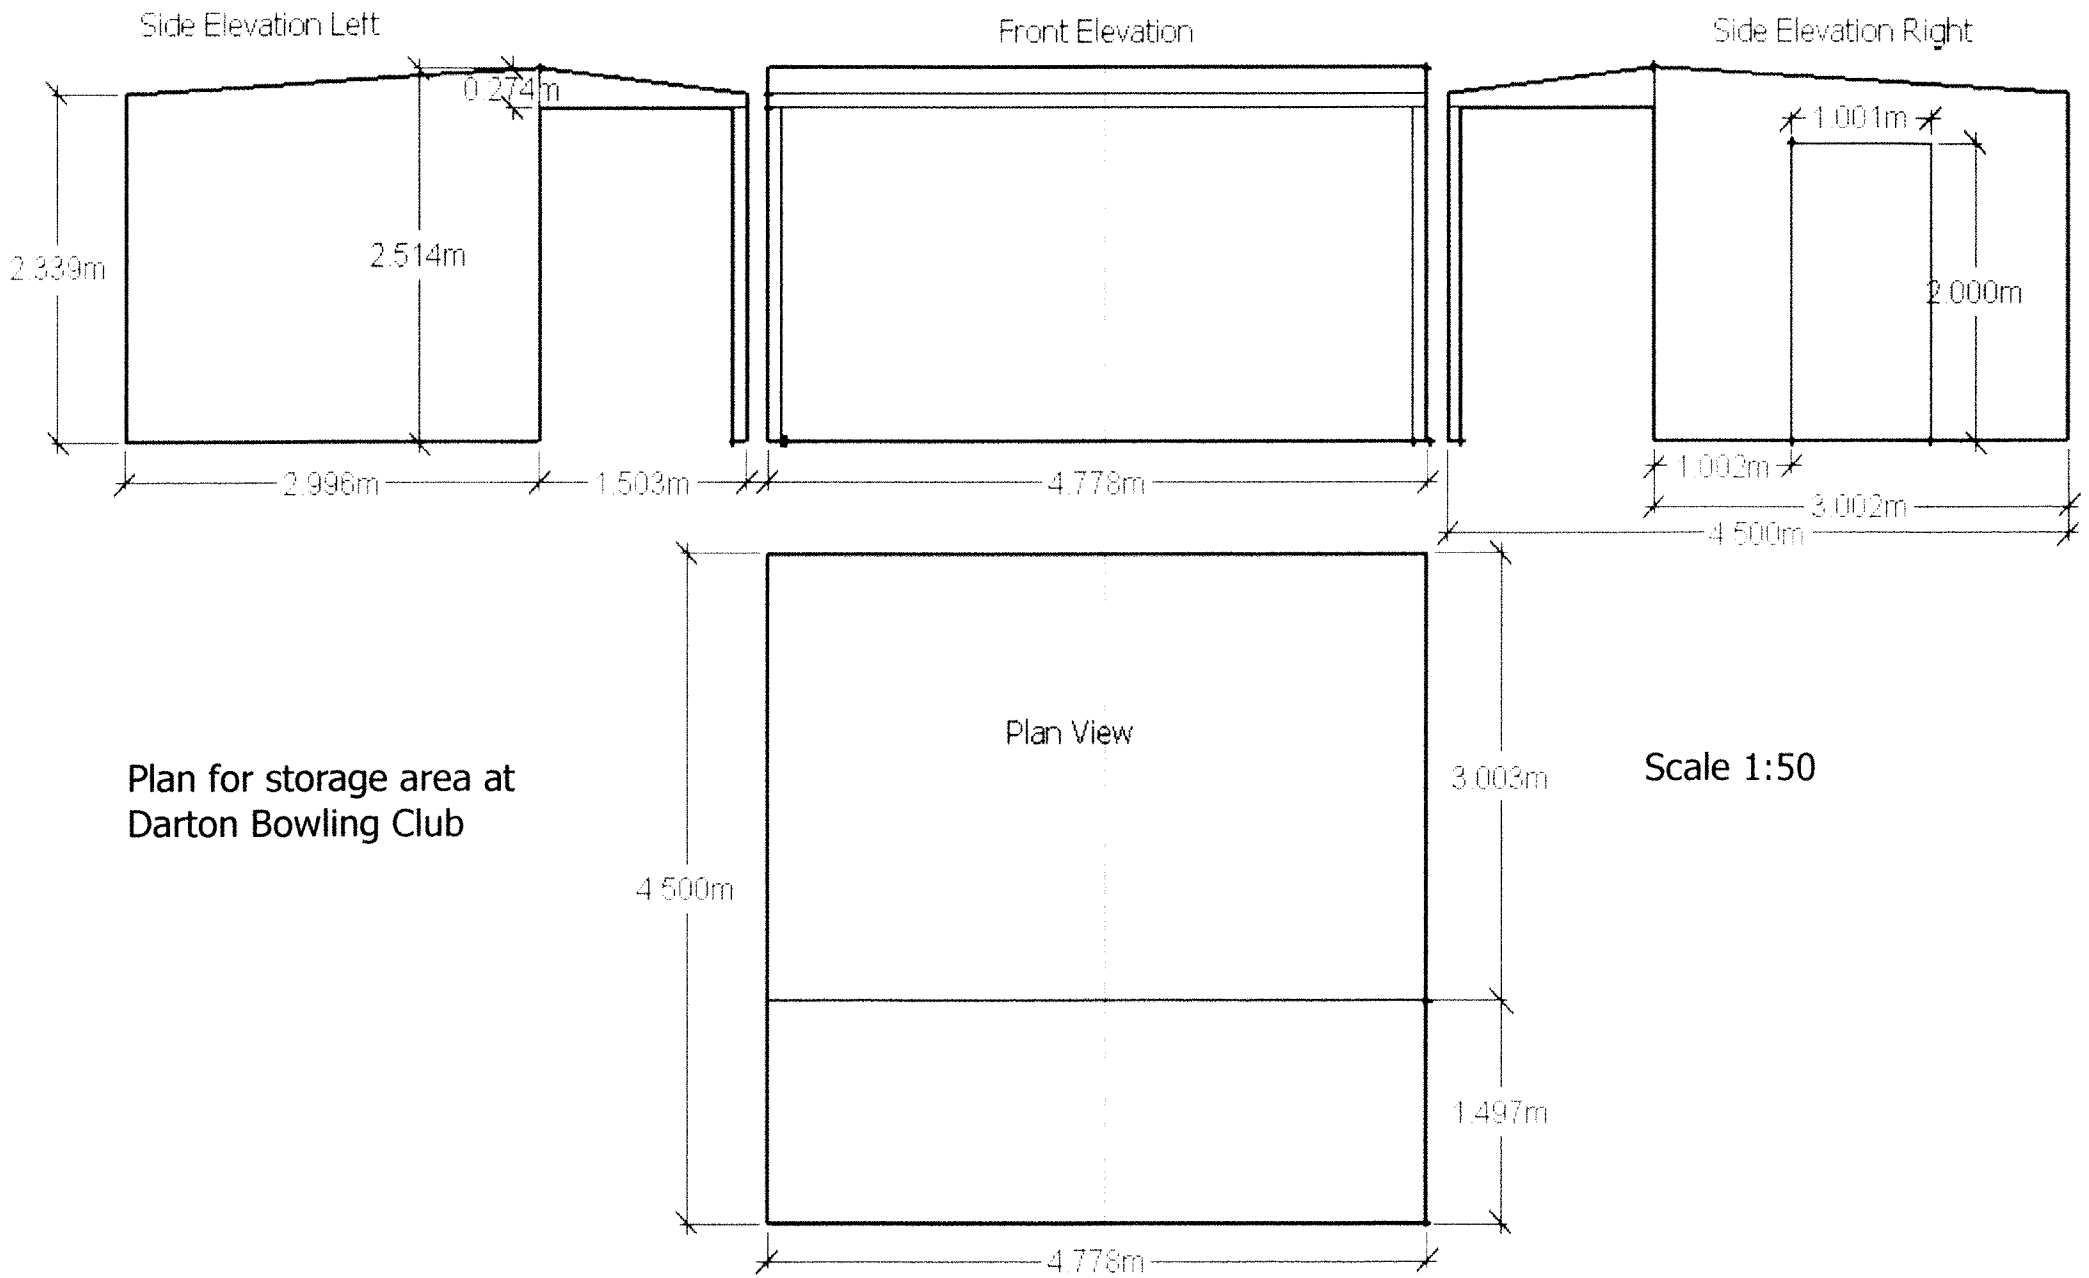



Plan for storage area at
Darton Bowling Club

Scale 1:50