Proposed Side Elevation. Proposed Rear Elevation. Proposed Front Elevation. Proposed Side Elevation

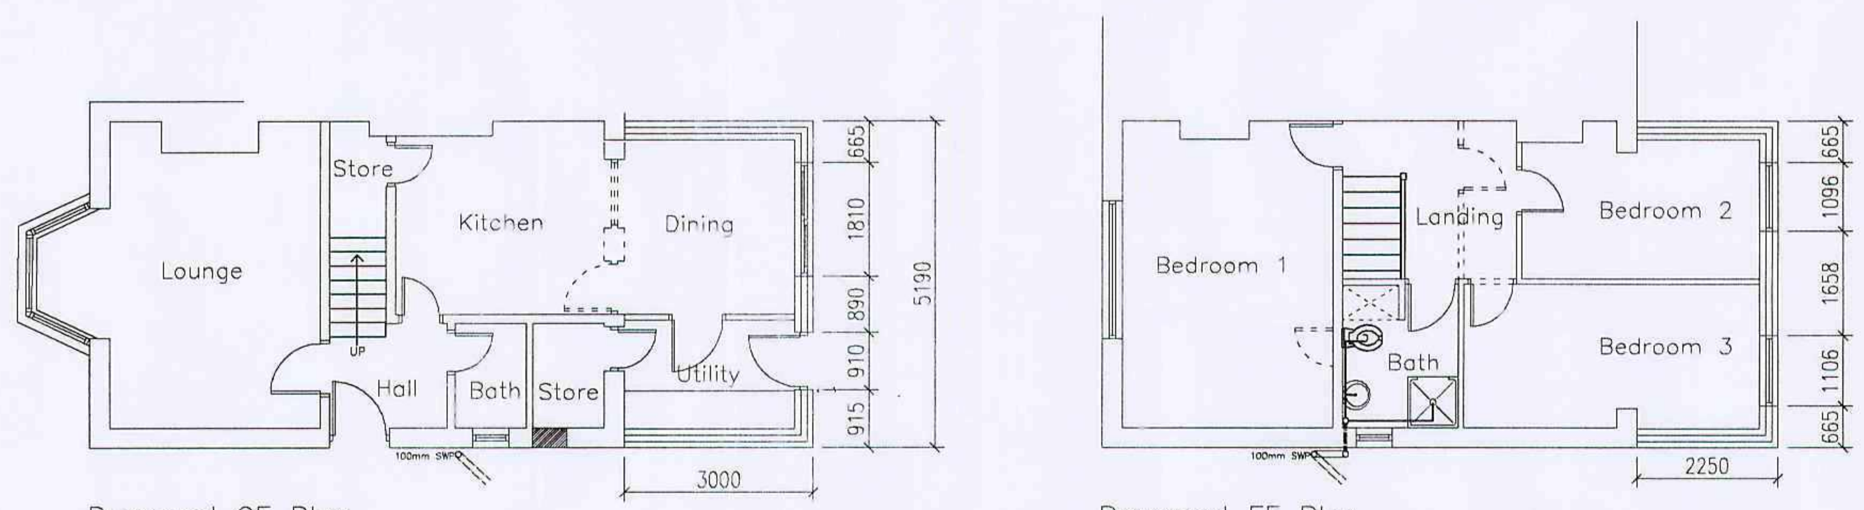

Proposed GF Plan Proposed FF Plan

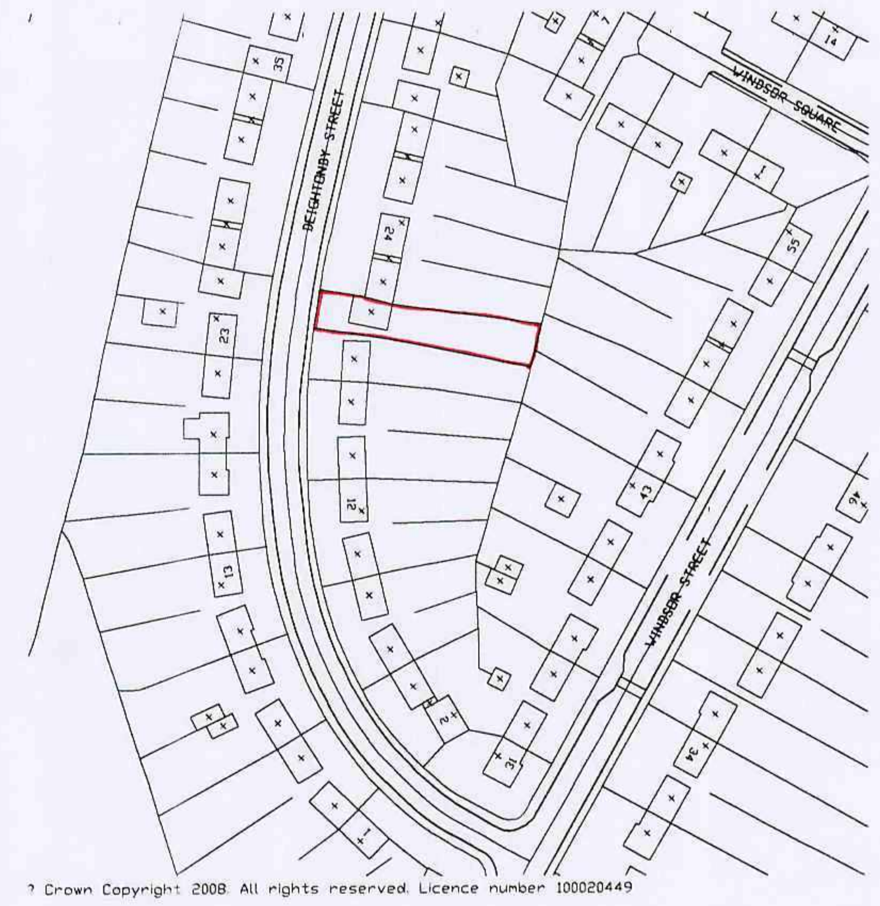

LOCATION PLAN 1:1250

SITE PLAN 1:500

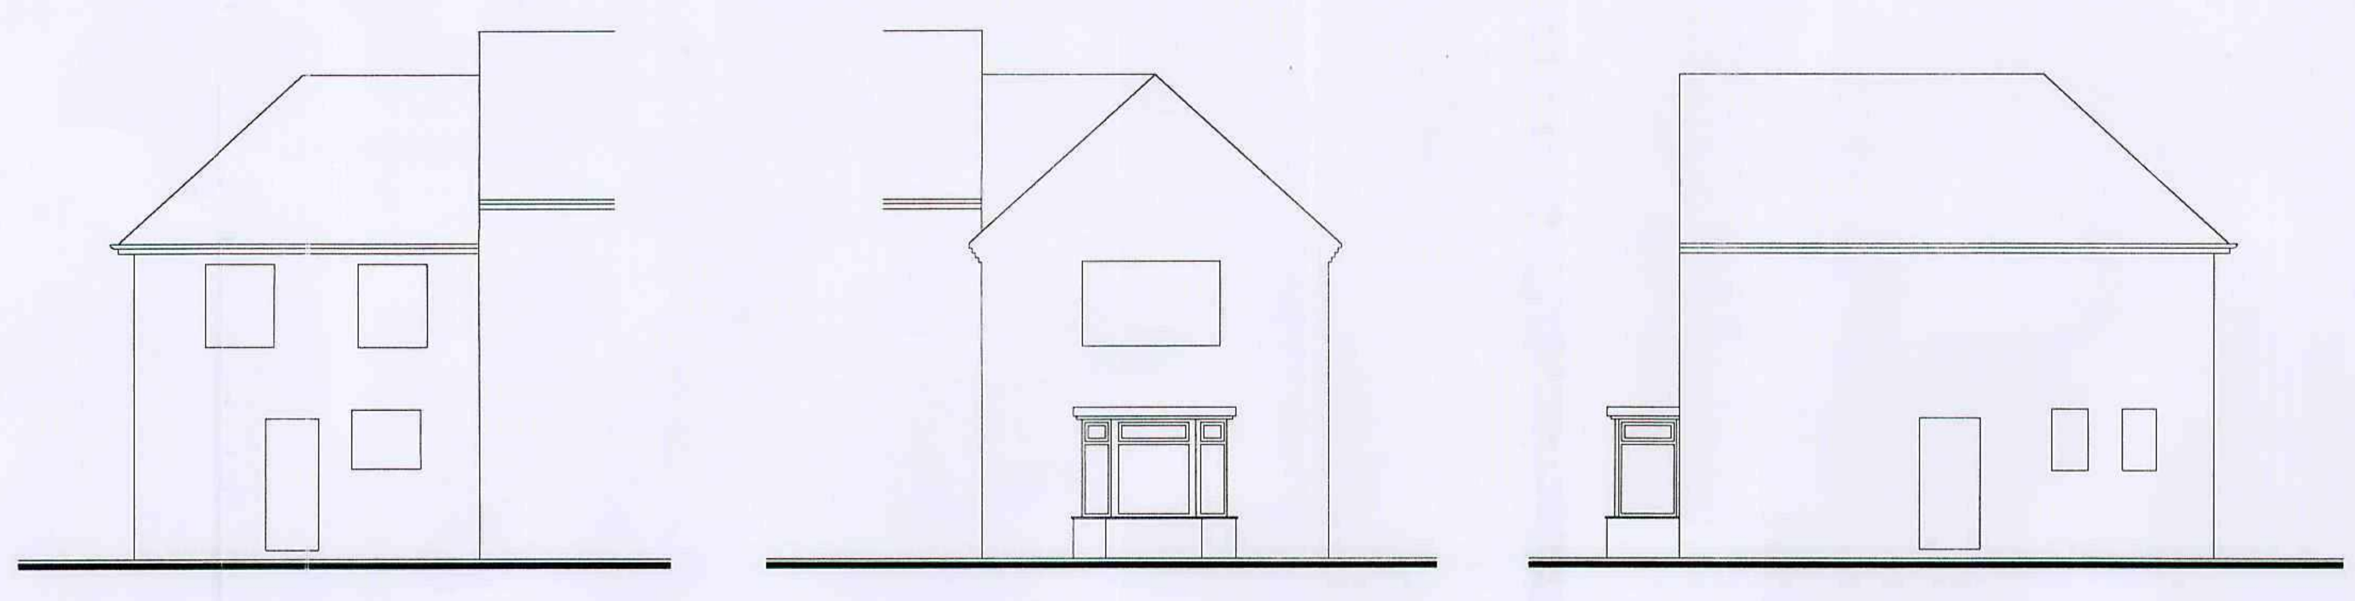

Existing Rear Elevation. Existing Front Elevation. Existing Side Elevation.

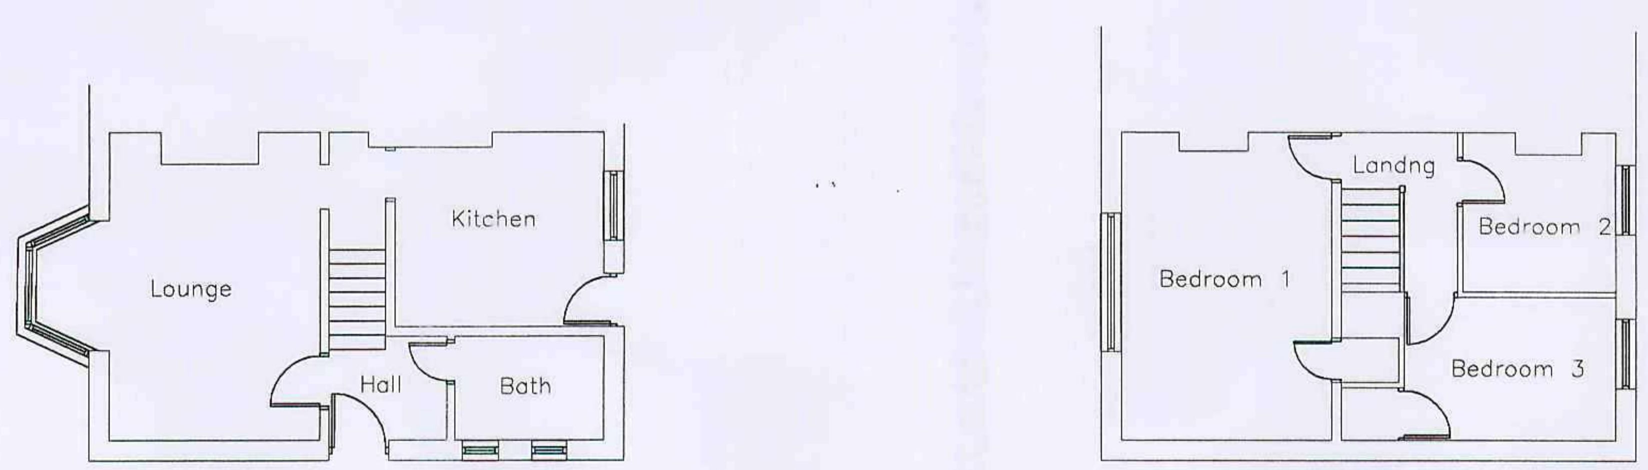

Existing GF Plan Existing FF Plan

Barnsley Metropolitan Borough Council
18 SEP 2008
Corporate Mail Room

KENNEDY DESIGN LTD.

CAVANGROVE HOUSE
153 DONCASTER ROAD
GOLDTHORPE
ROTHERHAM
SOUTH YORKSHIRE
S63 9JA

TEL - 01709 896393
FAX - 01709 891334
E-MAIL - info@kdesignuk.com
www.kdesignuk.com

CLIENT: Paul Law

PROJECT: 20, Deightonby Street
Thurnscoe
Rotherham
South Yorkshire
S63 0JD

TITLE: Proposed Plans and Elevations

SCALE: 1:100 STATUS:
JOB NUMBER: H29-01 REV:
DATE: 30-07-08 DRAWN BY: kk

Kennedy Design Ltd, Registered in England 4479082 V.A.T. Reg. No 585 6912 02