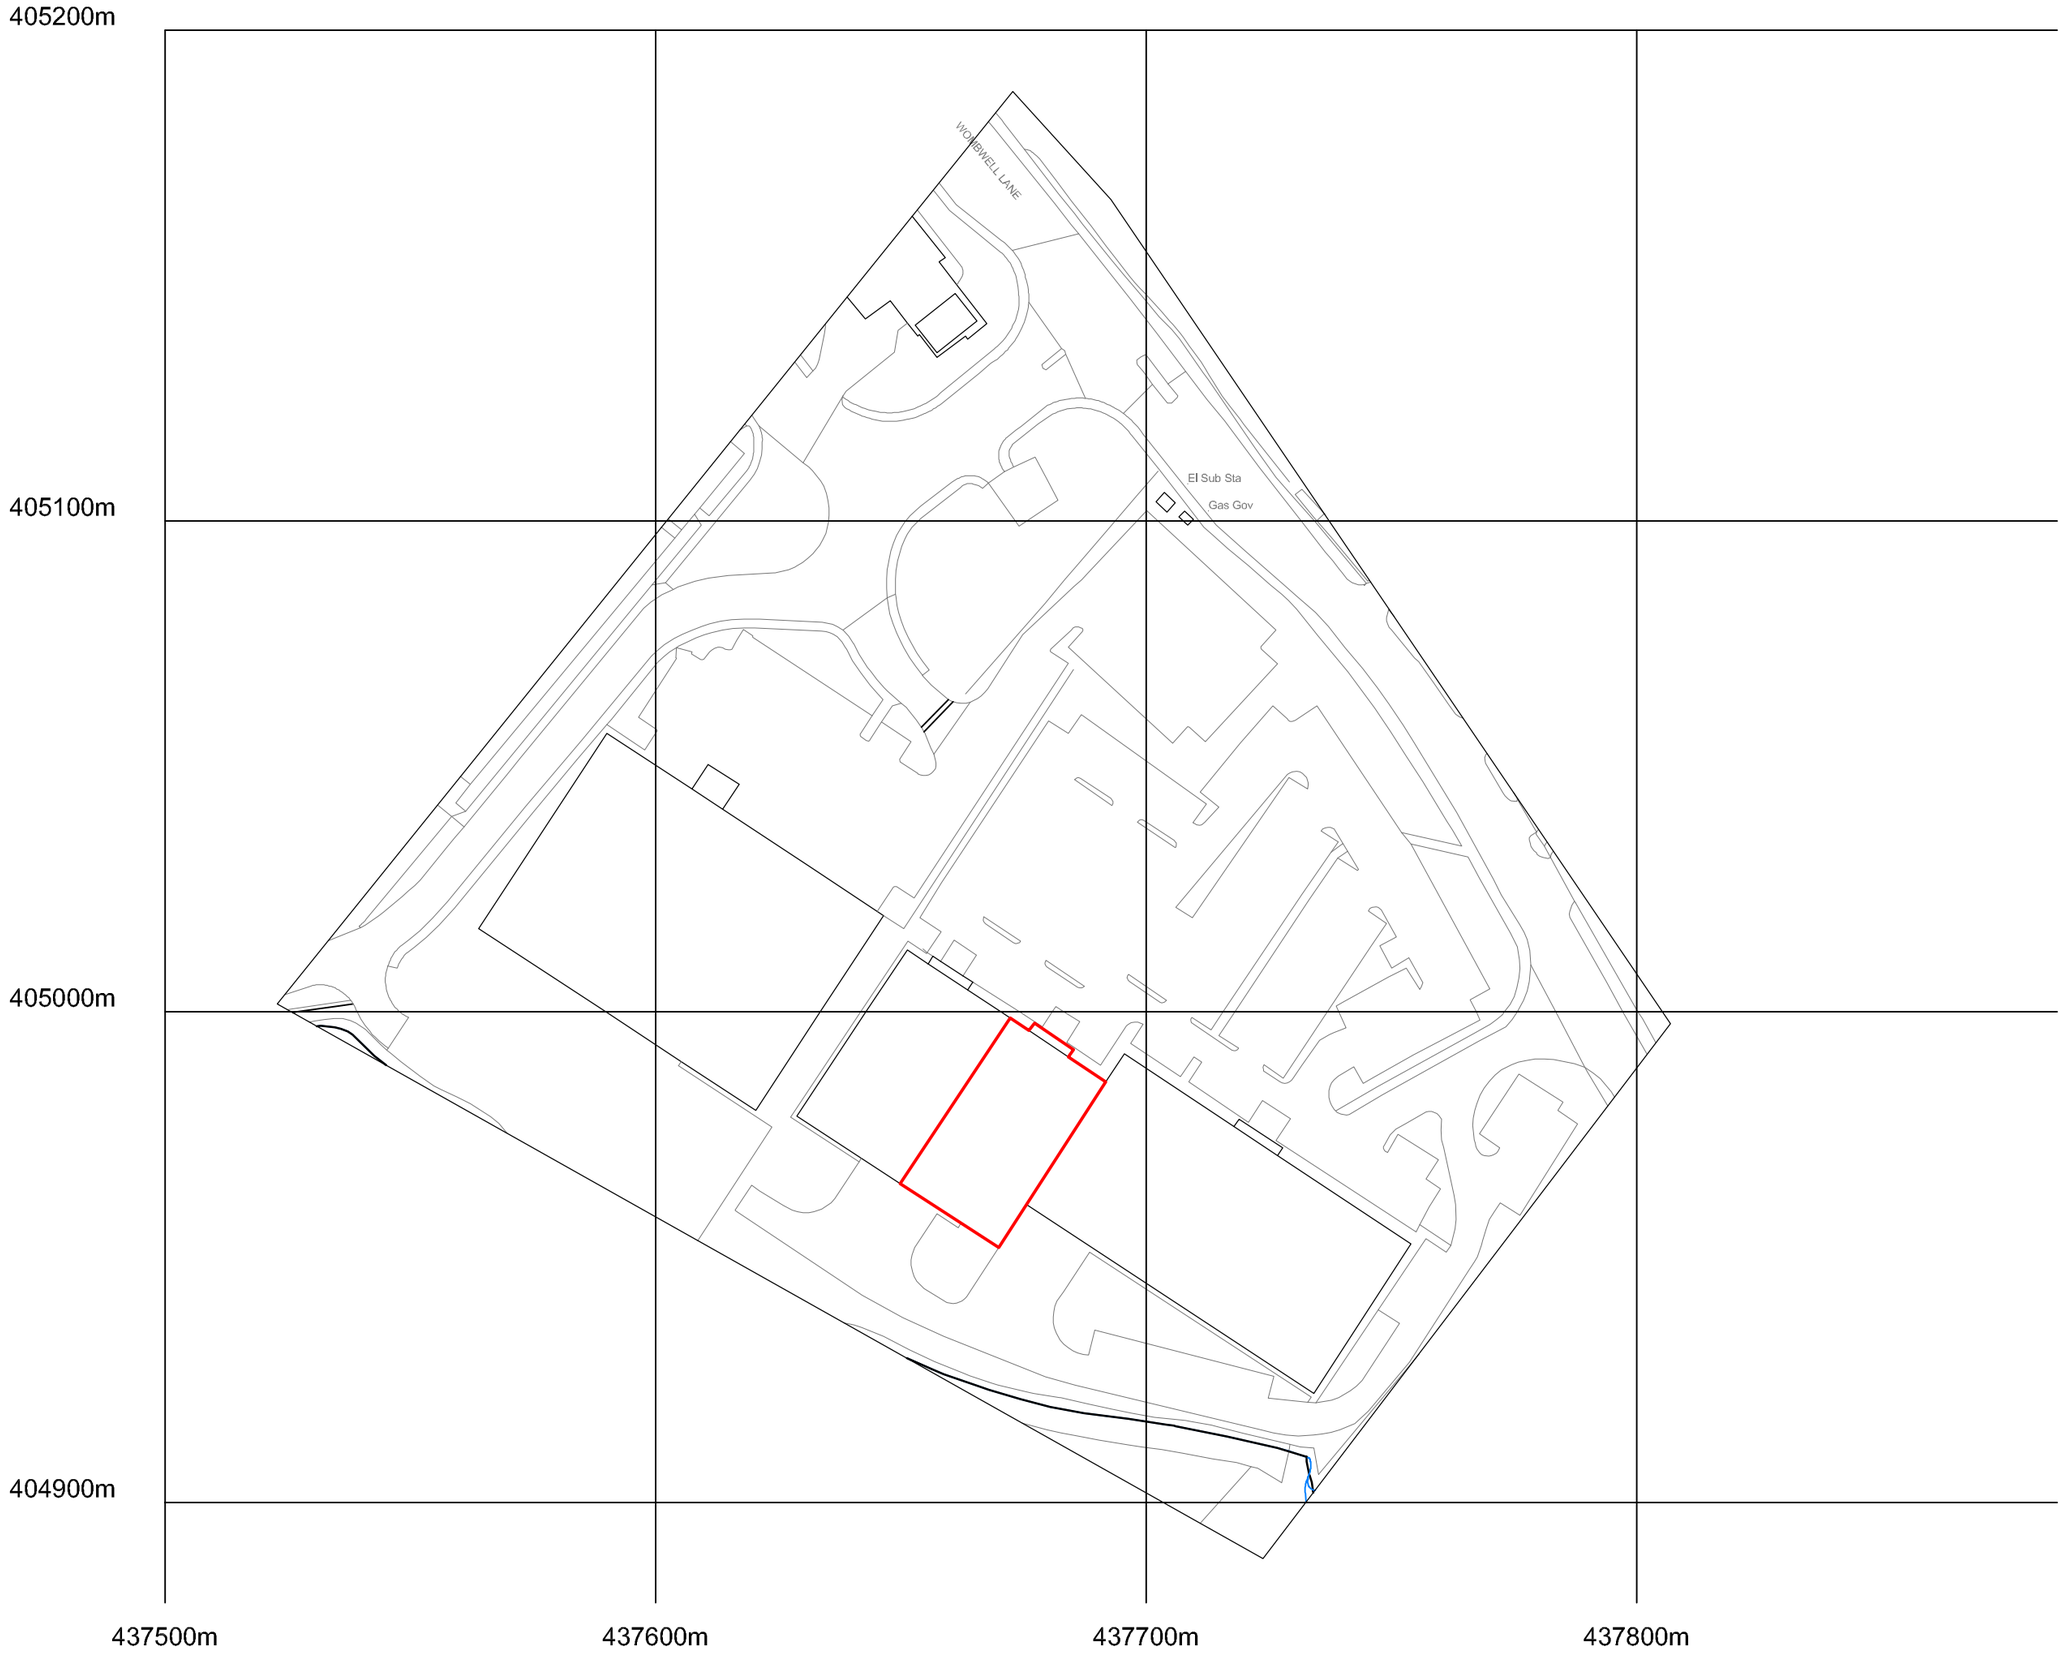


©Crown Copyright. All rights reserved. Licence no. 100041040

Notes:
Do not scale from drawing, all dimensions to be checked on site prior to commencement of works and any discrepancies to be reported immediately to twenty twenty
To be read in conjunction with drawings & specifications by other consultants / specialist contractors

Rev.	Date	Comments
.	.	.

Client:
Harveys

Project:
Harveys, Unit 2
Wombwell Lane Retail Park,
BARNSLEY,
Yorkshire. S70 3NS

Title:
Location Plan

Project No.:	Date:
1906	22.07.13
Drawing No.:	Rev.:
LOC	-
Scale:	Drawn:
1:1250 @ A3	SGR

twentytwenty
Retail Consultants
The Granary, Cornwells Farm, Sheephurst Lane,
Marden, Kent. TN12 9NS
tel: 01622 832202 fax: 01622 832422
e-mail: office@twentytwentyltd.co.uk
web: www.twentytwentyltd.co.uk