


Drawing No.	Rev No.
MDM001 -005	

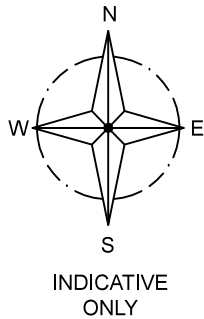


APPROXIMATE POSITION OF SEPTIC TANK

APPROXIMATE POSITION OF SOAK AWAY

LAWNED AREA TO REAR

PERMEABLE BLOCK PAVING TO FRONT

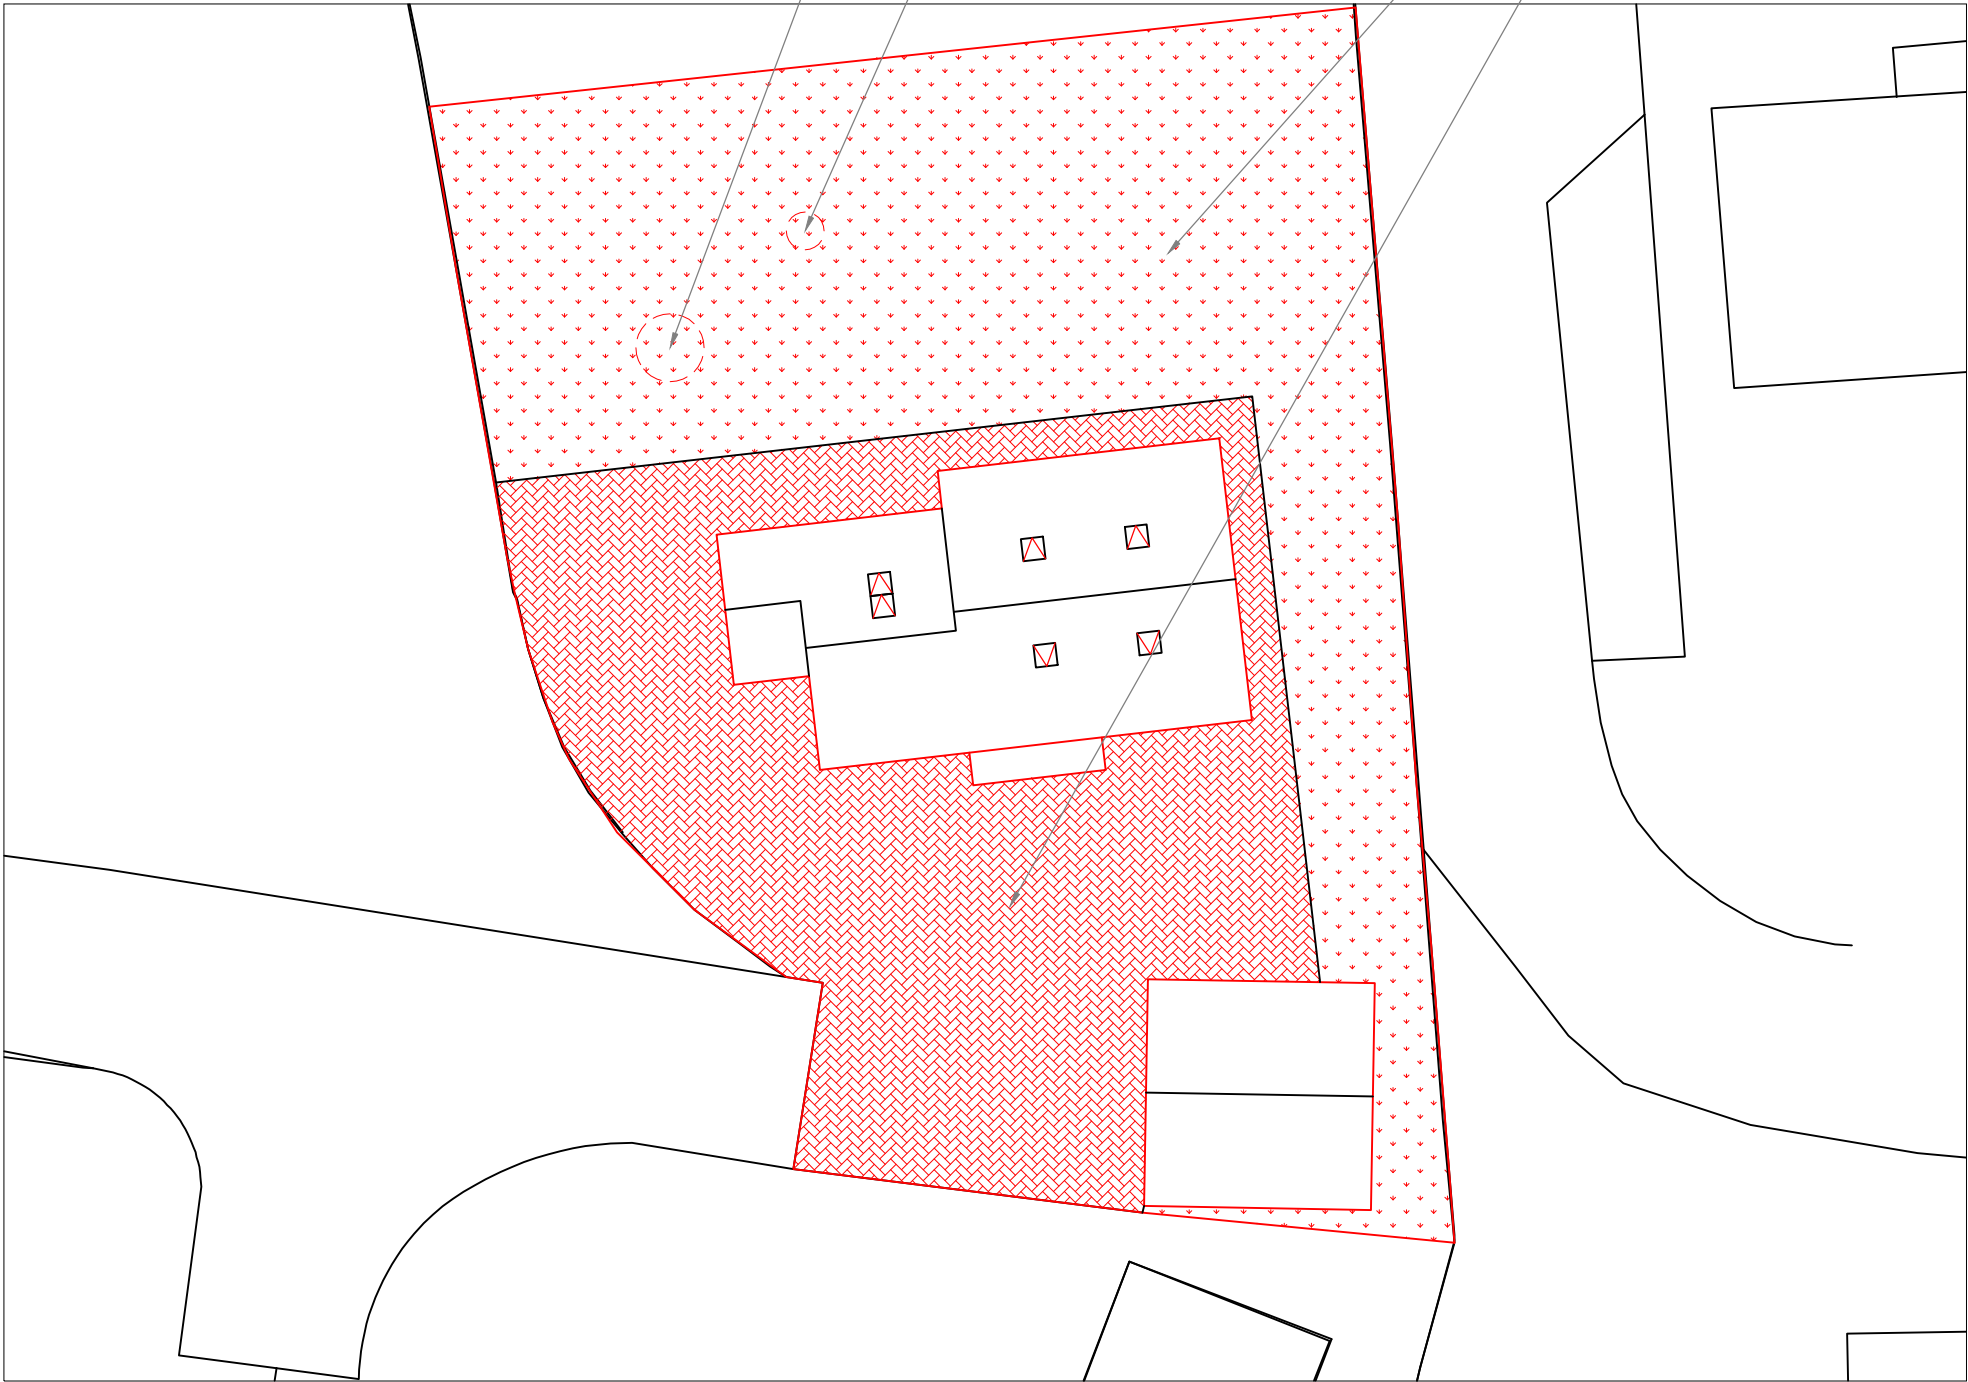

BLOCK PLAN
SCALE 1:200 AT A3

DO NOT SCALE: Contractor to check all dimensions and report any omissions or errors

NOTES

Rev	Description	By	Chk	App	Date
-----	-------------	----	-----	-----	------

JRB DESIGNS Ltd
1 Saville Road
Cudworth
Barnsley
S72 8LT
Tel: 01226 383542
Fax: 01226 380078
Mob: 07970 541192
Email: john@jrbdesigns.co.uk

This drawing is copyright. © jrbdesigns Ltd.

Client
MR. DEAN MIRFIN
152A CHURCHFIELD LANE
DARTON
BARNSLEY

Drawing Title
BLOCK PLANS

Address
HEATH CROFT CHASE
OFF DONCASTER ROAD
ARDSLEY
BARNSLEY

Project Title:
NEW DETACHED HOUSE
REAR EXTENSION

Purpose of Issue:
PLANNING

Drawing Status
FIRST ISSUE

Scale at A3 AS SHOWN	Drawn By JRB	Date 02/02/2016
Checked By	Date 02/02/2016	Approved By Date 02/02/2016
Project No. MDM001	Drawing No. 005	Revision -

APPROVAL ☒ INFORMATION ☐ TENDER ☐ CONTRACT ☐ CONSTRUCTION ☐