


DESIGNER RISK INFORMATION
IN ADDITION TO THE HAZARDS/RISKS NORMALLY ASSOCIATED WITH THE TYPES OF WORK DETAILED ON THIS DRAWING, NOTE THE FOLLOWING:-
CONSTRUCTION:
MAINTENANCE/CLEANING:
DECOMMISSIONING/DEMOLITION:
IT IS ASSUMED THAT ALL WORKS WILL BE CARRIED OUT BY A COMPETENT CONTRACTOR WORKING, WHERE APPROPRIATE, TO AN APPROVED METHOD STATEMENT.

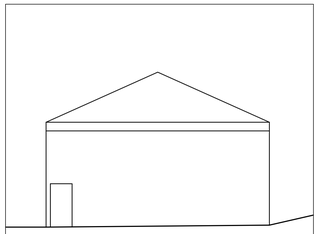


Building '2'
North Elevation
Scale 1:100

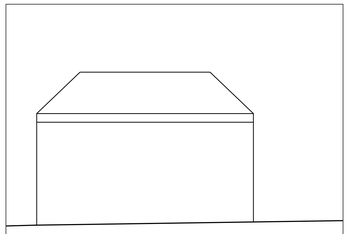


Building '2'
West Elevation
Scale 1:100

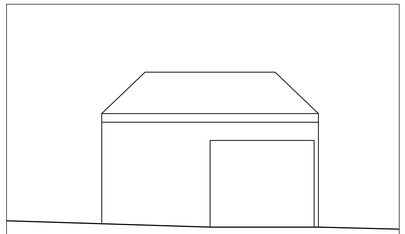

Building '2'
East Elevation
Scale 1:100

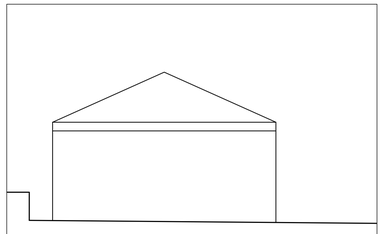


Building '2'
South Elevation
Scale 1:100

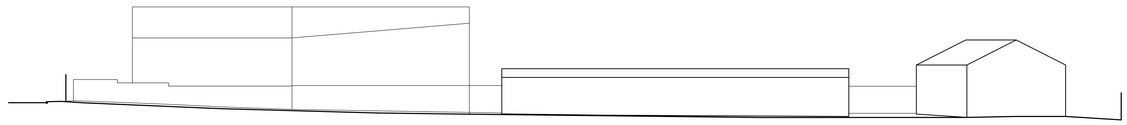


Datum - 100.00m

Section A-A

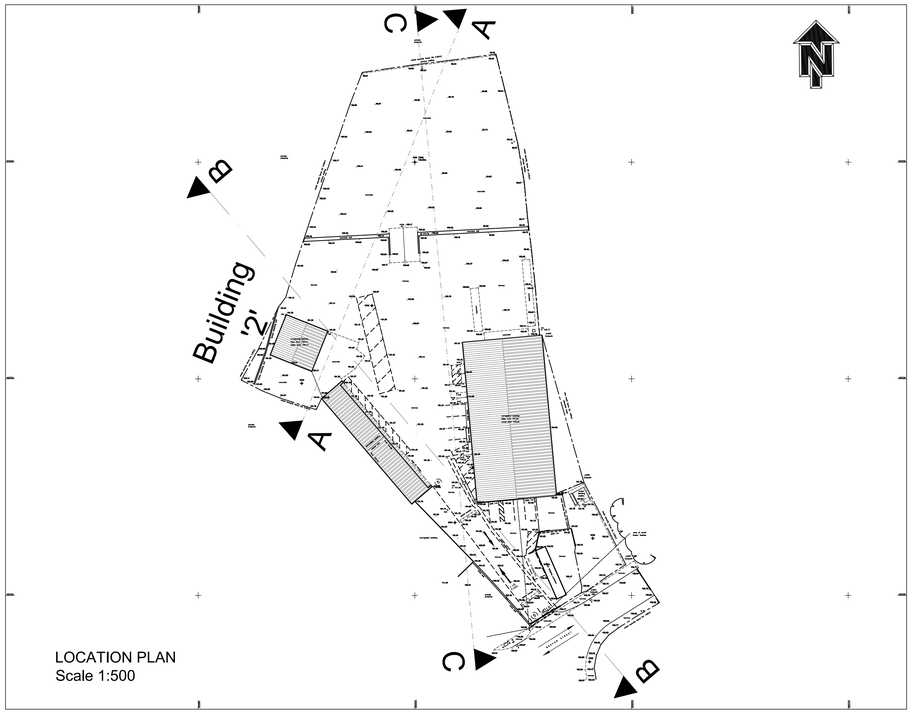


LOCATION PLAN
Scale 1:500

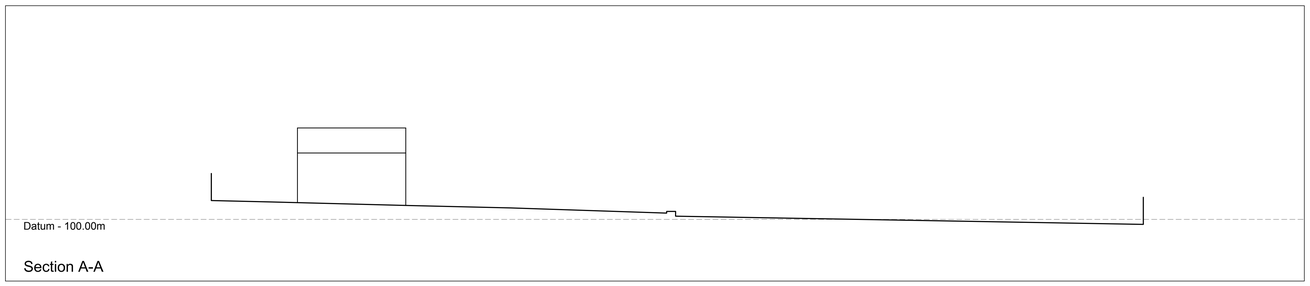


Datum - 100.00m

Section A-A

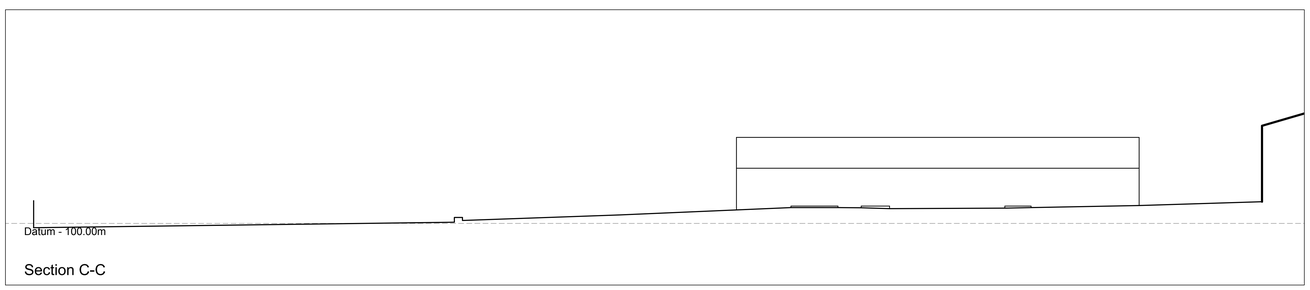

Datum - 100.00m

Section C-C

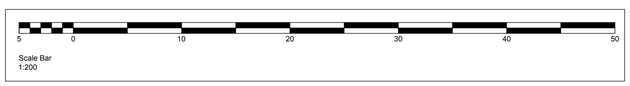

Scale Bar
1:200

Rev	Date	Amendment		
P01	16.04.21	ISSUED FOR APPROVAL	nt	TM
P01.1	15.04.21	FIRST ISSUE	nt	TM

MJM Consulting Engineers Ltd
Southgate House, 58 Southgate, Wakefield WF1 1TL
T: 01924 811 000 mjmc.co.uk

Project:
TRAVIS PERKINS
BARNSLEY

Client:

Drawing Title:
SITE SECTIONS AND ELEVATIONS
AS EXISTING

nt	TM	TM
MJMC Ref: 7933	Scale: 1:200	Sheet Size: A0
Revision Status: P01	Suitability Status: S4	Date: April 2021
Suitability Description: PLANNING APPROVAL		

Drawing Reference:
Project - Originator - Zone - Level - File Type - Discipline - Number
7933-MJM-XX-XX-DR-D-6602

© THIS DRAWING MAY NOT BE COPIED WITHOUT PRIOR WRITTEN PERMISSION