


SHREWSBURY HOUSE
CHANGE OF USE
CHILDREN'S HOME
TO HMO.


FLOOR PLAN

GROUND
FLOOR

SCALE
1:50.

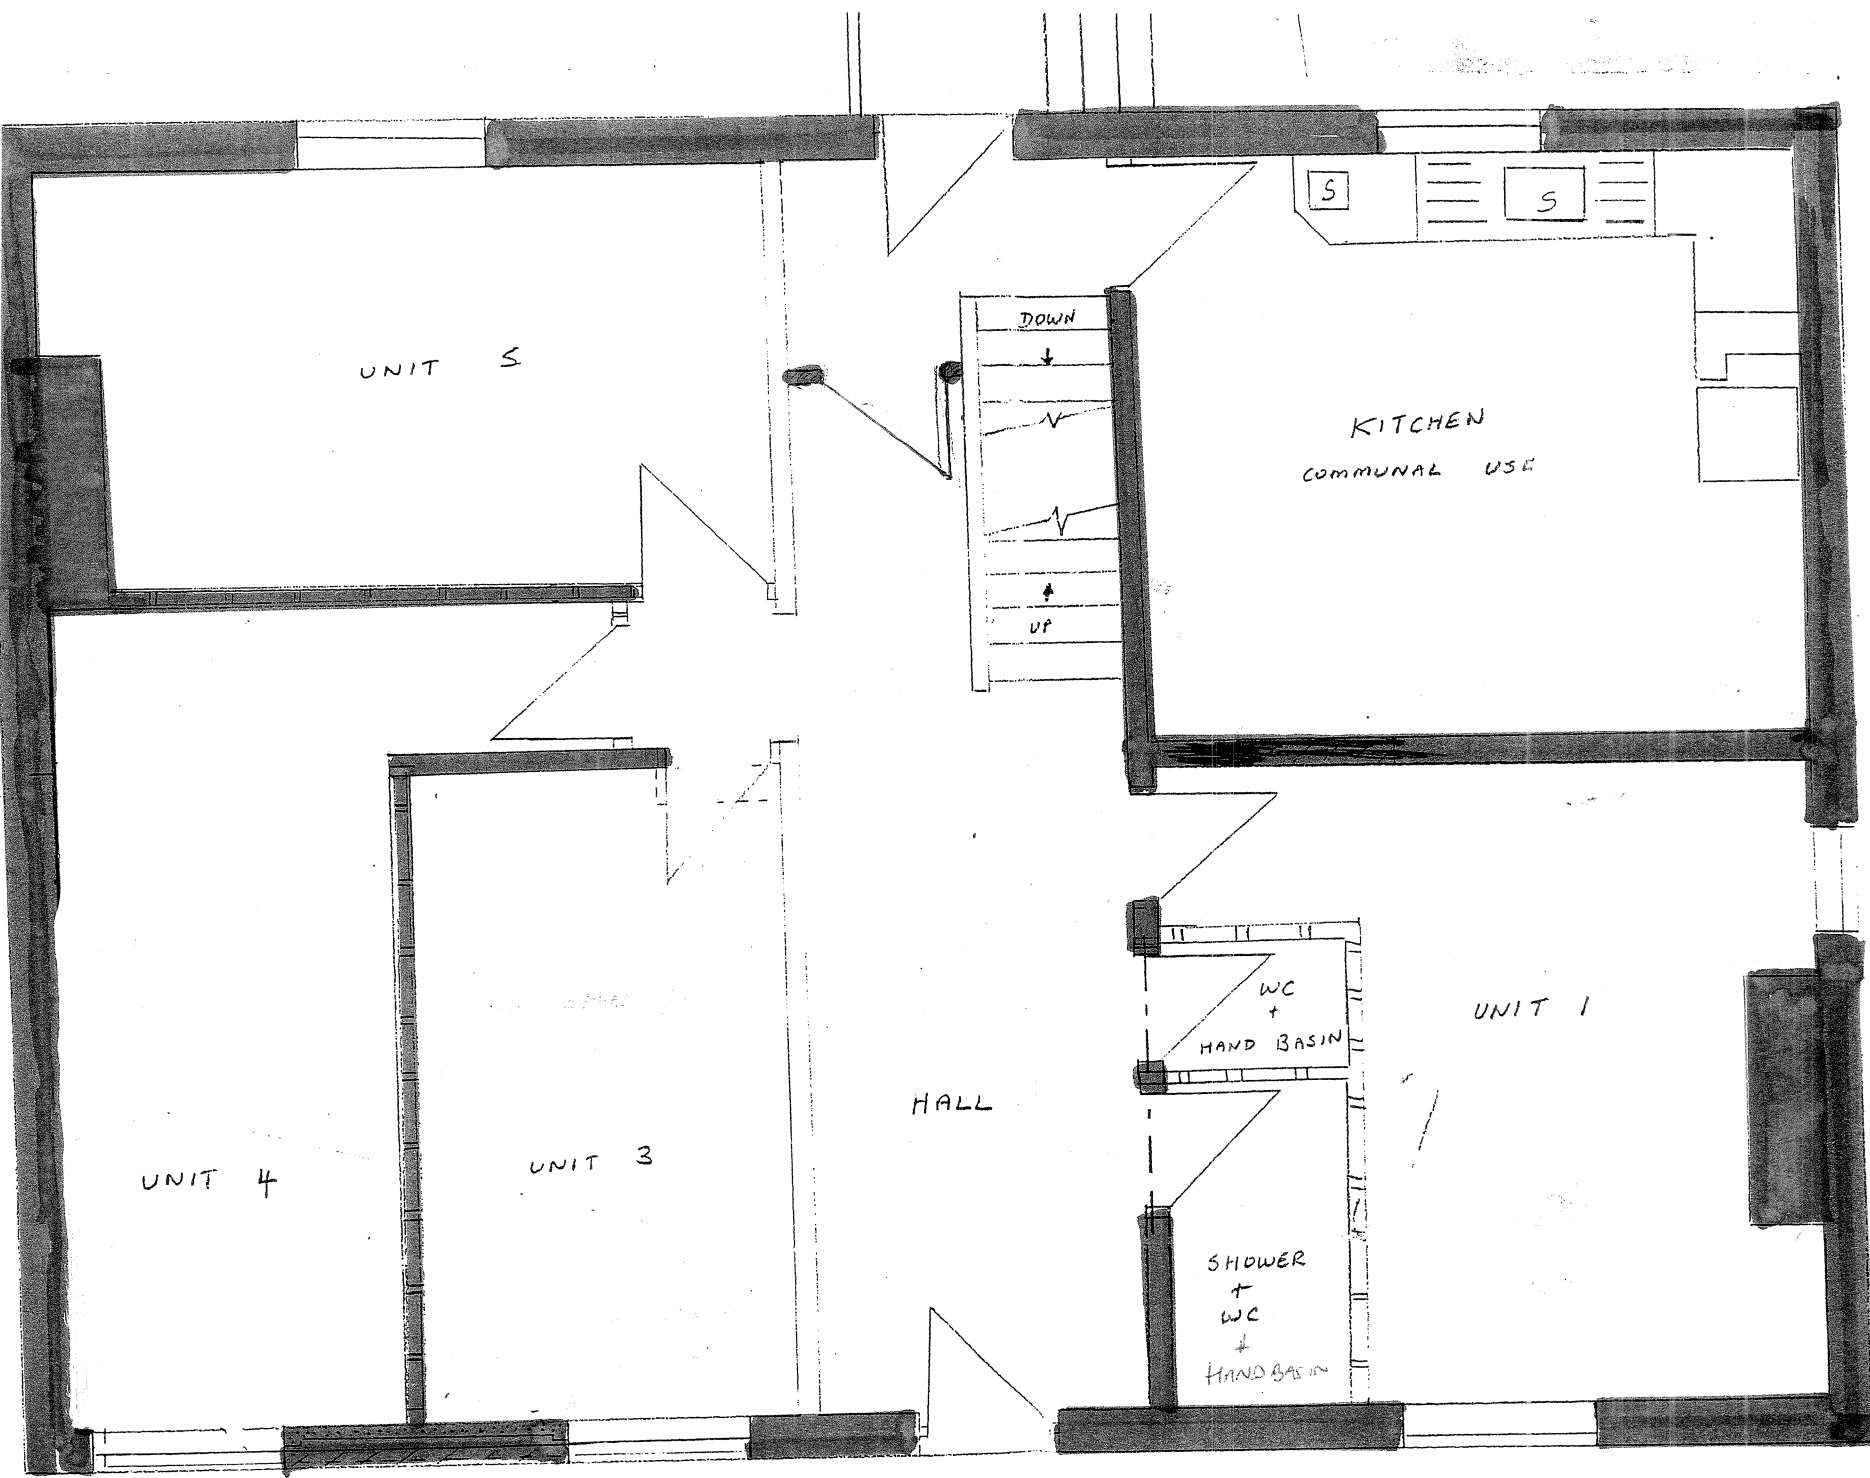



SHREWSBURY HOUSE,
CHANGE OF USE
CHILDREN'S HOME TO
HMO

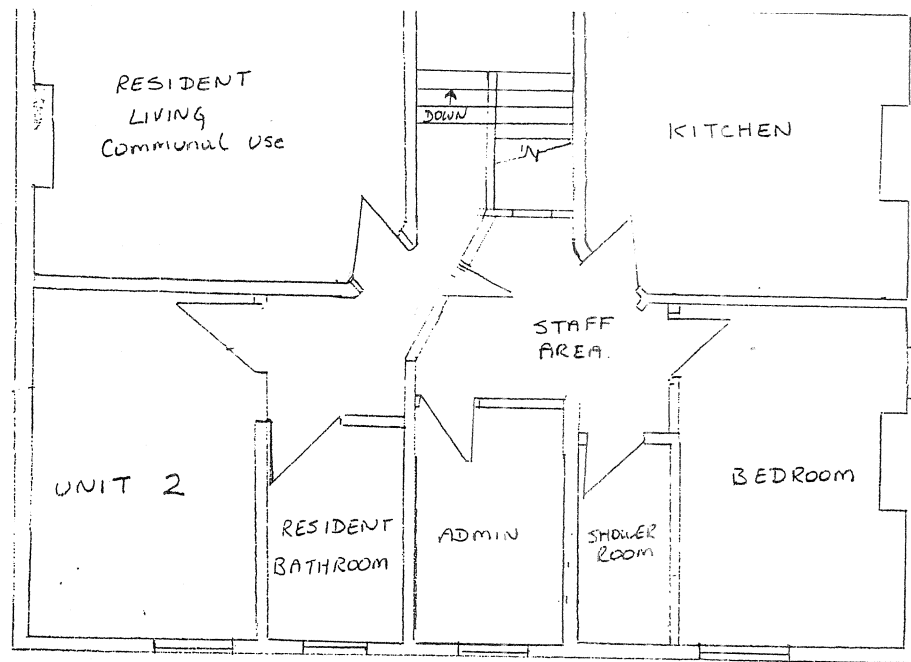

FIRST FLOOR PLAN

Scale 1 TO 100

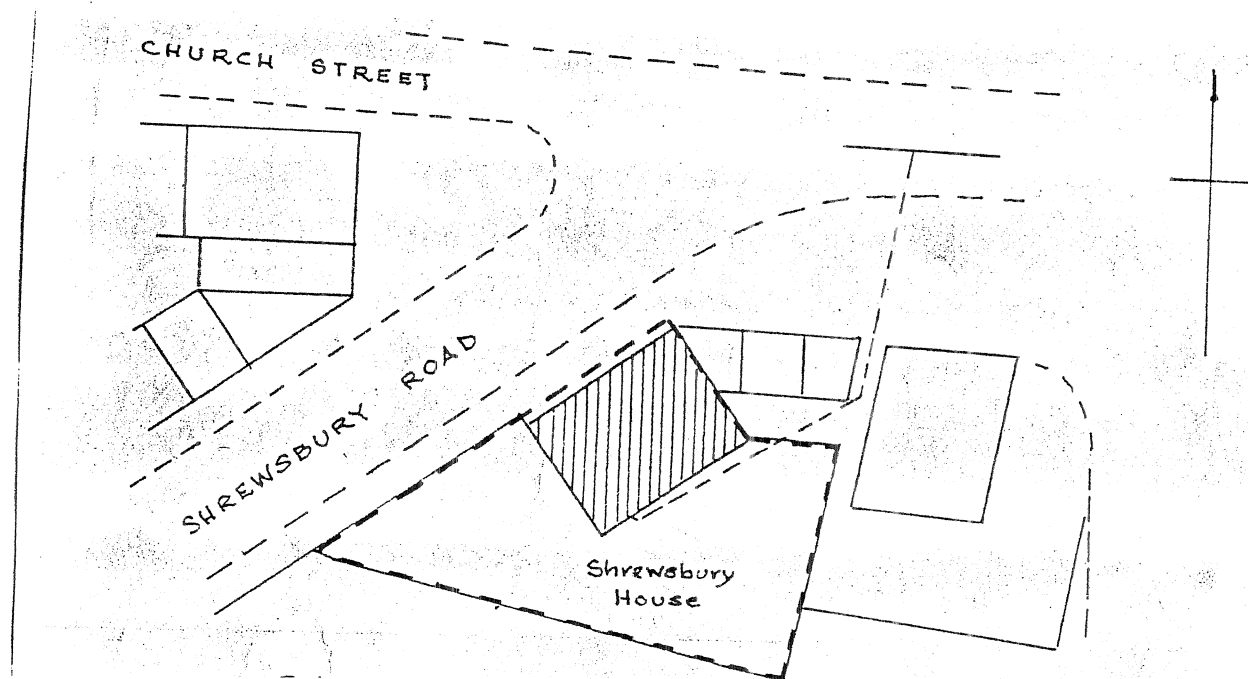

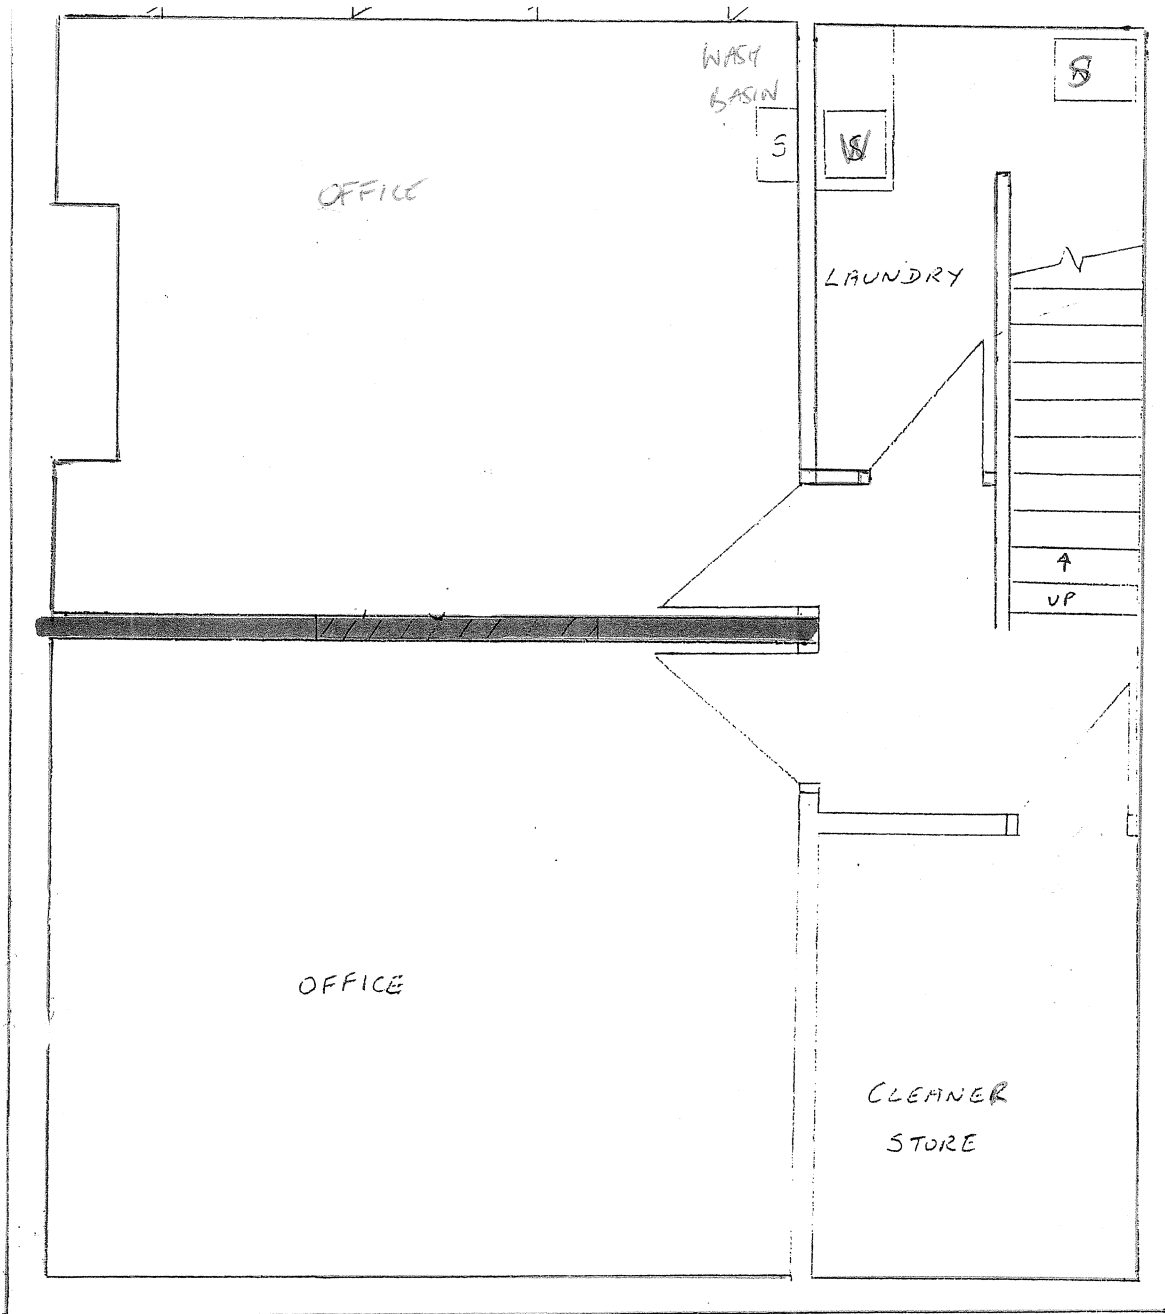

LOWER GROUND FLOOR PLAN.

SHREWSBURY HOUSE

SCALE 1/2" = 1'.