



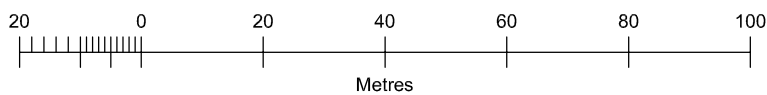

Location 1:1250

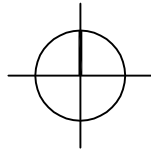

38 Hough Lane Wombwell

location



PH Architects
0114 2350193
07721 306623
email hpharch@aol.com
web: pharchitects.co.uk

■ job
38 Hough Lane Wombwell
Flat Conversion
■ title
Location

■ job no 38HL:01
■ date 11:10
■ scale 1:1250
■ revision

○ drawing no

00

A B C D E