



EXISTING REAR ELEVATION

1:50




EXISTING FRONT ELEVATION

1:50

PROPOSED CONSERVATORY

16 ALPERTON CLOSE

SHEET 1 OF 5

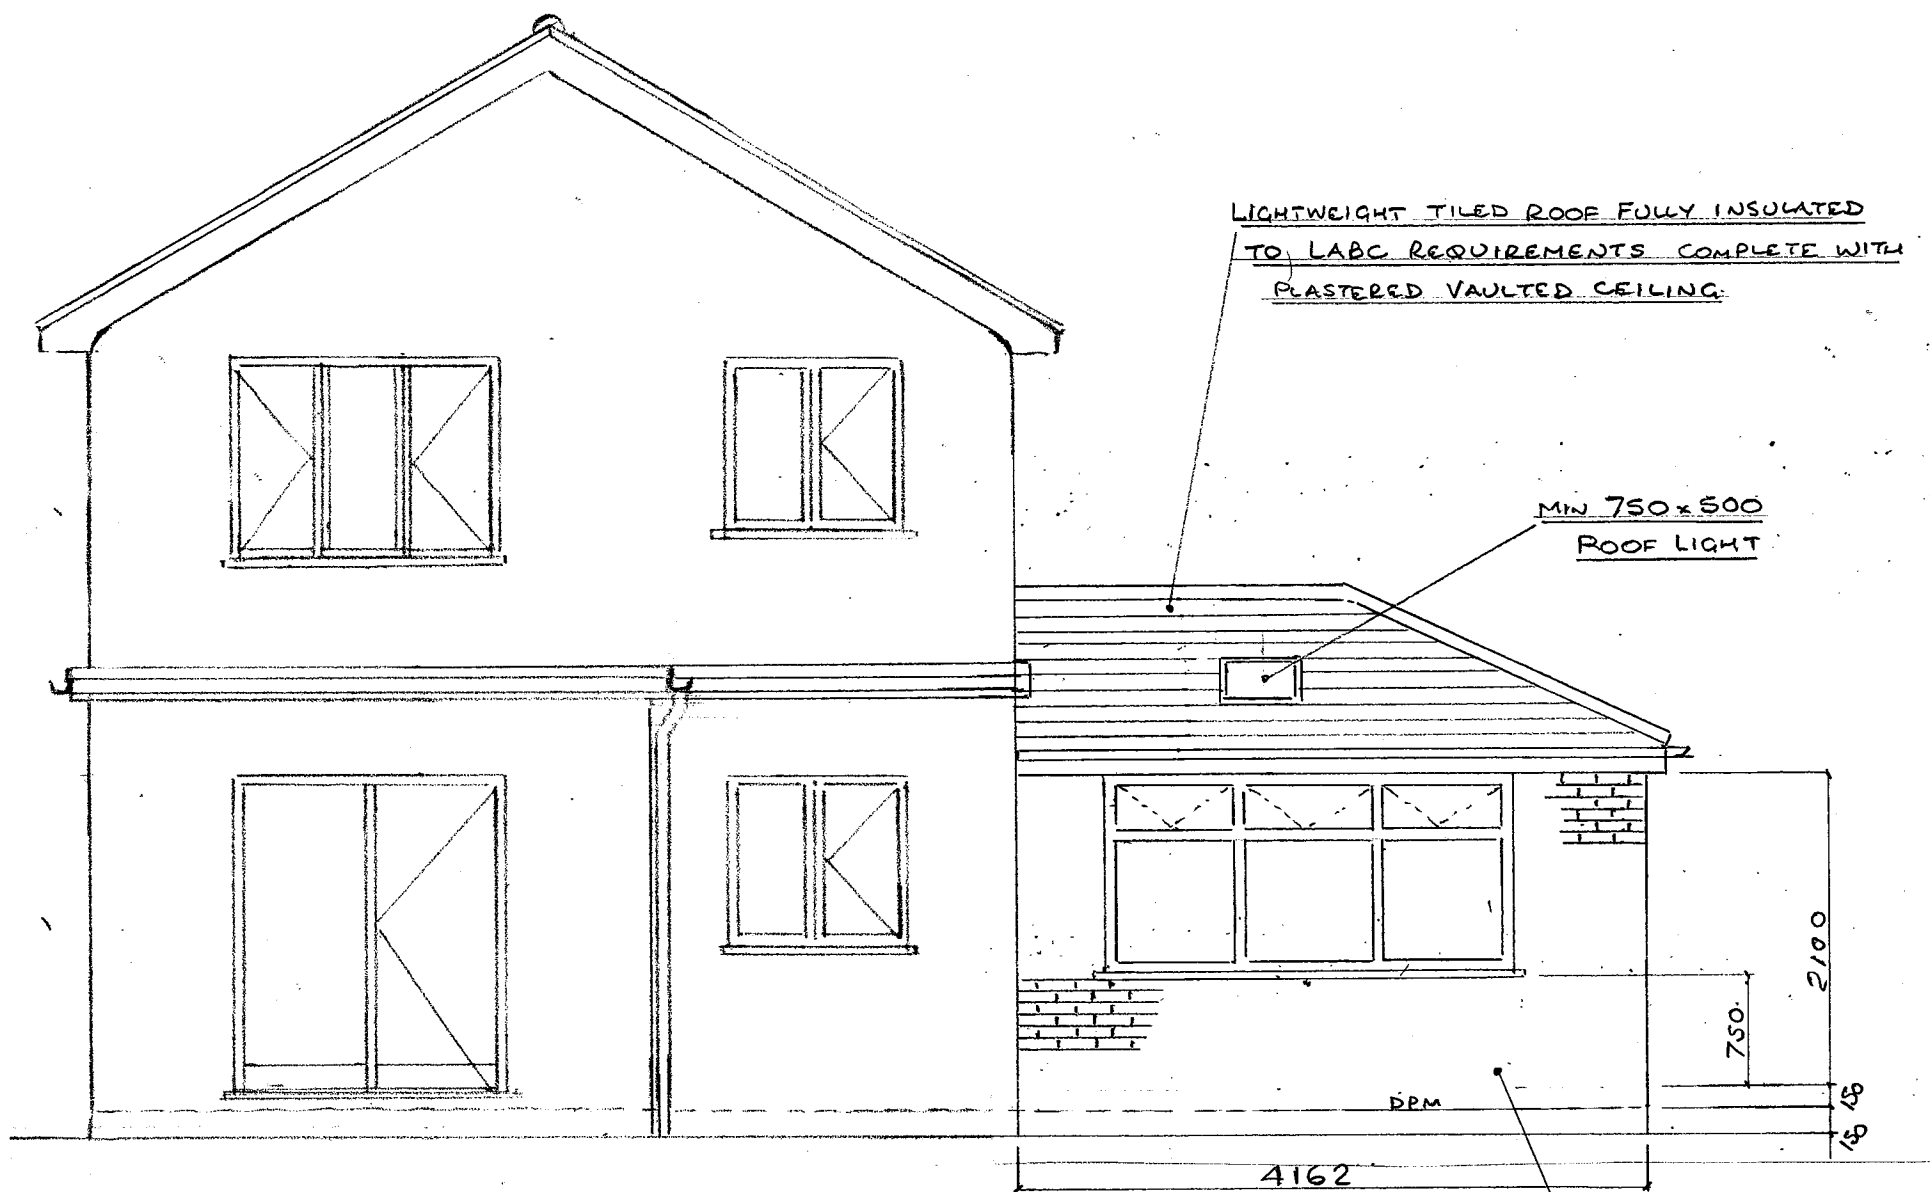

PROPOSED: REAR ELEVATION

1:50


WALLS - OUTER LEAF BRICKWORK
TO MATCH EXISTING 9/100 MM
CAVITY/INSULATION & 100 MM
BLOCKWORK WITH PLASTERED FINISH




PROPOSED FRONT ELEVATION

1:50

PROPOSED CONSERVATORY

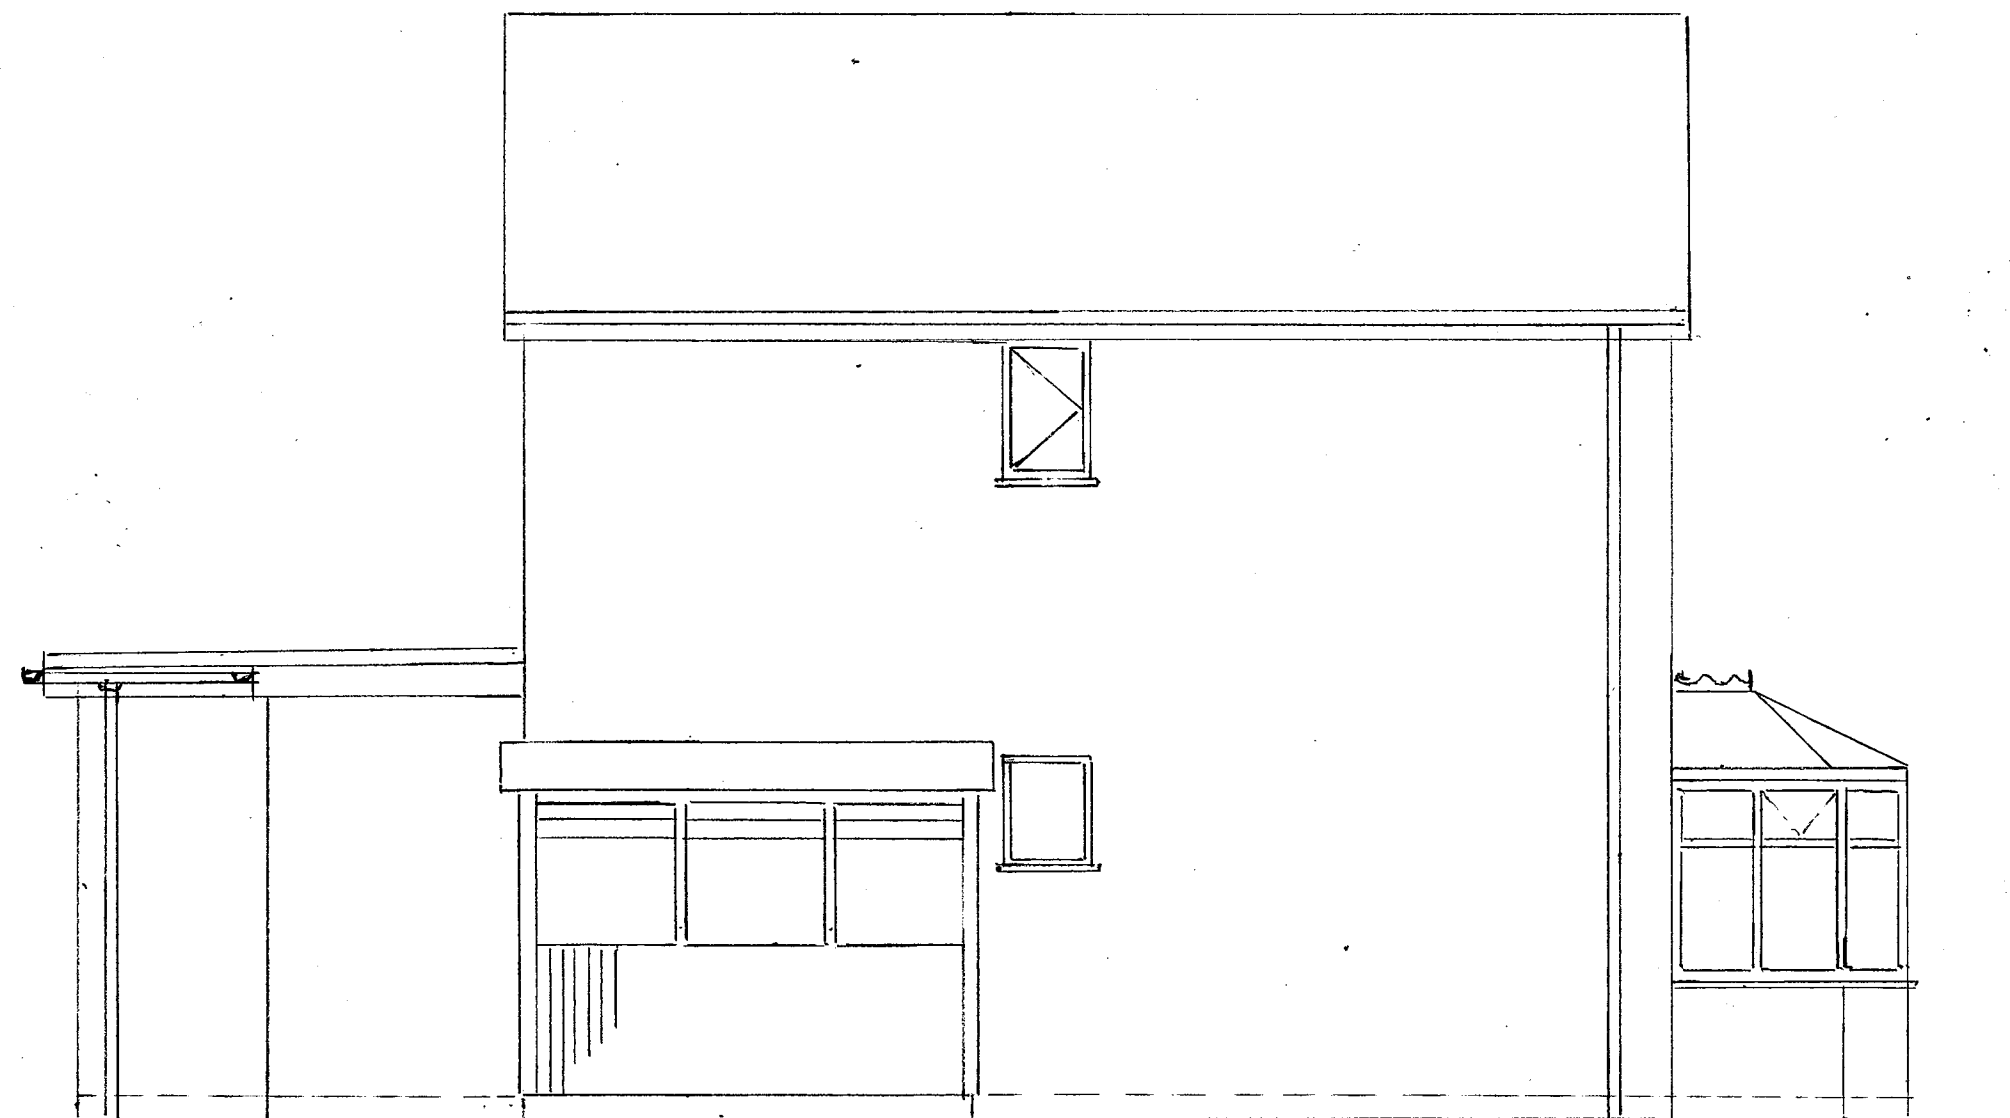


EXISTING SIDE ELEVATION
1:50

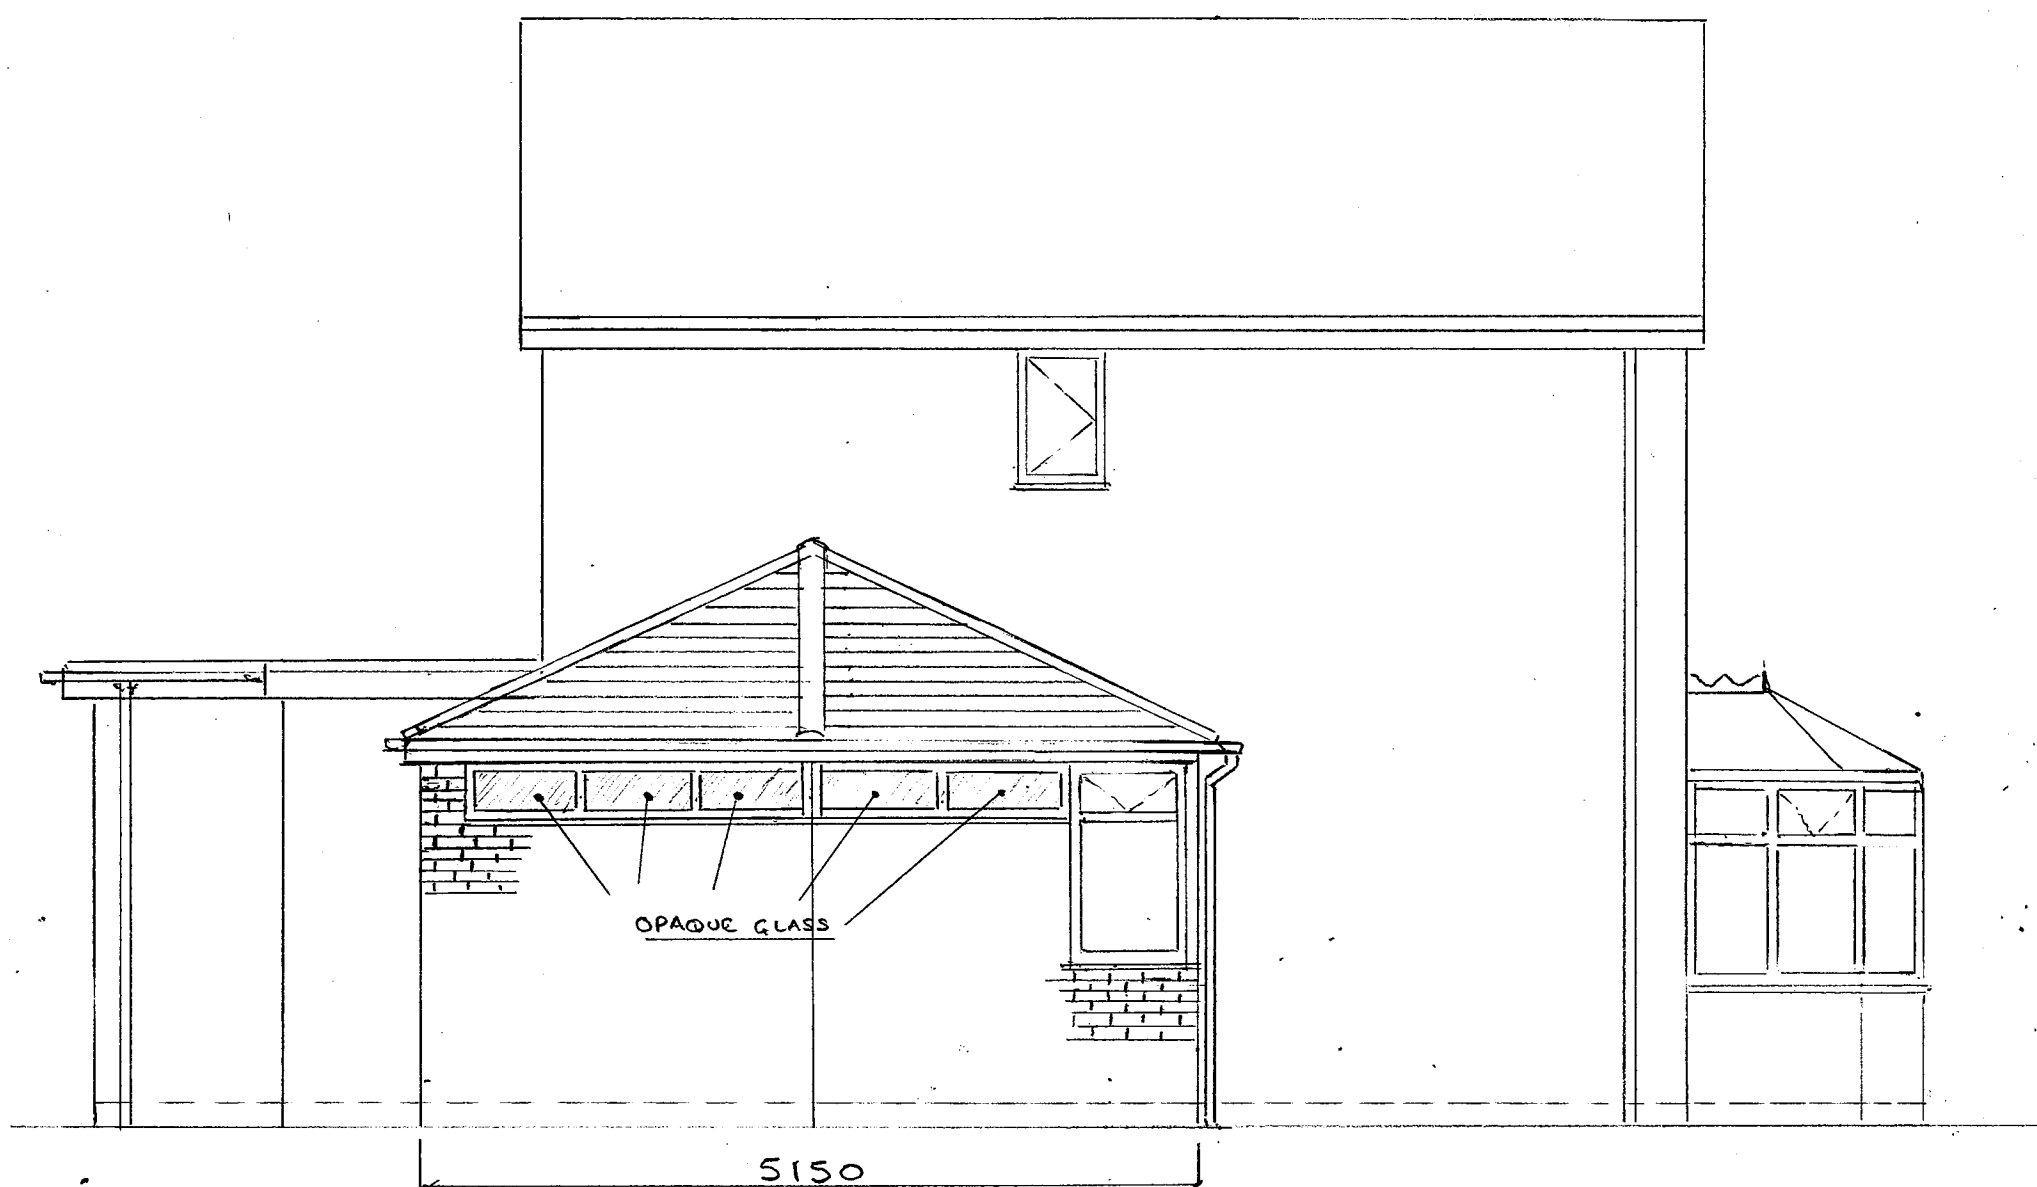

PROPOSED SIDE ELEVATION
1:50

EXISTING PLAN VIEW

1:50

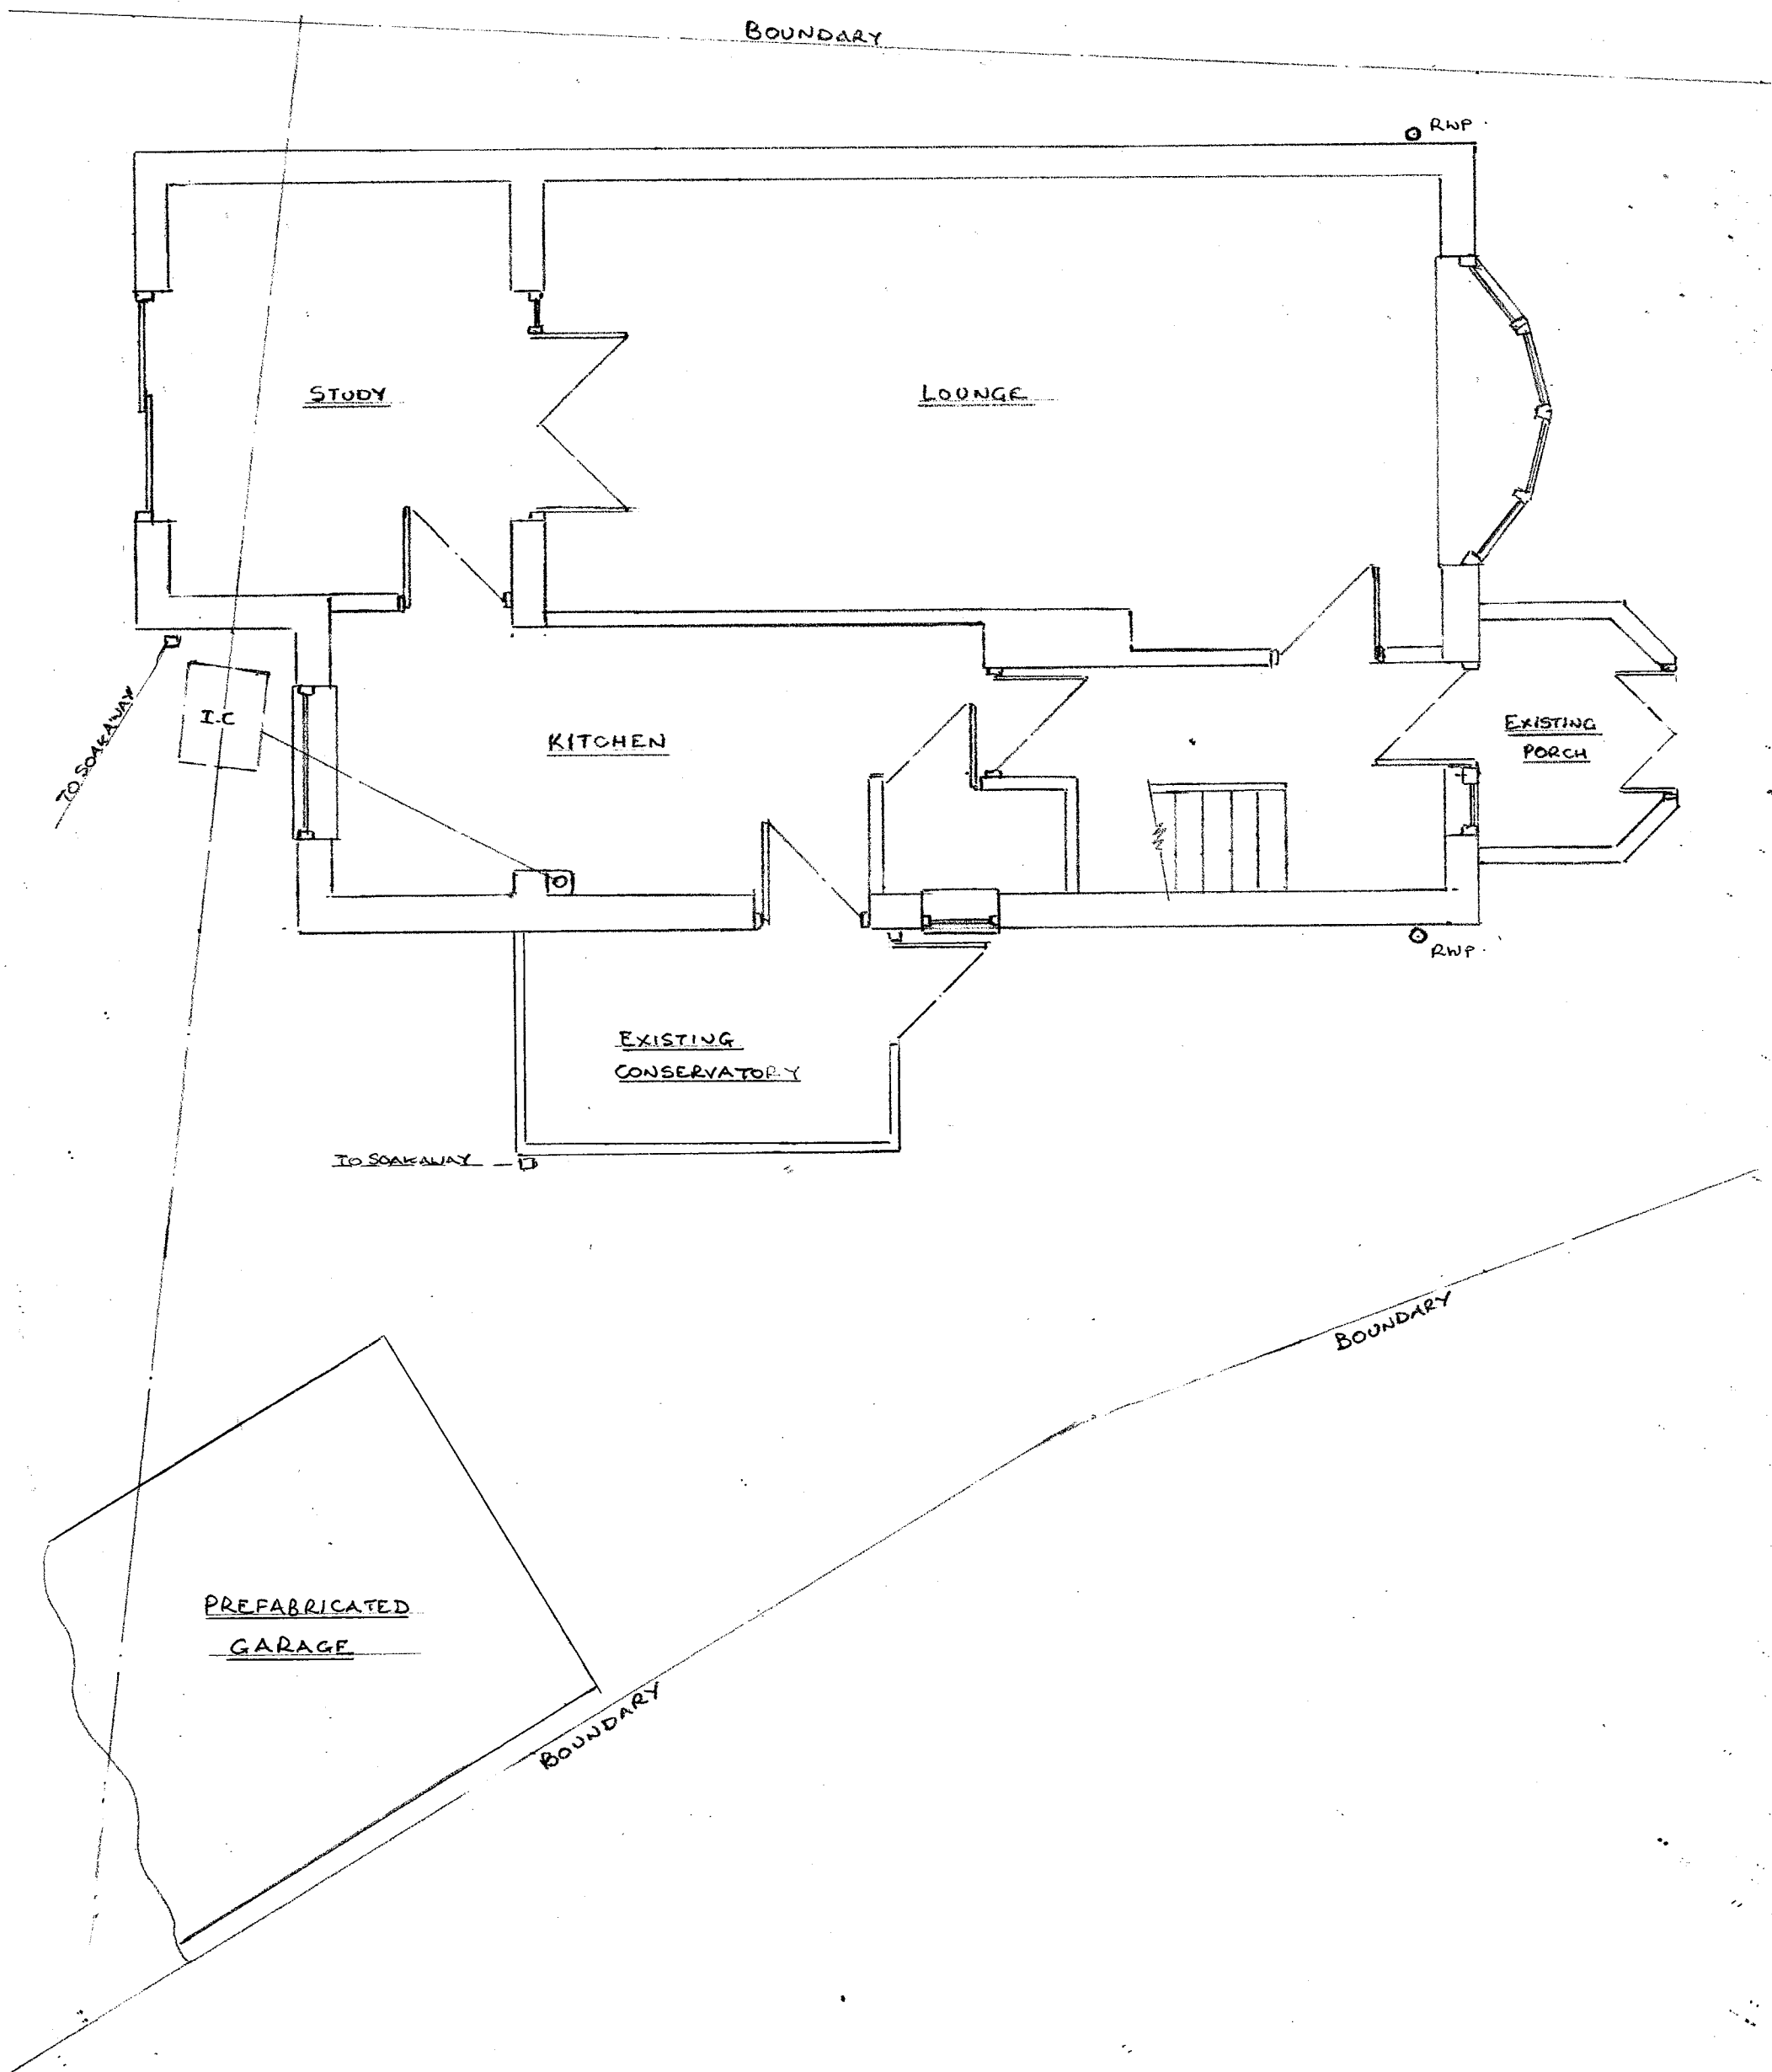

PROPOSED CONSERVATORY

16 ALPERTON CLOSE

SHEET 4 OF 5