
434400m 434500m 434600m

407700m 407700m

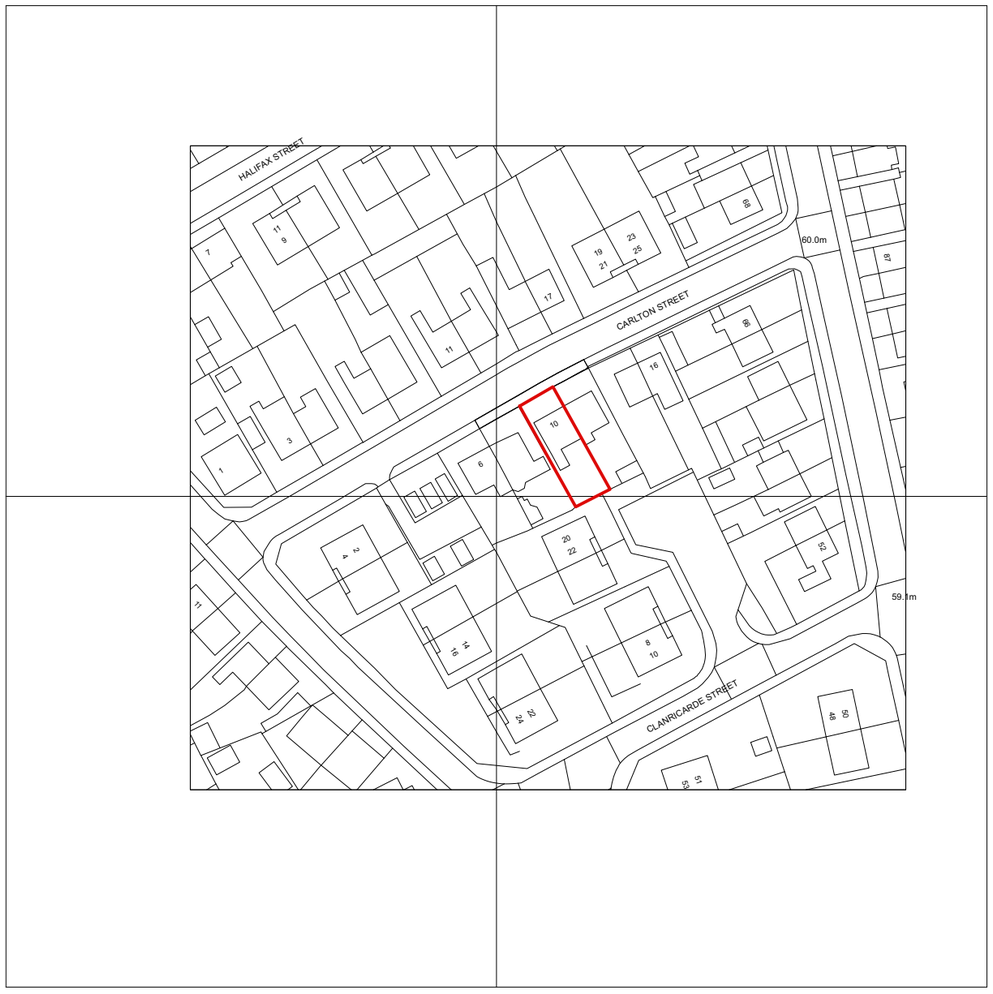

407600m 407600m

407500m 407500m

434400m 434500m 434600m

©Crown Copyright and database rights 2022 OS Licence no. 100059809

N

0 10 20 30 40 50 M

P1 05/04/2022 JB First Issue

revisions:

All dimensions and areas are approximate and are to be verified.

Purpose of issue:

For Information

NORTON MAYFIELD ARCHITECTS

Harland Works, Unit 8
70 John Street
Sheffield
S2 4QU
Tel. 0114 270 0014
Sheffield & London
nortonmayfield.co.uk

Client:

Mr & Mrs Snook

Project:

10 Carlton Street, Barnsley, S71 1QS

Drawing No:

2225-NMA-00-ZZ-DR-A-00001

Drawing title:

Site Location Plan

Status: S2

Revision: P1

Scale: 1:1250@A3

2225-NMA-00-ZZ-M3-A-00001.vwx