
- All dimensions must be checked on site by the contractor prior to construction
- Do not scale off this drawing for construction purposes
- Any discrepancies between drawings and / or specifications should be reported to the designer prior to any work commencing

Rev:	Date:	Amendments:	Drg By:

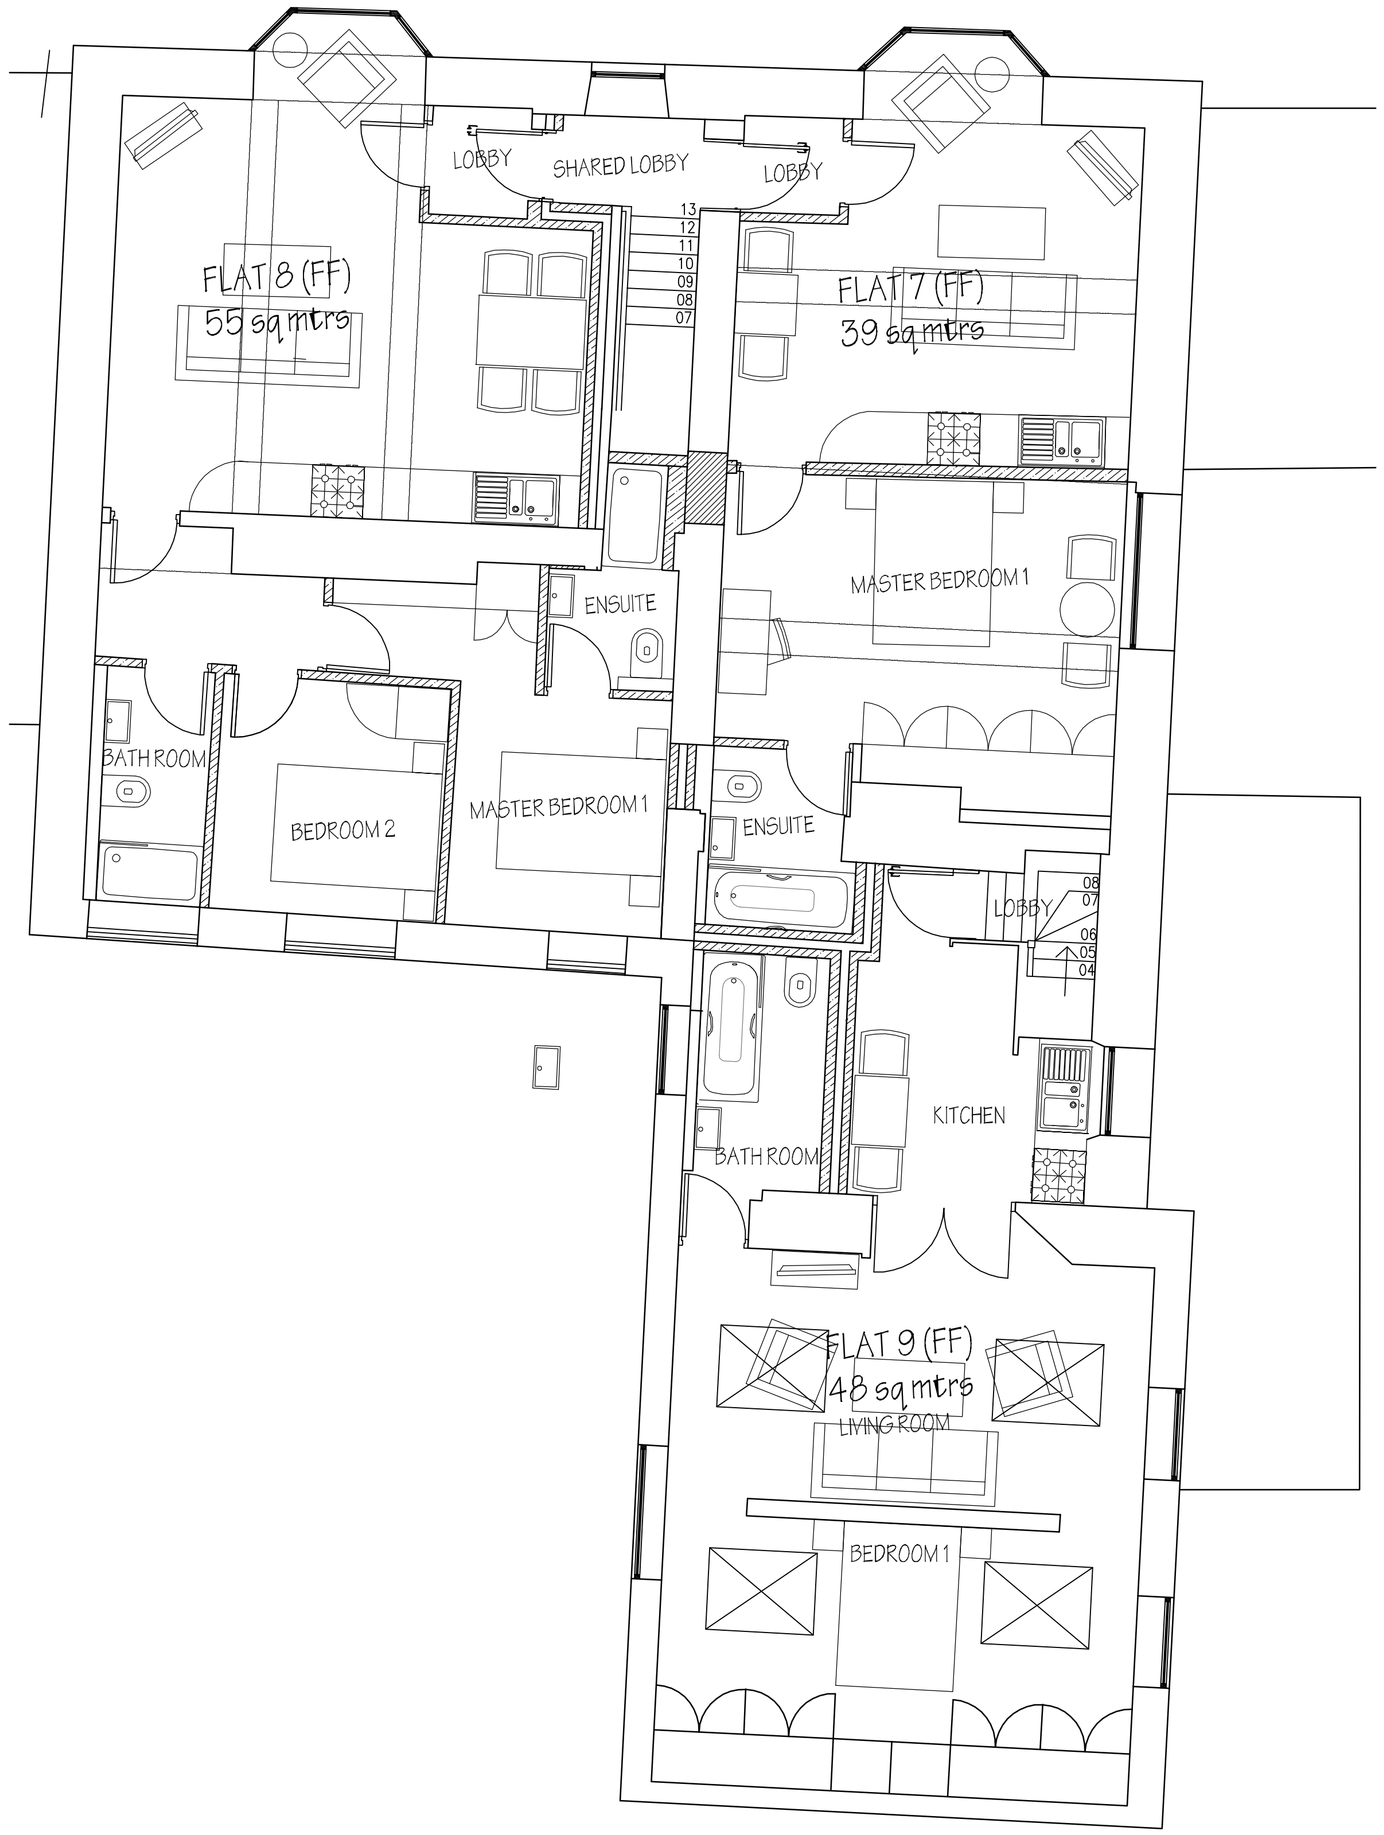

matthews mee

interior design & architecture

One Navigation Court, Calder Park, Wakefield, WF2 7BJ
Tel: 01924 229170 Fax: 0844 443 8733
www.matthewsmee.co.uk

Checked by Designer : Checked by Manager :

Scale:	Drawn By:	Date:
1:50	KS	JUNE'11

Title:

PROPOSED FIRST FLOOR LAYOUT

ARDSLEY HOUSE HOTEL
BARNSLEY

Client:

AKKERON

Drawing No:

MM1049/30.03

© MatthewsMee Ltd