


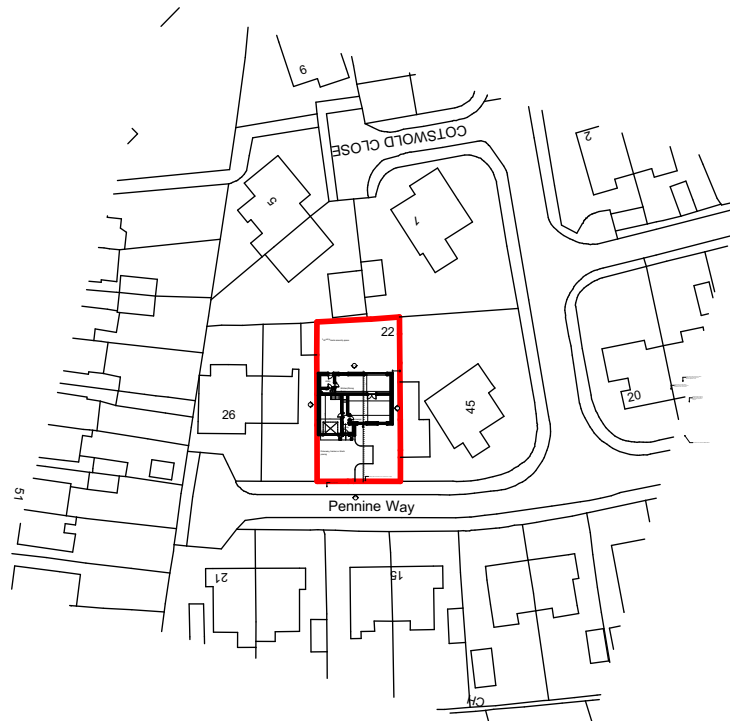

0. Ground Floor (11) 1:1250

Alan Robinson Chartered Architect BA Dip Arch RIBA, BSc (Hons)PM 2 Gawber Road, Barnsley S75 2AF Tel/Fax 01226 286066 Mob 07947808933	Drawing Nr: SP2 Drawing By: AR	Drawing Name Location Plan
		Drawing Status
Client Mr C Masters Project: Proposed Demolition of Existing Bungalow and detached flat roofed garage and construction 1 Residential Dwelling		Drawing Scale 1:1250
		Drawing date: Oct 2021 Rev: