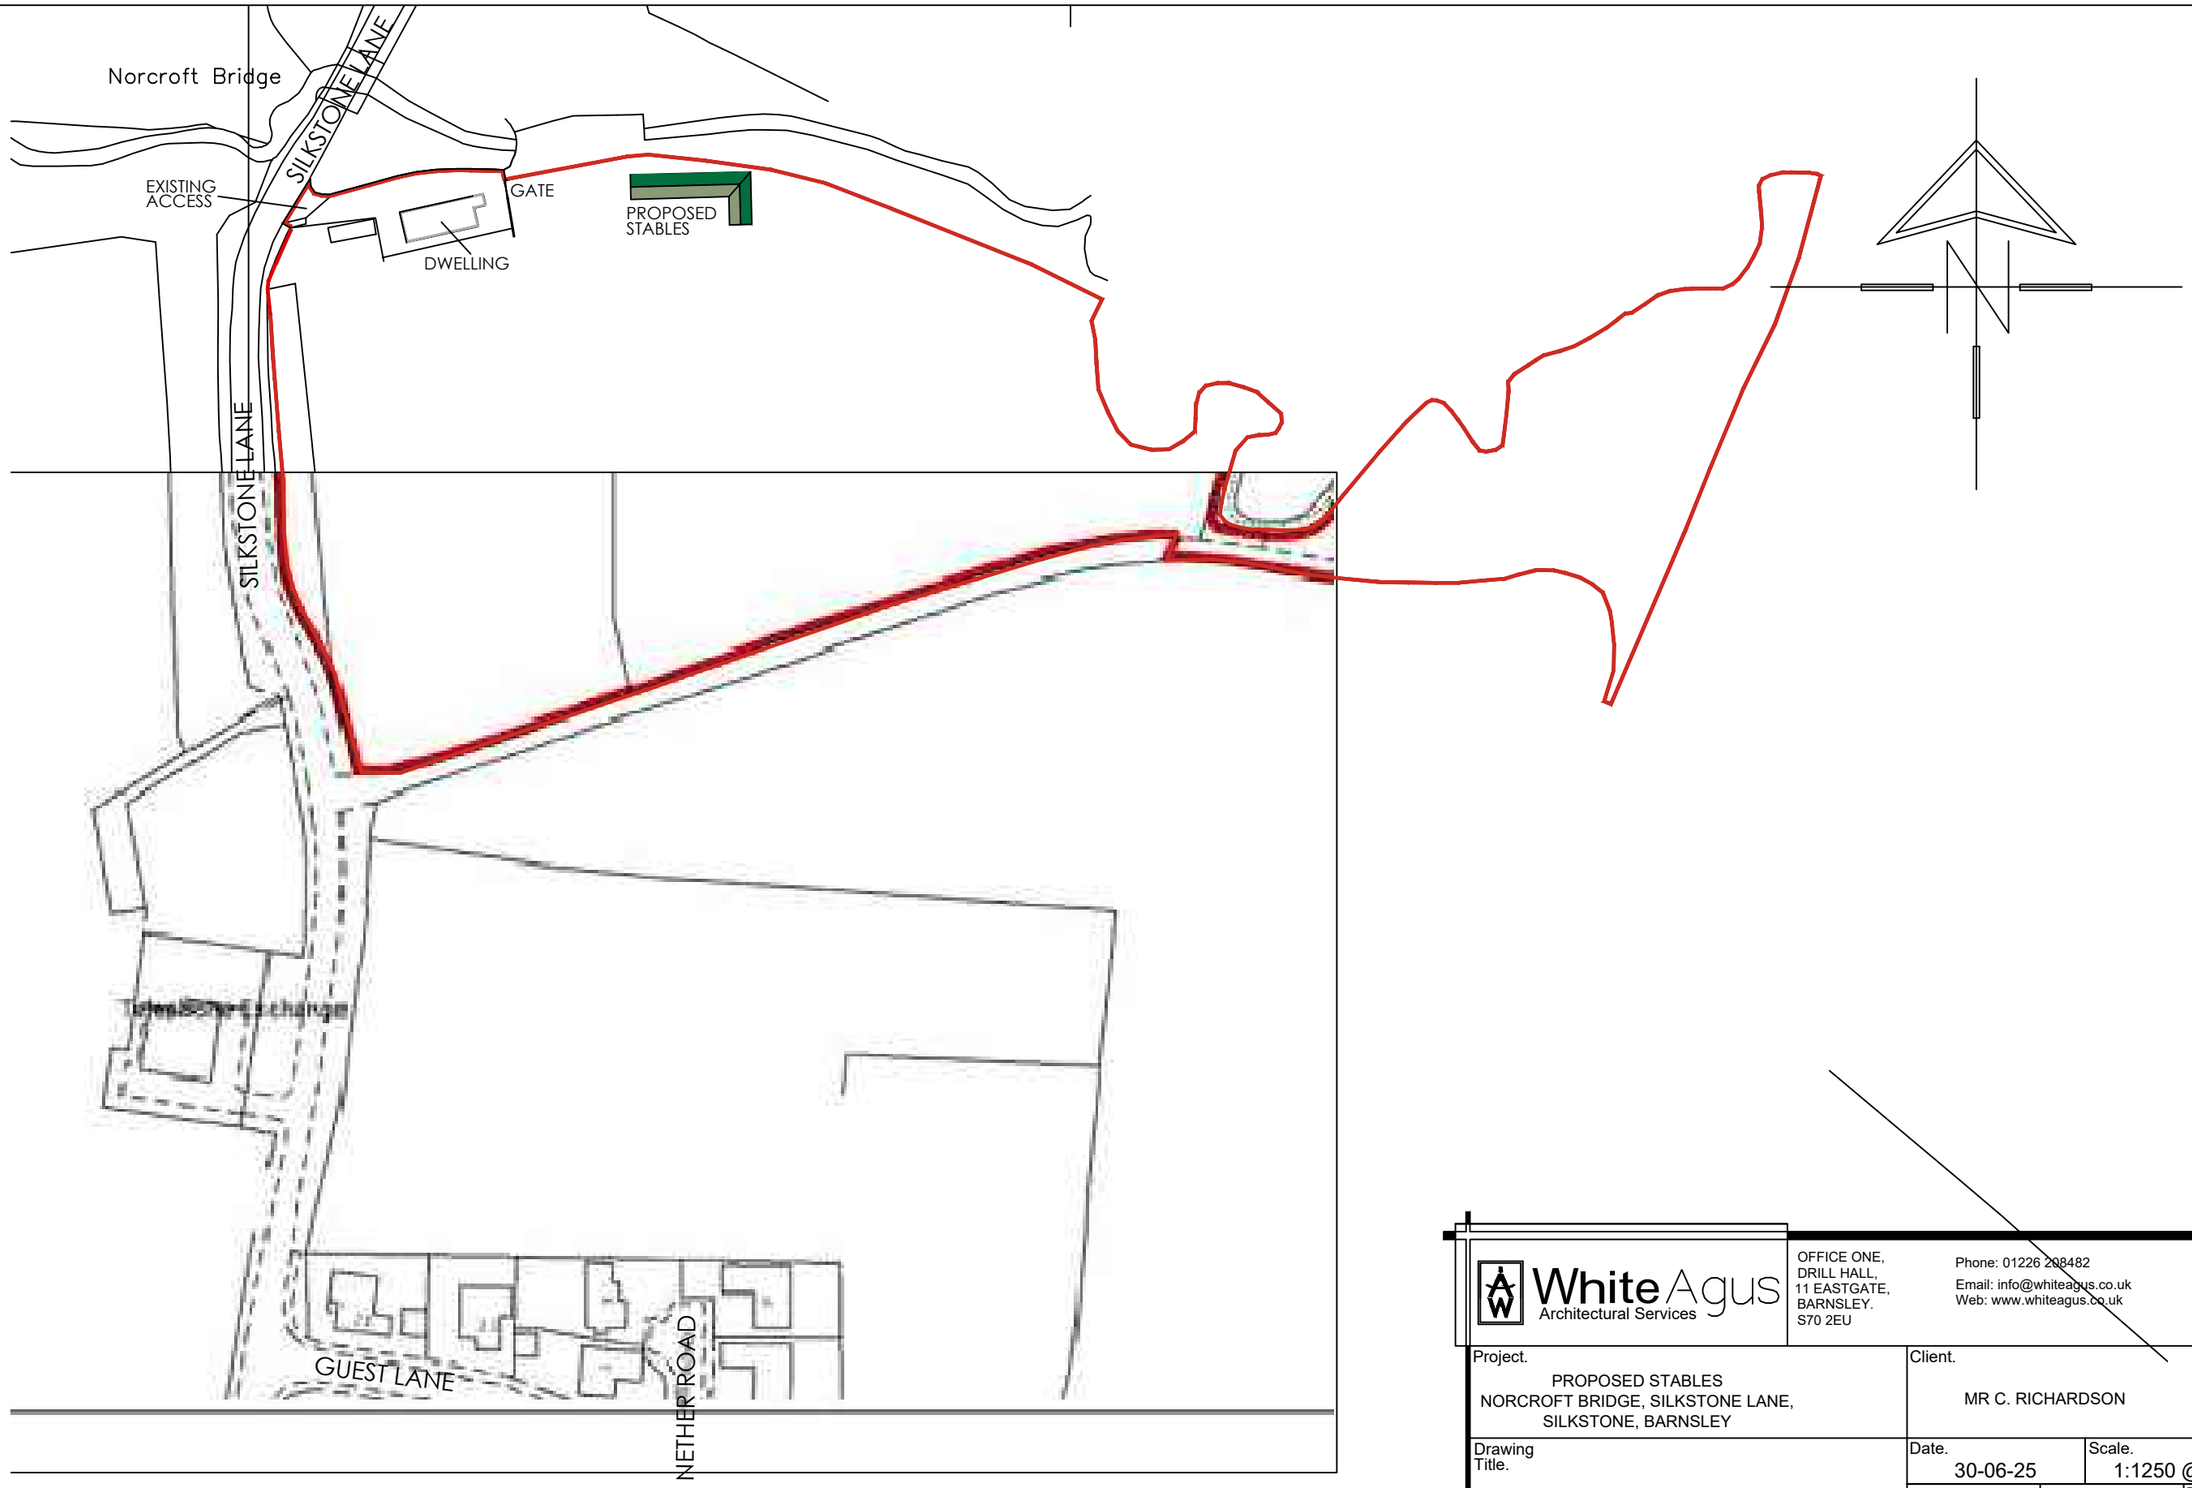

White Agus
Architectural Services

OFFICE ONE,
DRILL HALL,
11 EASTGATE,
BARNSLEY.
S70 2EU

Phone: 01226 208482
Email: info@whiteagus.co.uk
Web: www.whiteagus.co.uk

Project.	Client.		
PROPOSED STABLES NORCROFT BRIDGE, SILKSTONE LANE, SILKSTONE, BARNSLEY	MR C. RICHARDSON		
Drawing Title. ADDITONAL LOCATION PLAN FOP P.O.	Date. 30-06-25	Scale. 1:1250 @ A4	
	Ref. 23–119	Dwg. No. 05	Rev.

Date	Suffix	Description	Date	Suffix	Description