

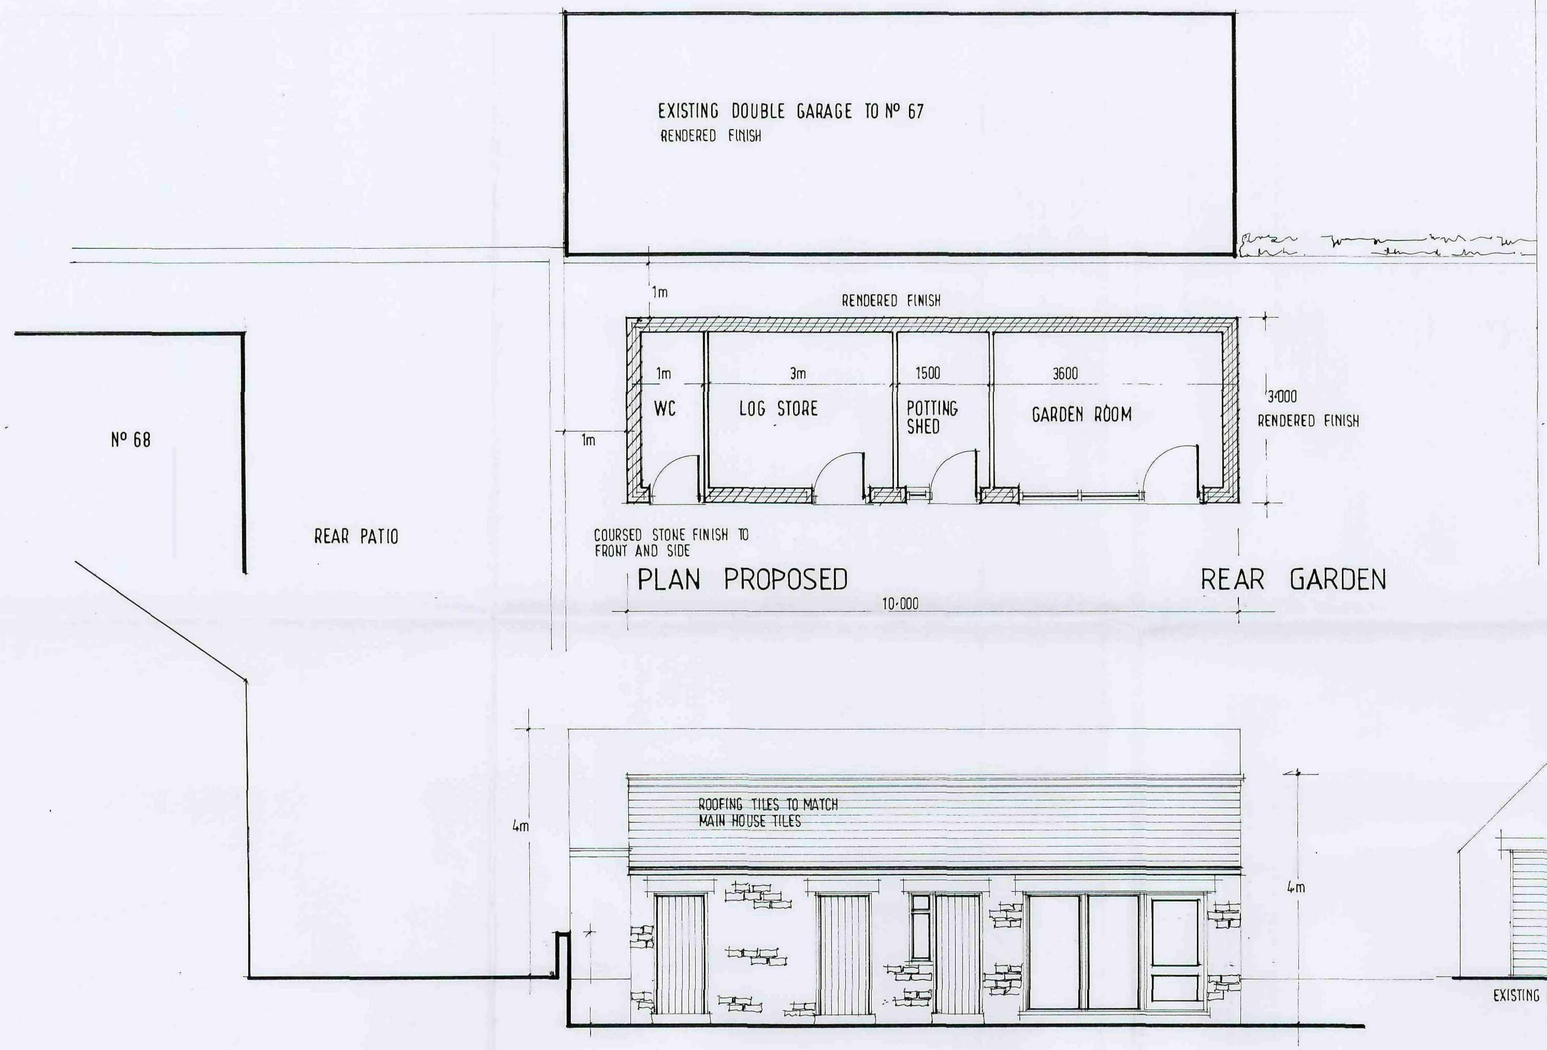


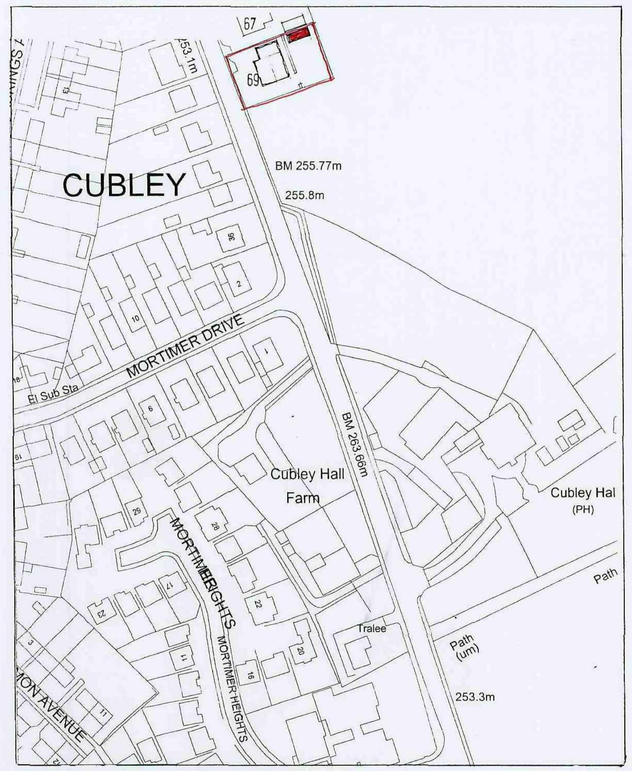


LOCATION PLAN 1:1250

PROPOSED ELEVATION

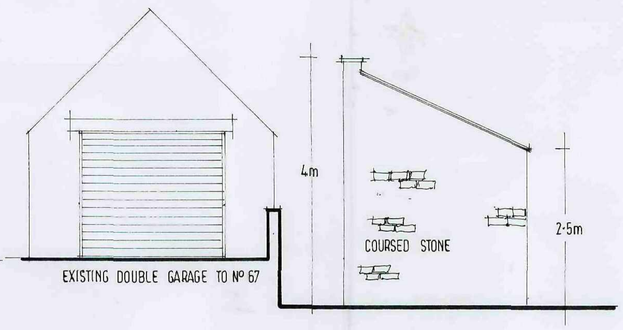

SIDE ELEVATION

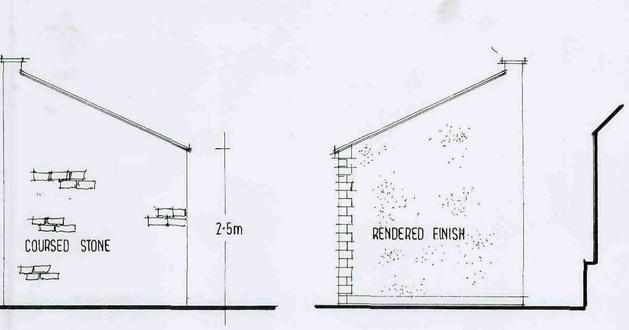

SIDE ELEVATION

PROPOSED OUTBUILDING AT
Nº 69 MORTIMER ROAD.
CUBLEY
PENISTONE

FOR MR AND MRS C LETHERLAND.

SCALE 1:50
DATE AUG 2010
DRAWN HARRIS

2010 : 32

Millé design
c s d R. Harris F.C.S.D.
M. E. Harris B.A.hons
design & construction
Architectural planning,
building & interiors
tel: & fax:
0114 2886929