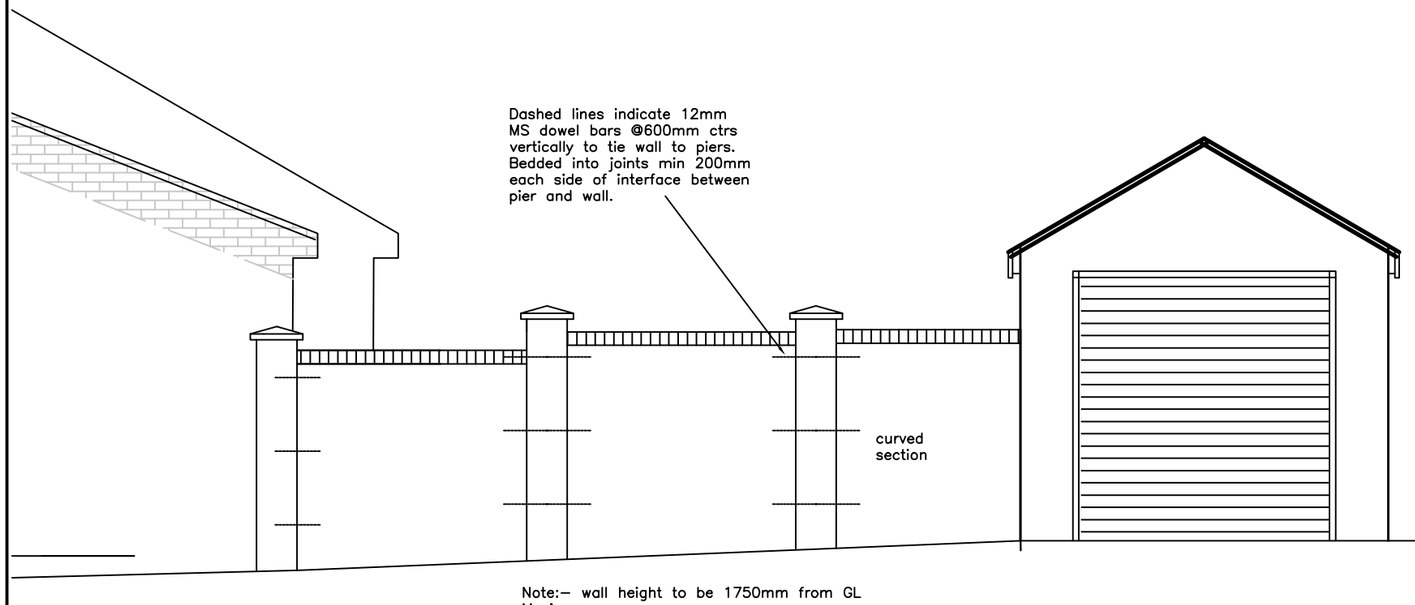


PROPOSED SIDE ELEVATION (showing garden wall)

© Project Management Services 2011
COPYRIGHT

PROJECT MANAGEMENT services
CHARTERED CONSTRUCTION CONSULTANTS
4 HUDDERSFIELD ROAD,BARNSLEY, SOUTH YORKSHIRE S70 2LT
TELEPHONE (01226) 286276 FAX (01226) 731265
e – mail: info@pmsdesign.co.uk

CLIENT
Muriel Cotney
17 Applehaigh View, Royston

PROJECT
Proposed Boundary wall

FILE NAME	DWG.No	SCALE	DATE	DRAWN	REV.
cotney–01.dwg	2301/01	1;50	01/2011	jjb	