


Plot 2 Elevations (Plot 1 Handed Version)

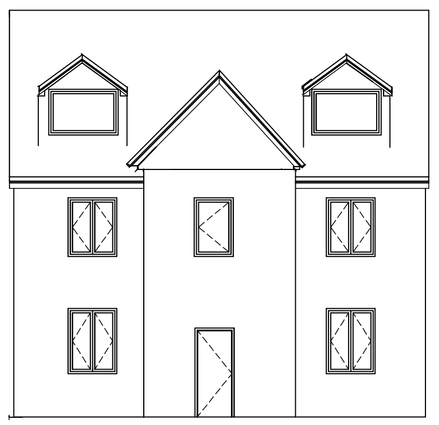


Front Elevation

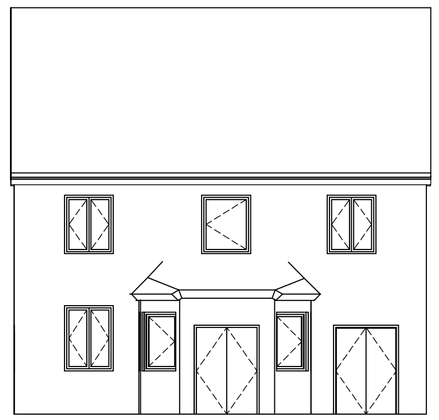

Rear Elevation

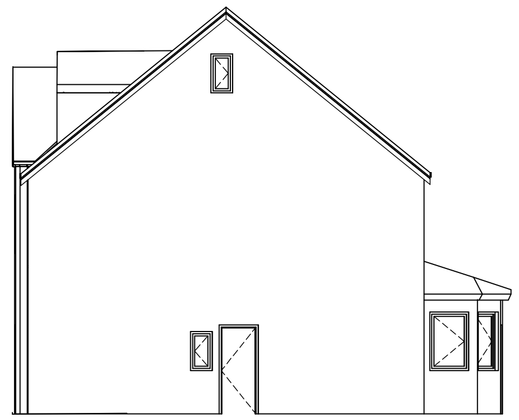


Side Elevation

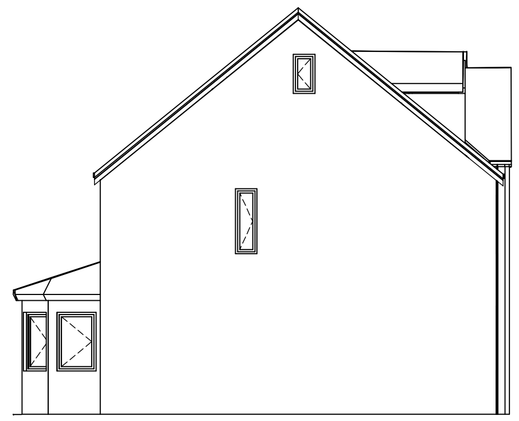


Side Elevation


Garage Elevations

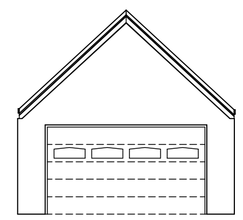


Front Elevation

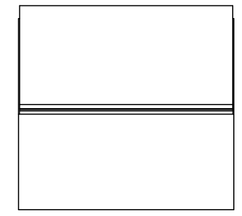


Side Elevation

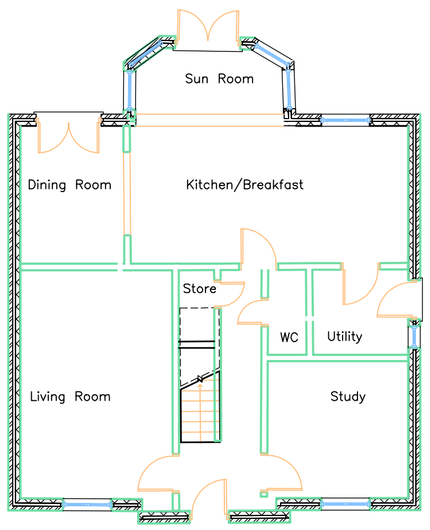

Ground Floor

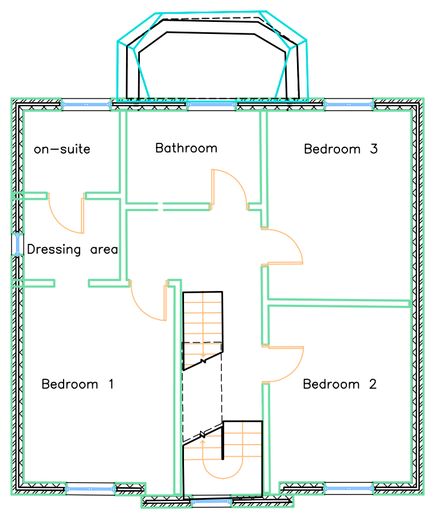


First Floor

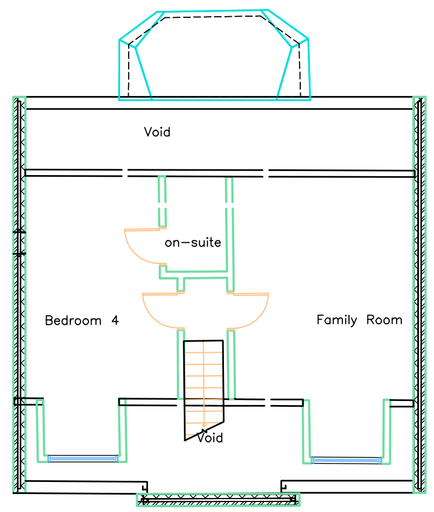


Second Floor




Site Plan
Scale 1:500

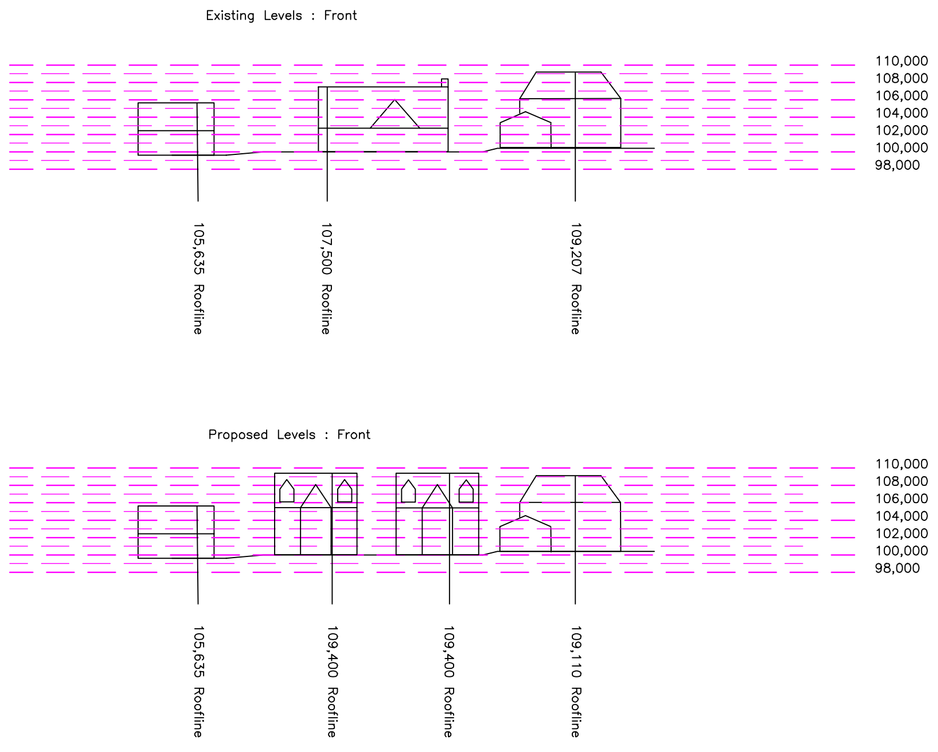

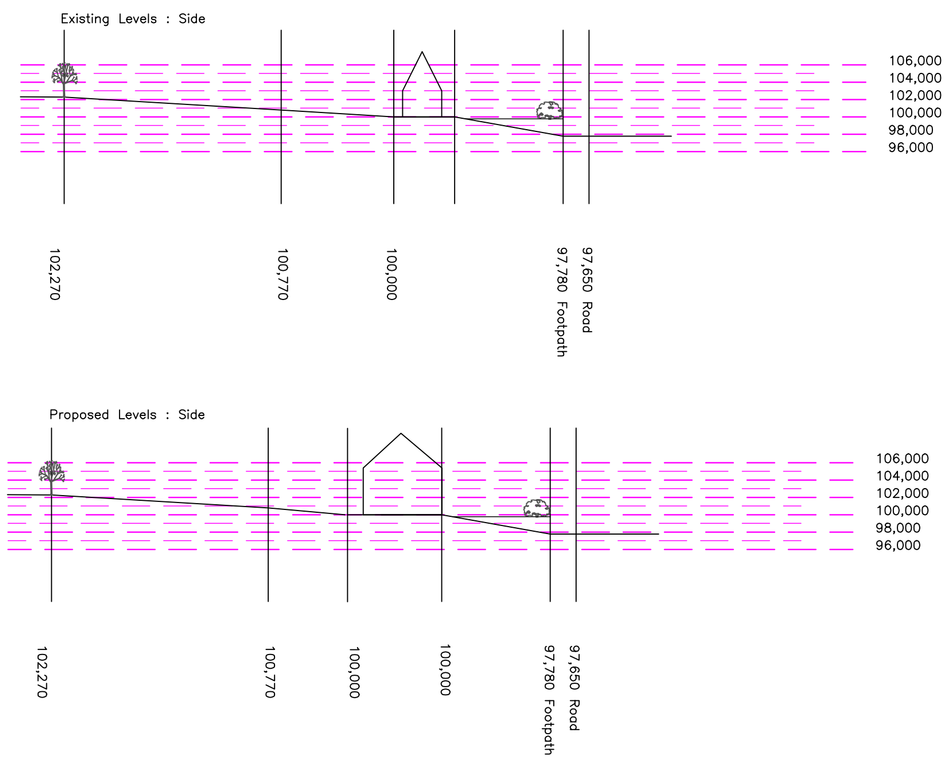

Levels
Scale 1:500

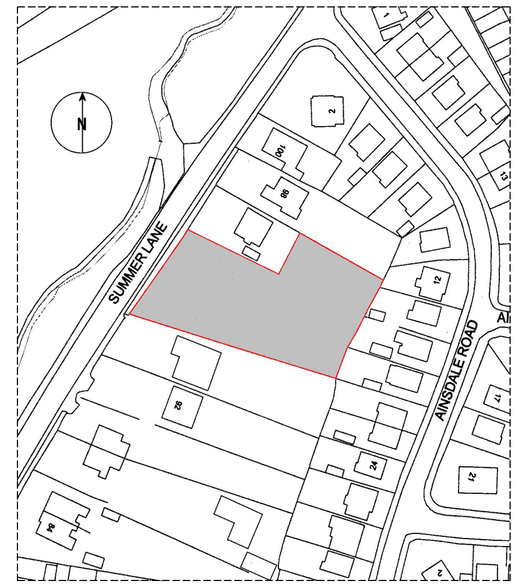

Location Plan
Scale 1:1250

Client: C & M Oliver
Project: 94 Summer Lane, Royston
Drawing title : Plans and Elevations – 94 Summer Lane
Scale : 1:100
Date: 19th Nvember 2007