



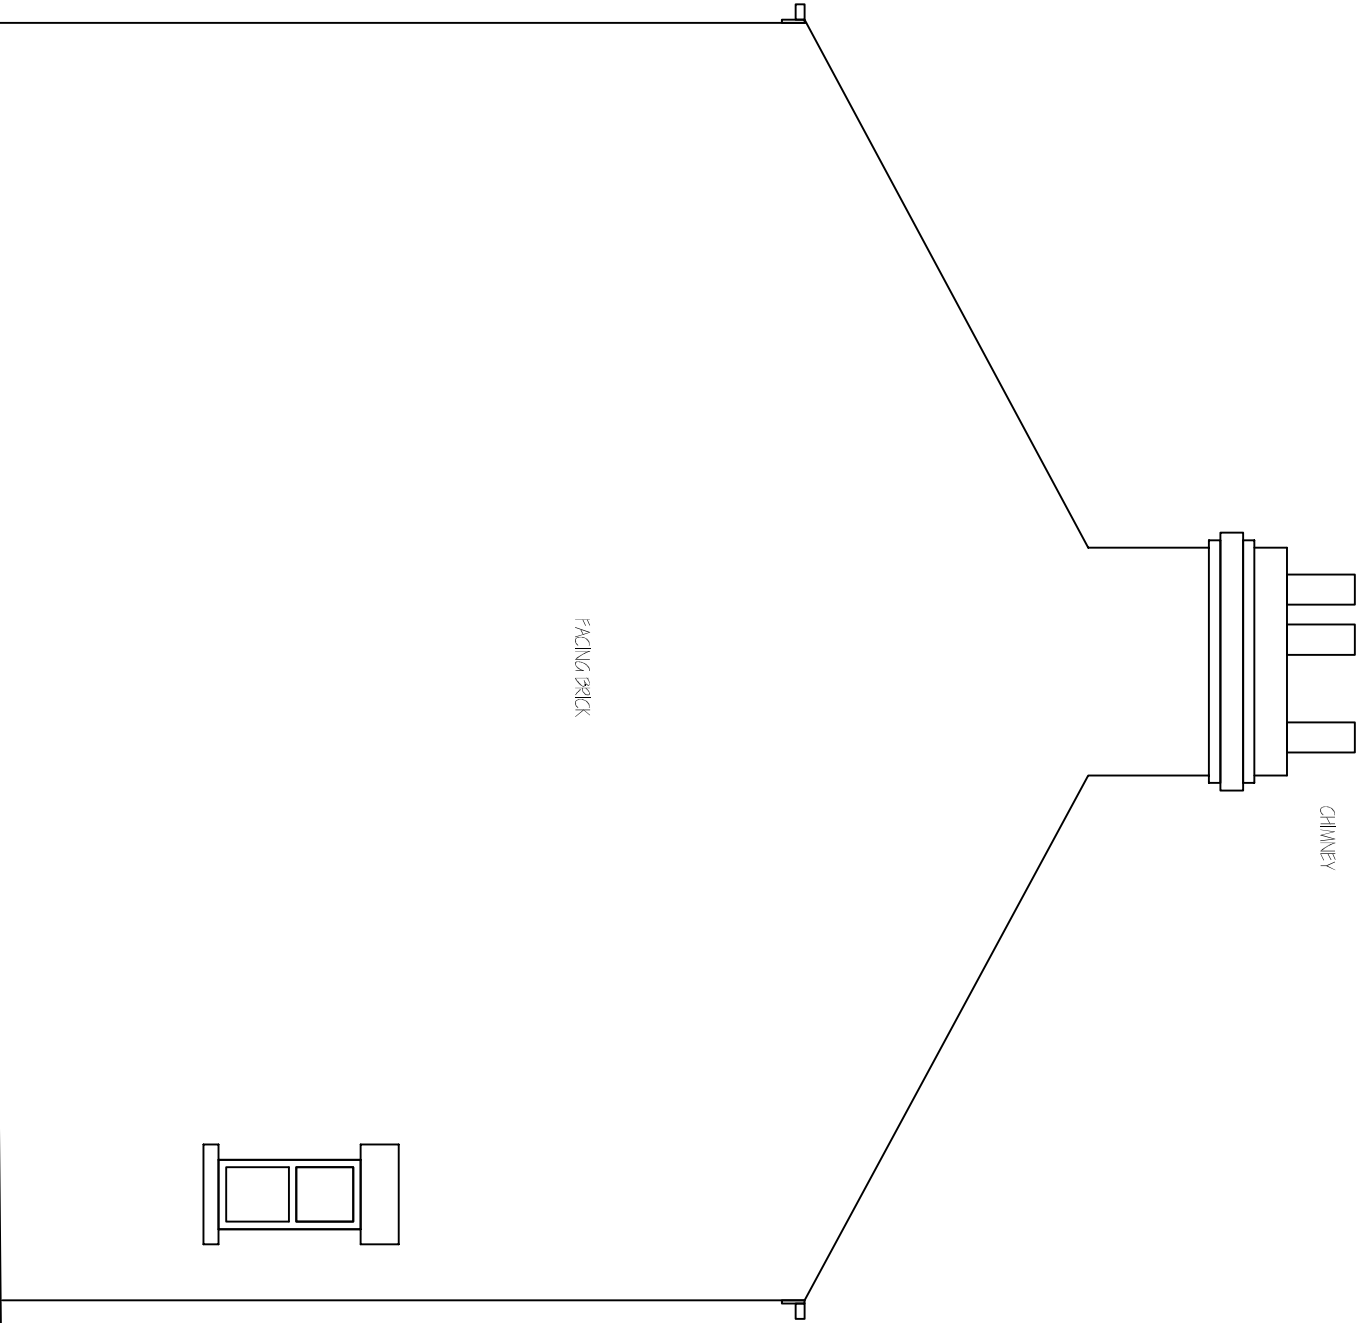

EXISTING SIDE
ELEVATION 1:50

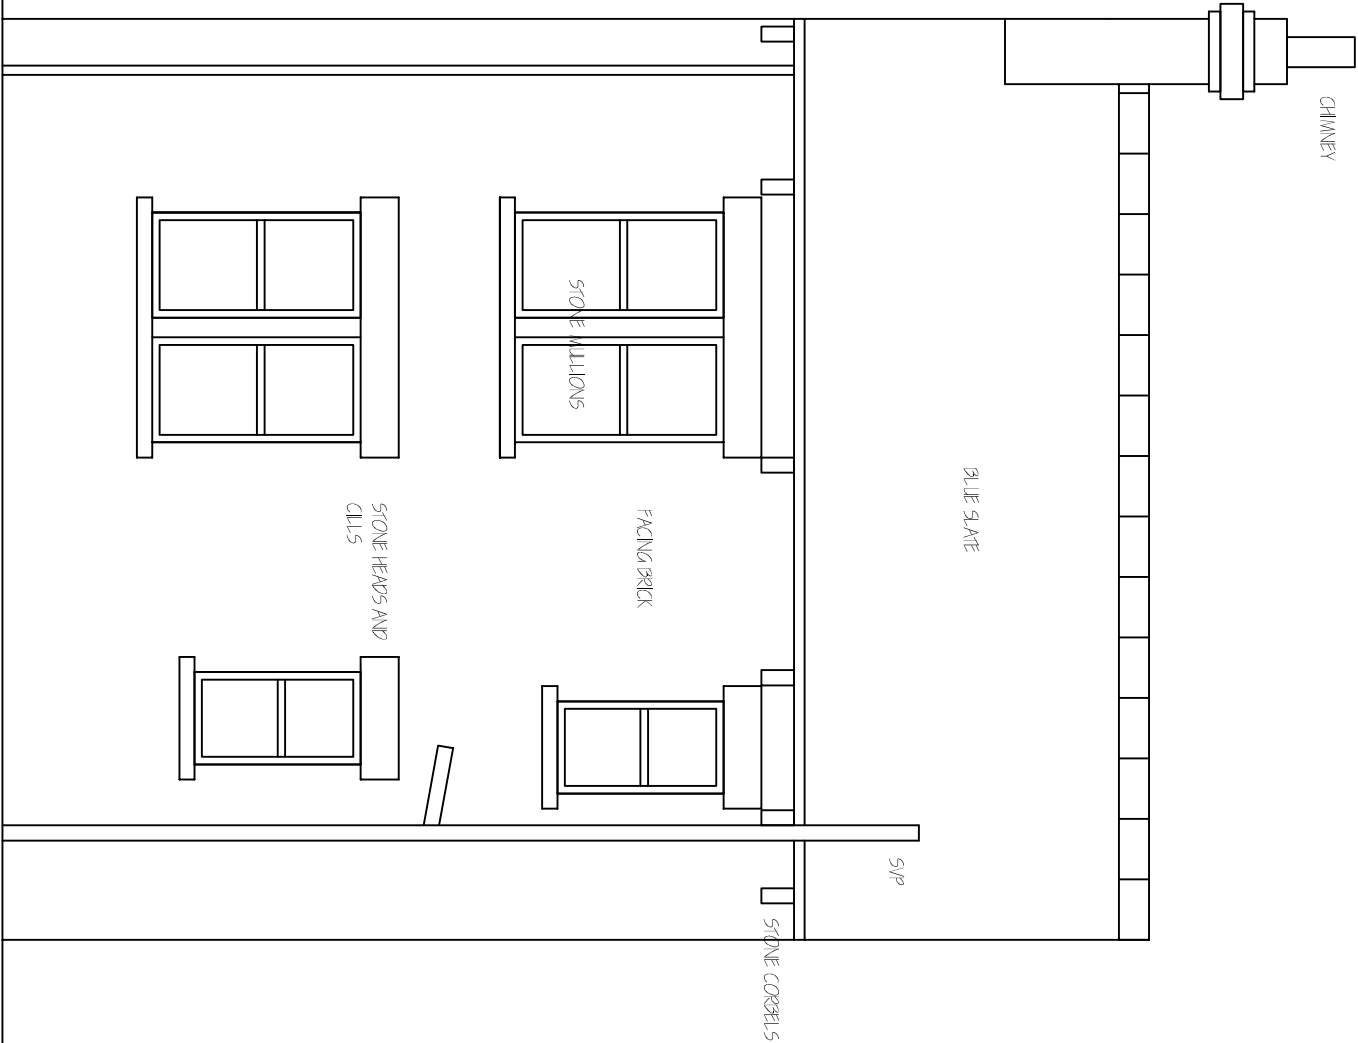

EXISTING FRONT
ELEVATION 1:50

Revisions		A	Scale 1:50	04-02-
This drawing is for planning permission only and is not a construction drawing.				
Drawing Title	EXISTING-ELEVATIONS			
Job No. - Dwg No.	JH/2013/3			
Client:	JOHN HUTCHINSON PARK HOUSE WORSBOROUGH DALE BRANISLEY S10 3SF			
Scale.	1:50			