
Barnsley FC

Artificial Turf Pitch Refurbishment

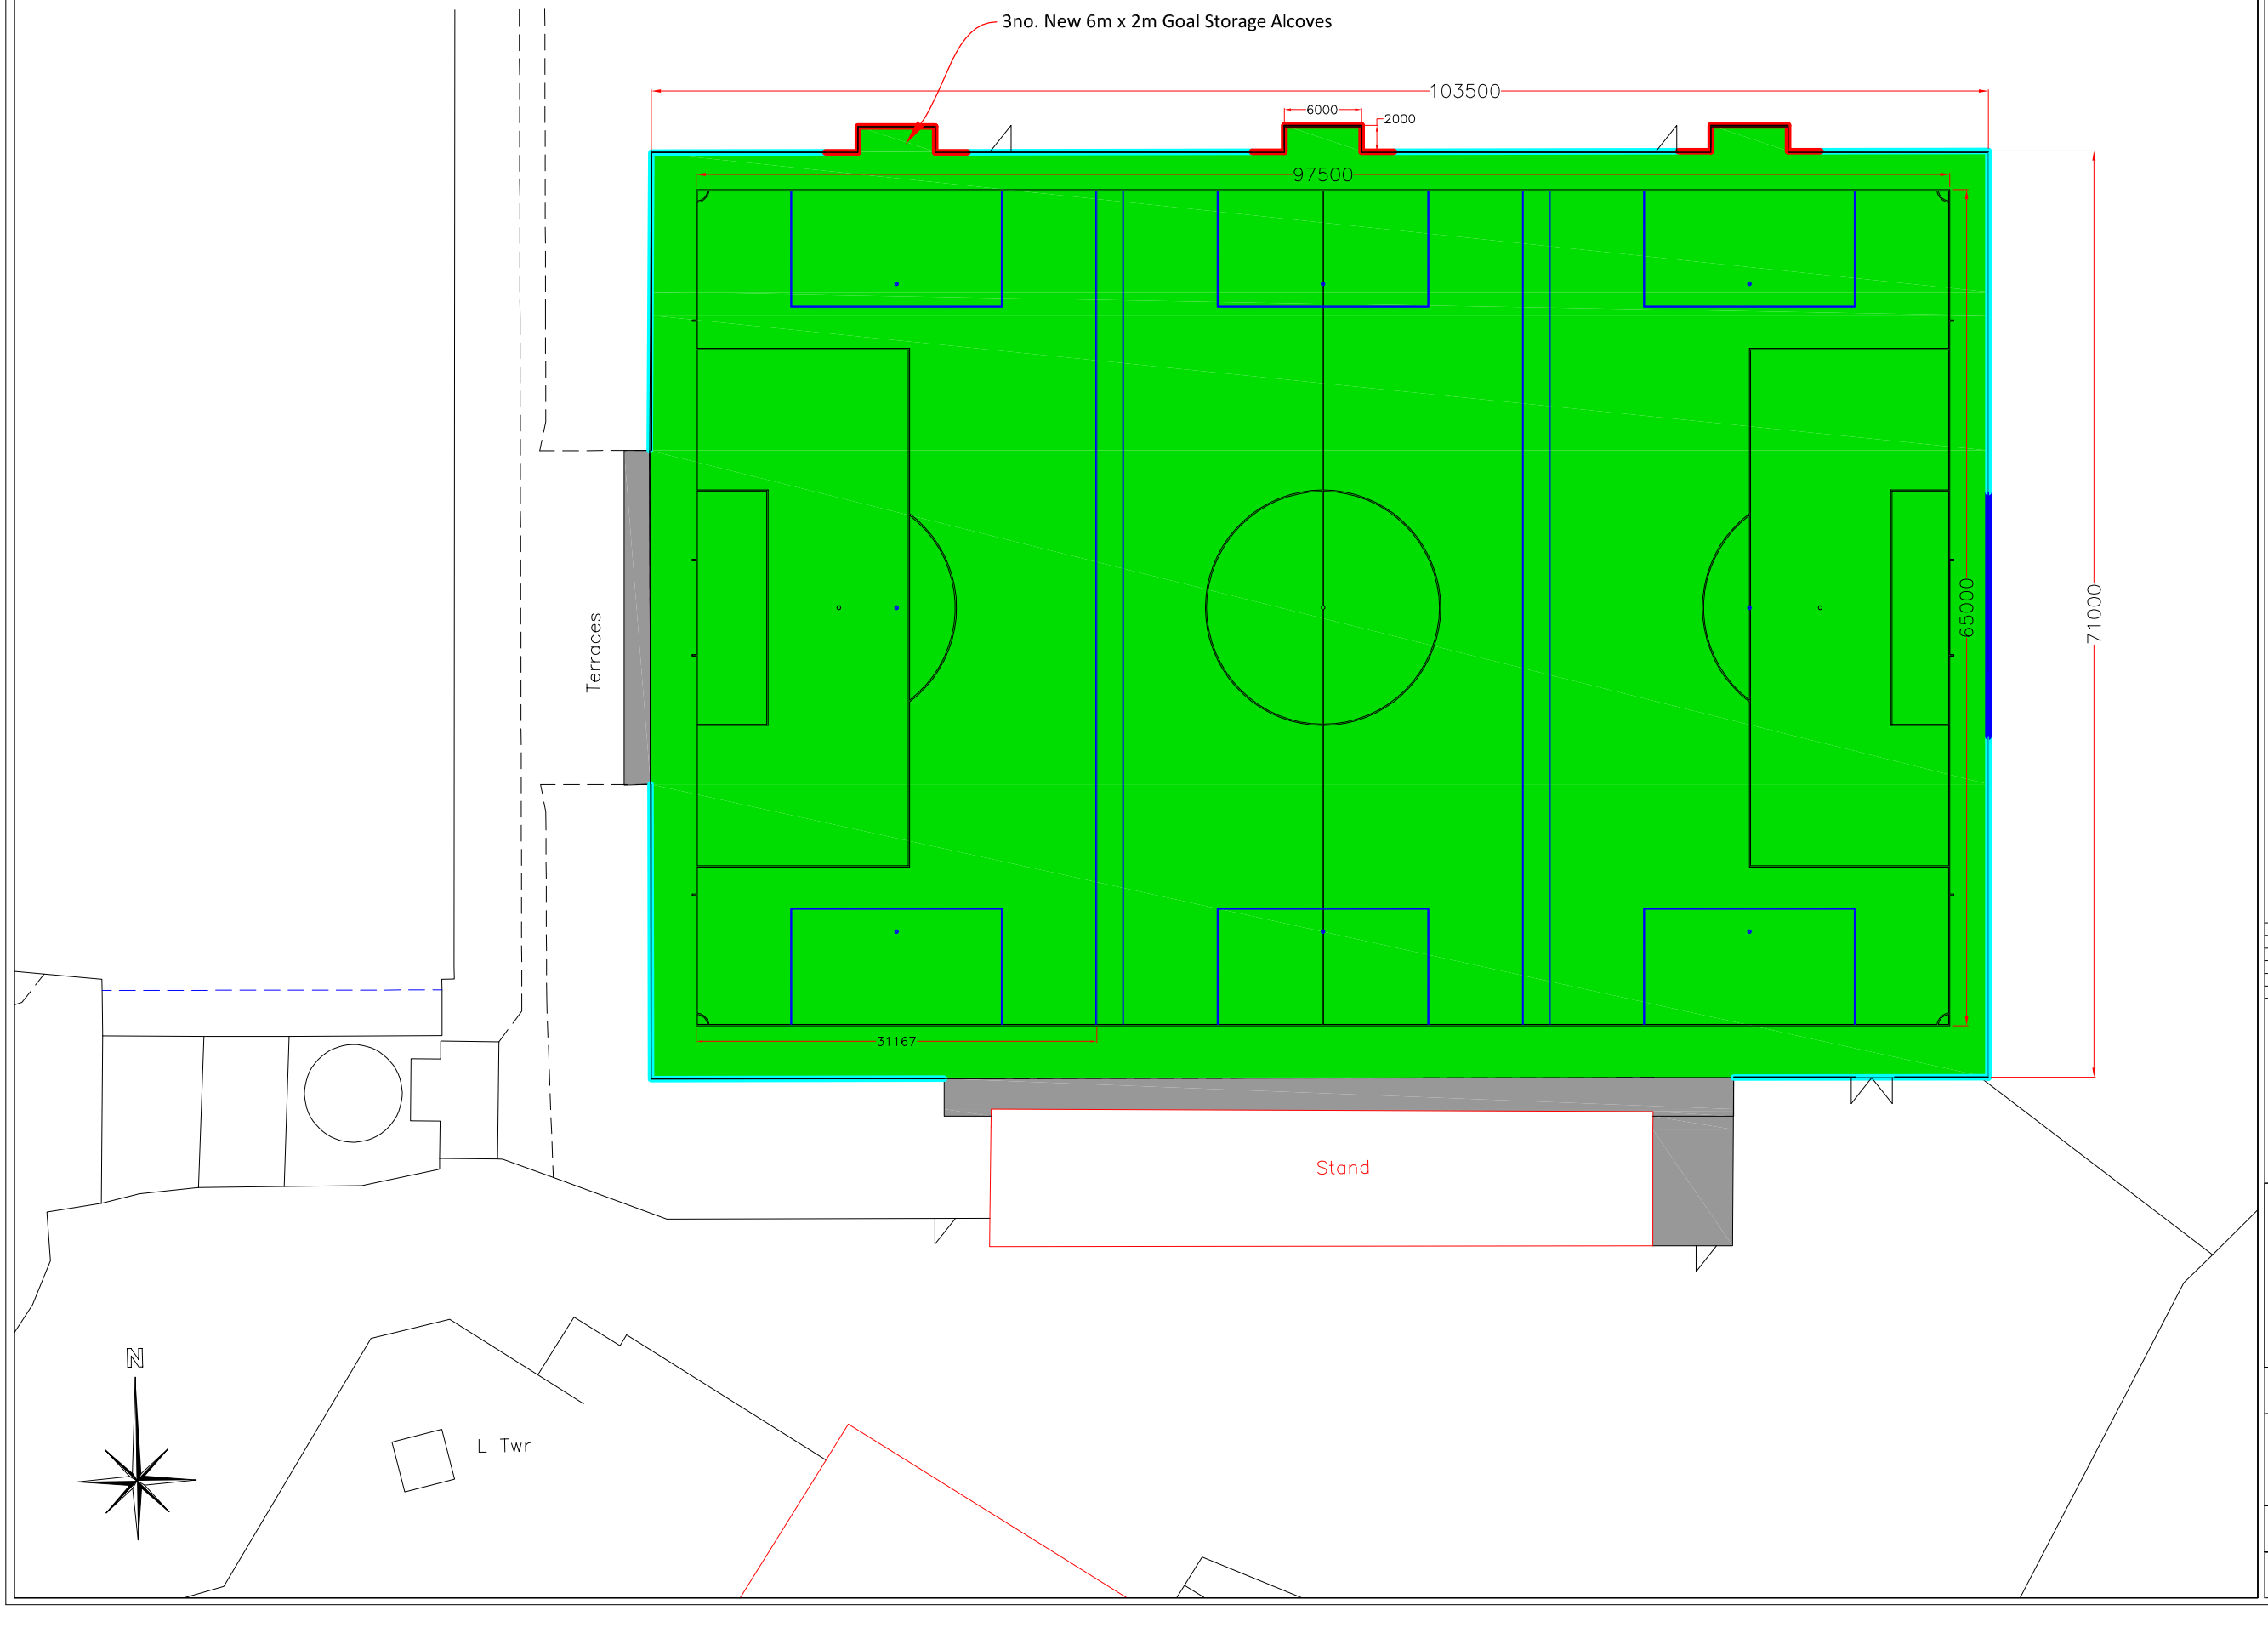

CONSULTANTS
Surfacing Standards LTD
1a Perth House, Crosby
Morbaine, IM7 5JG
01624 400 012

1 - DO NOT SCALE FROM DRAWING. ALL DIMENSIONS TO BE CHECKED ON SITE PRIOR TO COMMENCEMENT OF WORKS.
2 - THIS DRAWING IS COPYRIGHT TO SURFACING STANDARDS LTD
3 - ALL PERSONNEL SHOULD BE AWARE OF THE HEALTH AND SAFETY PLAN WHICH IS RETAINED BY THE SITE MANAGERS OFFICE.


NOTES

- New 3G Artificial Surface
- Existing Macadam
- Exisitng 3m High Fence with Sports Netting Extending to a Total Height of 6m
- Existing 3m High Fence
- Proposed New 5m High Fence around New Goal Storage Alcoves

REV	DESCRIPTION	BY	CHK	DATE
01	Alcoves & Markings Added	WB		05.02.13
00	FIRST ISSUE	WB	TB	05.12.12

Surfacing Standards Limited
SPORTS PITCH CONSULTANTS

KEY PLAN

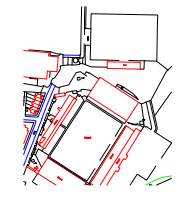

AUTHOR
Wesley Bugg

TITLE
Barnsley FC
Artificial Turf Pitch
Proposed Plan

PROJECT	SCALE	SIZE
SS1575	1:500	A3

DRAWING No	REVISION
04	01