


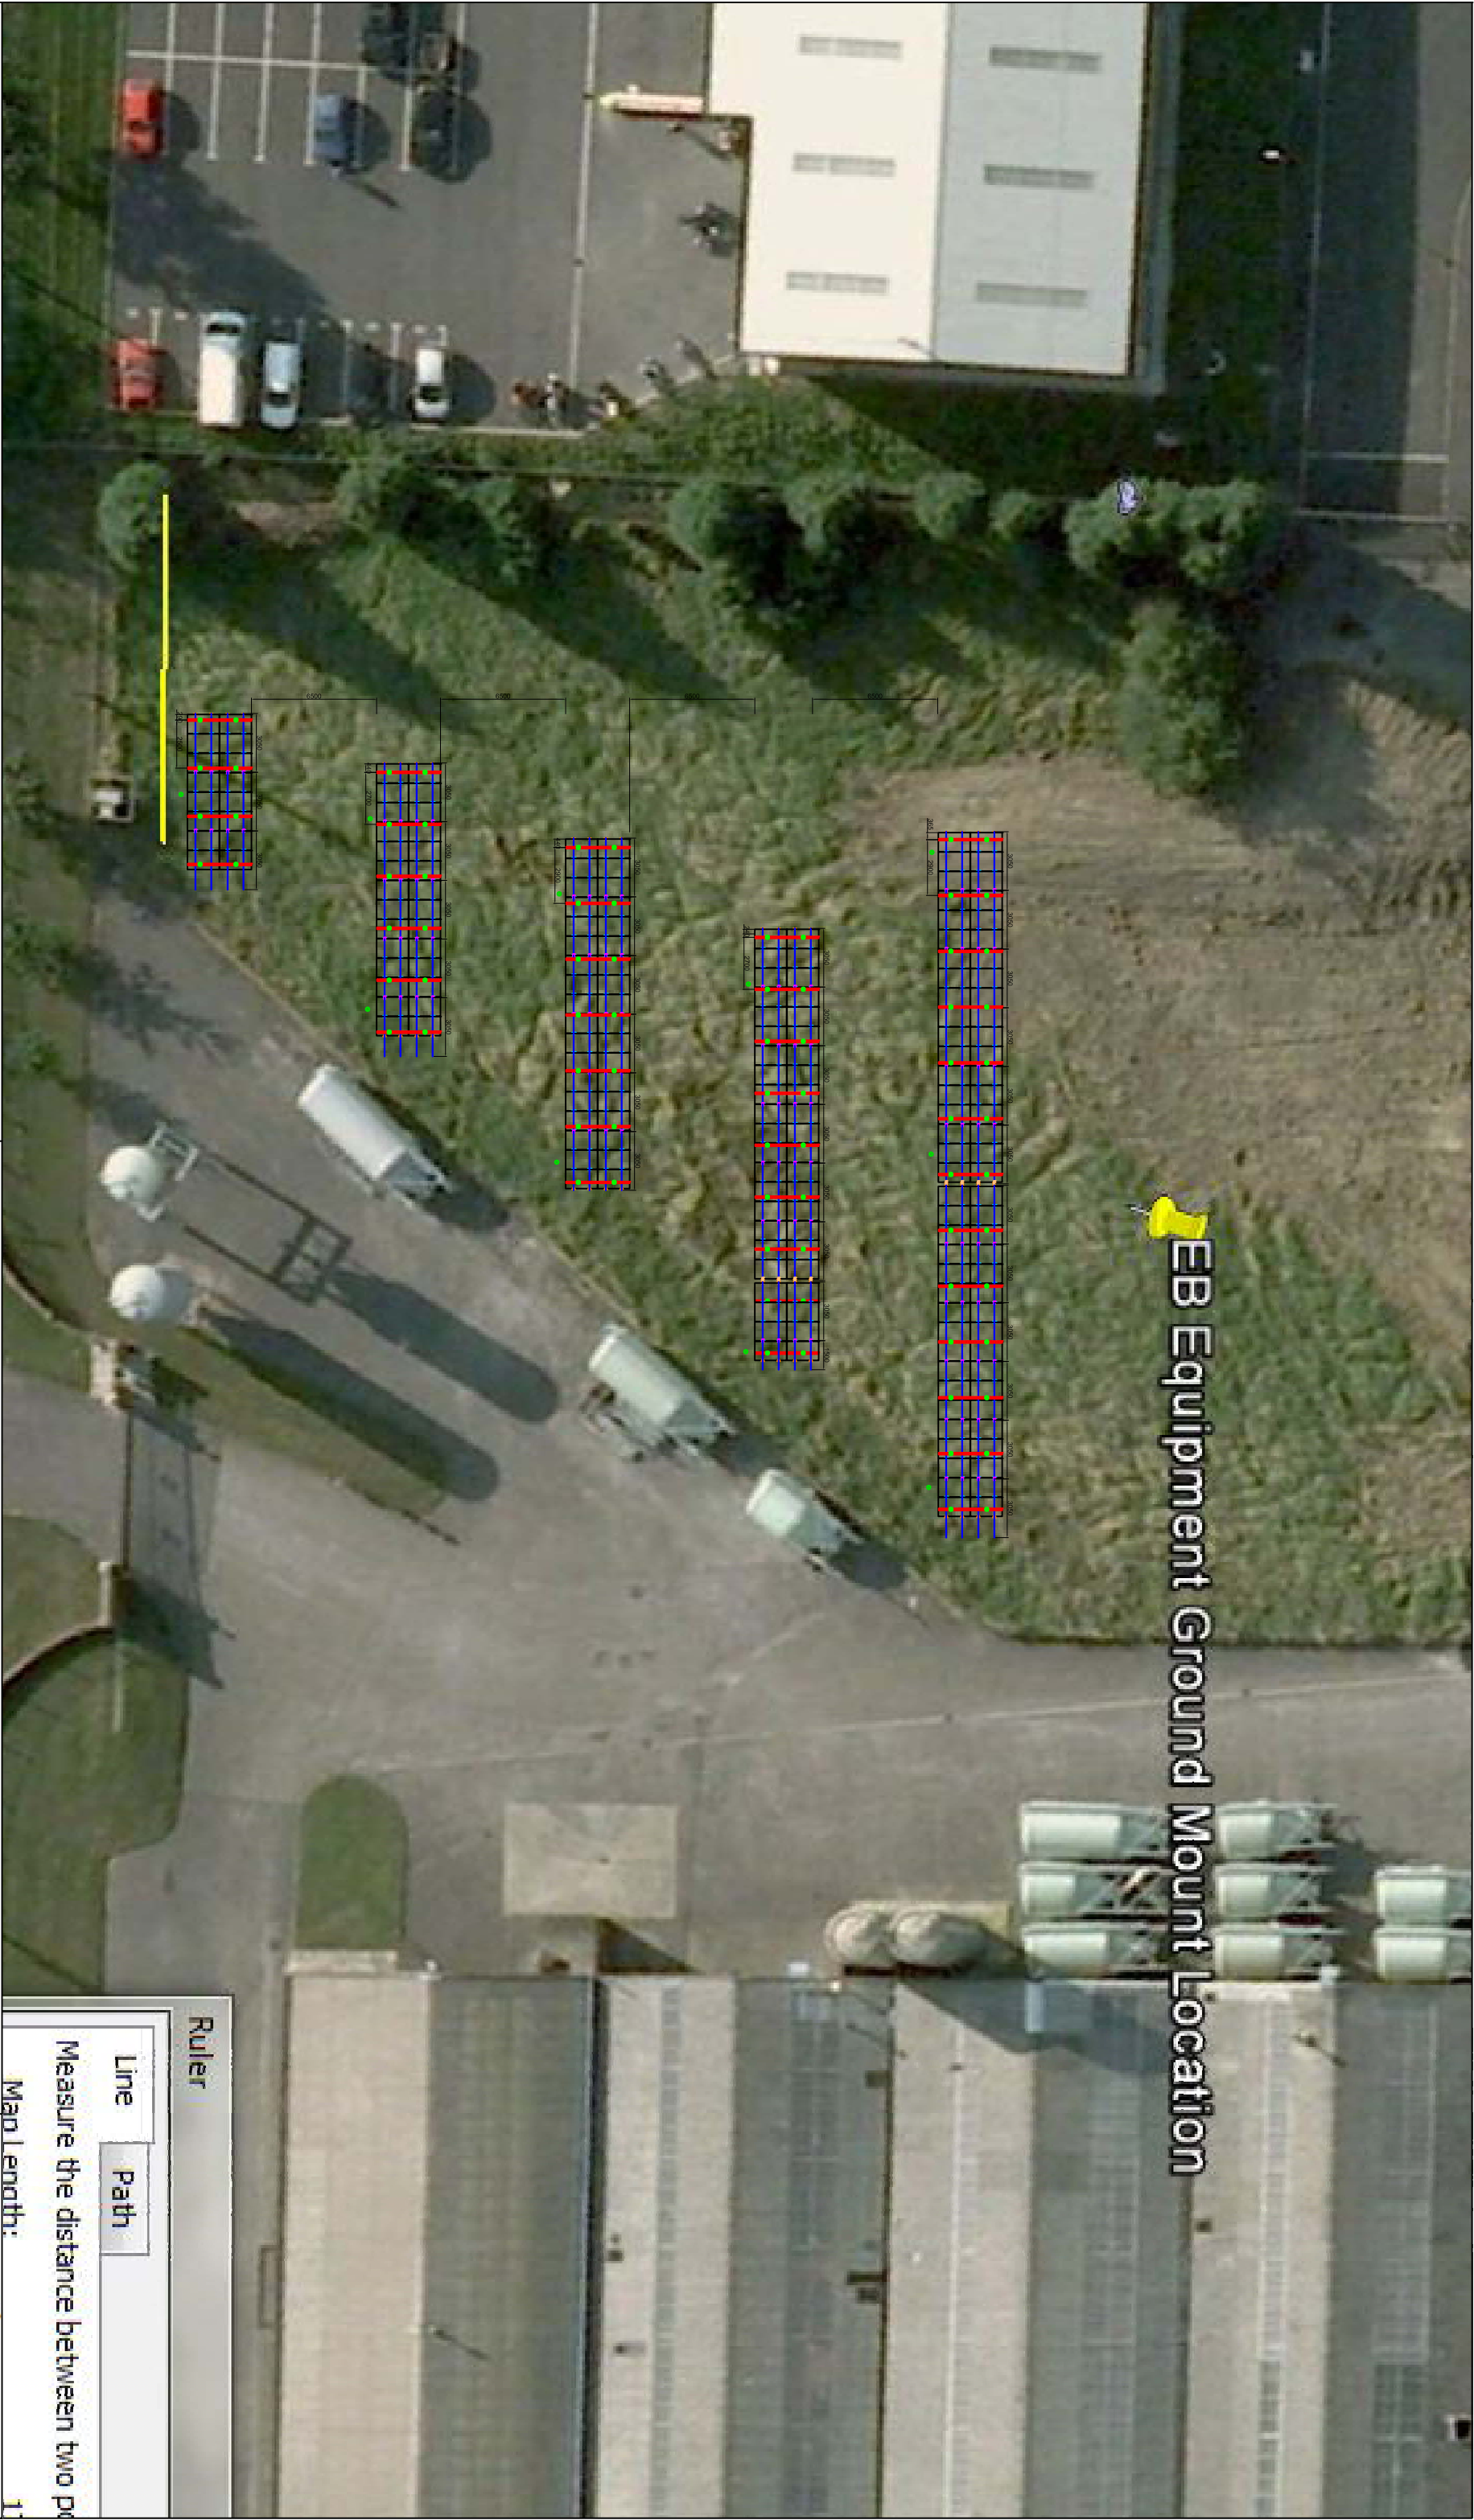

EB Equipment Mount Location

Project Name: DAS - EB Equipment	
Drawn By: Carpenter	Notes: Subject to ground conditions.
Date: 28/10/2013	
System: Park Tegra GA	
Base Rail: \	
Module Rail: 80x40	
Revision: A	

Legend:

 Corner Clamp

 Middle Clamp

 Rail Connector Fixed

 Rail Connector Flexible

 Fixing Point

 Cross Connector

 Wind Bracing

 Module Rail

 Base Rail

 Substructure

 Crown/Seam

 Park Tegra/Elevation

 Module