



GABLE ELEVATION 1

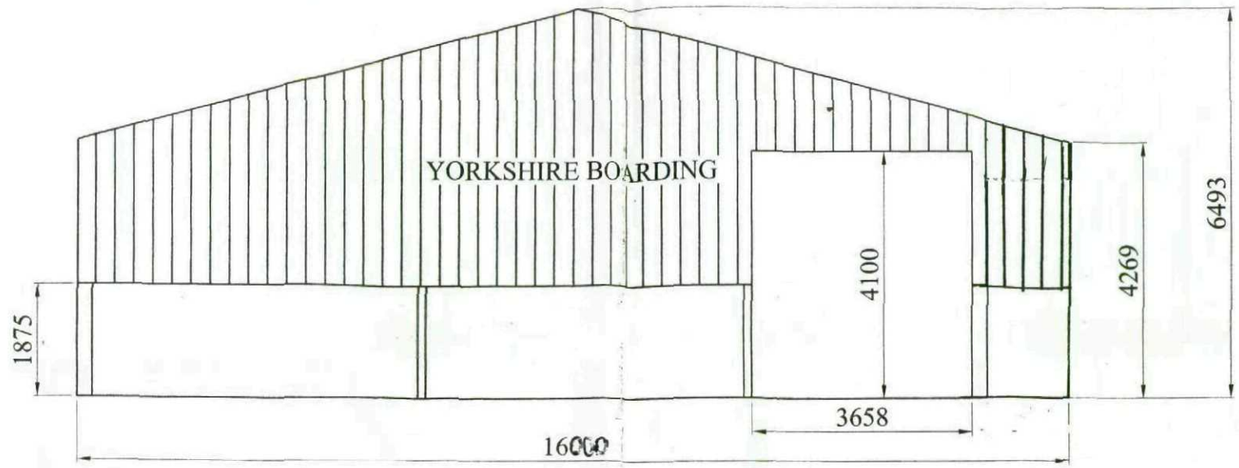

GABLE ELEVATION 2

SIDE 2 OPEN

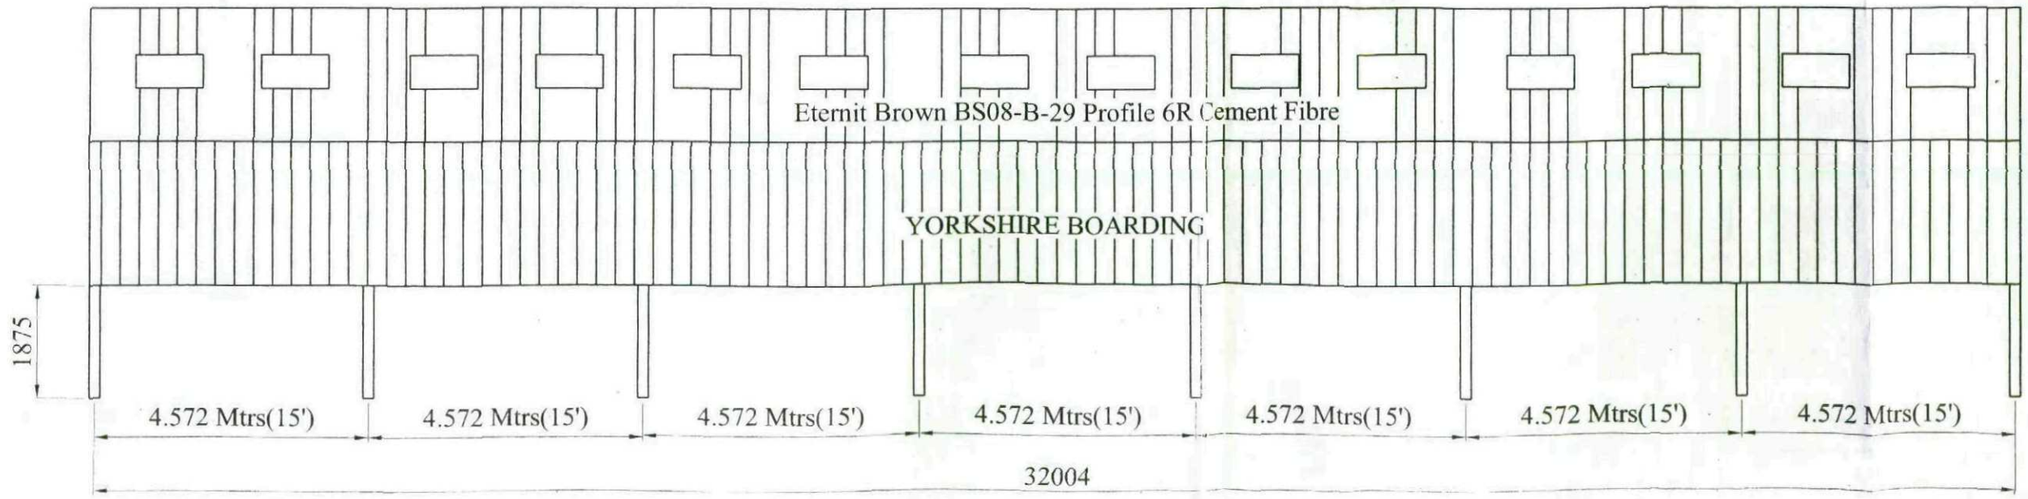

SIDE ELEVATION 1

Revisions	Date	Initial	CAD File Ref: Suffix

Client
Mr Griffiths

R. E. Buildings Ltd
Spout House
Bay Horse
Lancaster LA2 9DE

RE BUILDINGS Ltd

Scale
1:100