
PROPOSED SIGNAGE

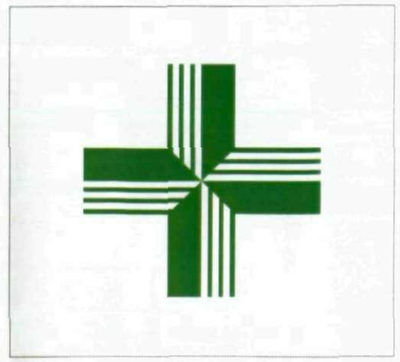

650mm o/all panel length

600mm o/all panel height



175mm
25mm panel returns



1 OFF INTERNALLY ILLUMINATED PROJECTING SIGN - *Scale 1:10*

*Extruded aluminium box with folded 14swg 2mm aluminium face panels with 25mm returns, powder coated white. Logo stencil cut and inlaid with opal acrylic with applied green (**Ref: Avery 4516TF**) vinyl detail. Internally illuminated via fluorescent tubes.*

4955mm o/all length of fascia.

775mm o/all ht.

132 199

The **co-operative** pharmacy

3555mm o/all length of fascia.

775mm o/all ht.


99 149

The **co-operative** pharmacy

2 OFF PART INTERNALLY ILLUMINATED FASCIA SIGN WITH M3 & M2 LETTERING - *Scale 1:25*

*Folded aluminium panels with 80mm returns, powder coated green to match Pantone 564c with a semi matt finish. Face panel stencil cut and backed up with text '**co-operative**' letters being moulded from silver acrylic with silver edges and applied colbolt blue (**Ref: Ultramark 5750**) vinyl reduced faces showing 3mm silver keyline all fitted over opal acrylic on 12mm spacers, giving a halo effect. All other text '**The**' (preceding '**co-operative**') to be stencil cut and step inlaid with 8mm opal 050 acrylic faced with colbolt blue (**Ref: Ultramark 5750**) vinyl and text '**pharmacy**' to be step inlaid with 8mm opal 050 acrylic. Internally illuminated via fluorescent tubes.*

FASCIA SECTION DETAIL
Scale NTS

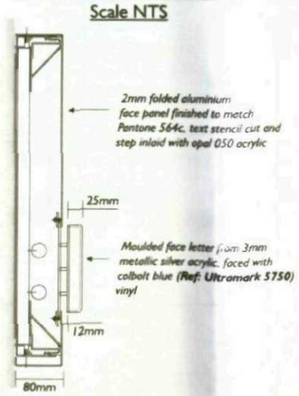

The **co-operative**

THE COPYRIGHT OF THIS DRAWING IS OWNED BY BLAZE NEON LIMITED AND IS NOT TO BE DISCLOSED TO OTHER PERSONS OR TO BE USED FOR MANUFACTURING PURPOSES WITHOUT PERMISSION.

Drawing Information

Client:
Co-op Pharmacy
Address:
2 Snape Hill Road, Darfield, Barnsley S73 9JU

Drawing Number:
08-3180
Drawn By:
Christine Anne Welch
Saved as:
J:Co-op Pharmacy 6248 Darfield Barnsley

Date:
22nd July 2008
Scale:
A3 @ stated Page 1 of 3

Revision:

Artwork / Colours
- Original artwork required
- Colour references to be confirmed

Colour References:
Pantone 564c

Fonts
- Font style to be confirmed

Font Styles:

Construction Notes
- All dimensions to be confirmed
- Construction details to be confirmed
- Fixing details to be confirmed

Additional Notes:

NOTE: ALL DIMENSIONS & DETAILS ARE APPROXIMATE & SHOULD BE VERIFIED WITH SITE SURVEY.


BLAZE NEON LTD
UNIT 3 - 4 ARDEN PARK, ARDEN ROAD, FRANKLEY, BIRMINGHAM, B45 0JA
Tel: +44 (0)121 457 7715 Fax: +44(0)121 453 9355
www.blazeneon.com e-mail: design@blazeneon.com
BLAZE


THE COPYRIGHT OF THIS DRAWING IS OWNED BY BLAZE NEON LIMITED AND IS NOT TO BE DISCLOSED TO OTHER PERSONS OR TO BE USED FOR MANUFACTURING PURPOSES WITHOUT PERMISSION.


MEASUREMENTS


Co-operative Pharmacy Fascia Rollout Survey

Opening Hours: Mon - Fri 8.45am - 6.15pm Sat 9am - 1pm
Store Manager: Michelle Swain
Store Telephone: 01226 754138
Photographs Taken Front & Back of unit: No
Is their a Neon "prescription" sign: No
Windows Measured: Yes
Colour of Shopfront: Blue Material: Ali Condition: Good
Fascia Background Type: Timber
Condition: Good
Alarm Box Fascia: No
Security Camera on Fascia: No
Other:
Illuminated Sign: Yes
Electrical Feed: Yes / illum working: ? / Projector: No
Work Required out of hours: No
Parking Restrictions to Front of Store: None
Centre Management: No
Surveyor: Mark Pitts

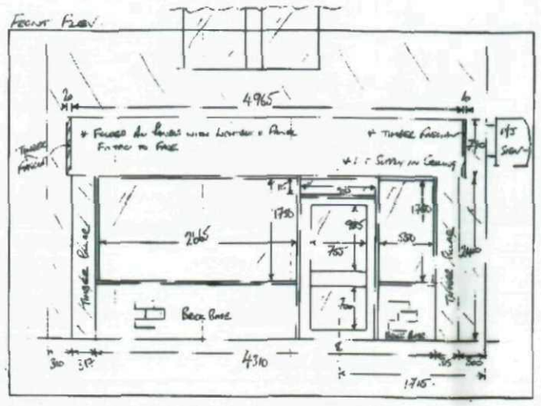

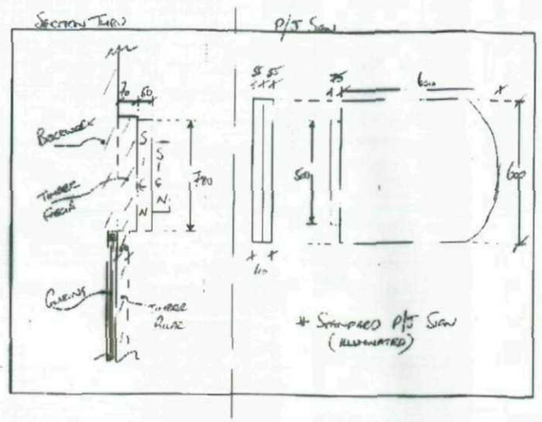

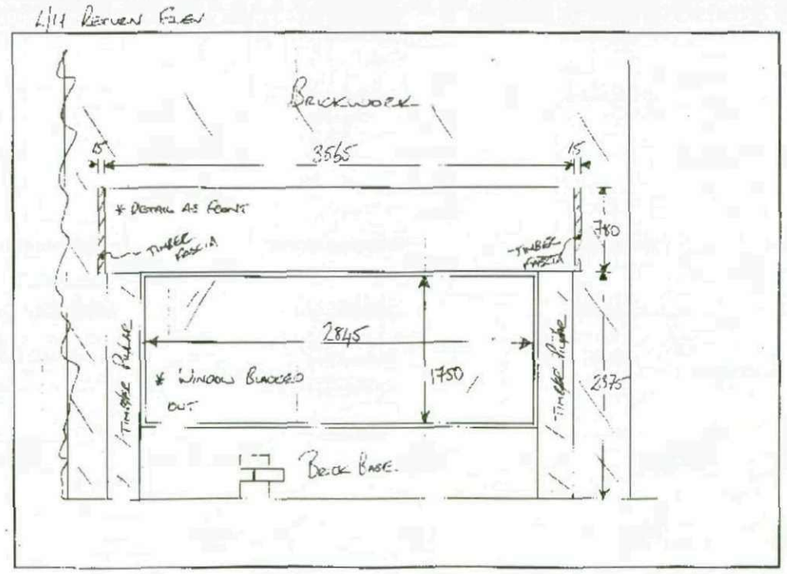

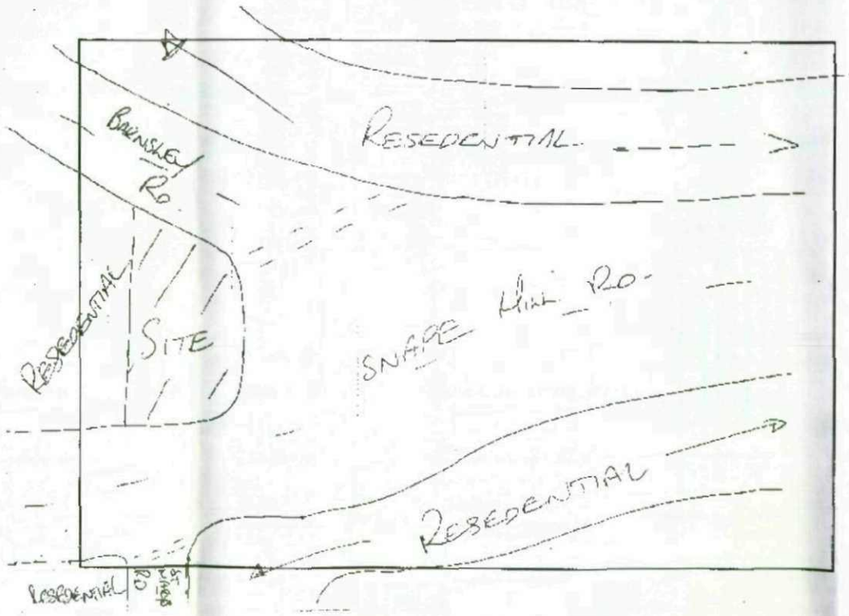

Drawing Information

Client:
Co-op Pharmacy
Address:
2 Snape Hill Road, Darfield, Barnsley S73 9JU
Drawing Number:
08-3180
Drawn By:
Christine Anne Welch
Saved as:
J:Co-op Pharmacy 6248 Darfield Barnsley
Date:
22nd July 2008
Scale:
A3 @ stated Page 2 of 3
Revision:

Artwork / Colours
- Original artwork required
- Colour references to be confirmed

Colour References: Pantone 564c

Fonts
- Font style to be confirmed

Font Styles:

Construction Notes
- All dimensions to be confirmed
- Construction details to be confirmed
- Fixing details to be confirmed

Additional Notes:

NOTE: ALL DIMENSIONS & DETAILS ARE APPROXIMATE & SHOULD BE VERIFIED WITH SITE SURVEY.

BLAZE NEON LTD
UNIT 3 - 4 ARDEN PARK, ARDEN ROAD, FRANKLEY, BIRMINGHAM. B45 0JA
Tel: +44 (0)121 457 7715 Fax: +44(0)121 453 9355
www.blazeneon.com e-mail: design@blazeneon.com

The co-operative

THE COPYRIGHT OF THIS DRAWING IS OWNED BY BLAZE NEON LIMITED AND IS NOT TO BE DISCLOSED TO OTHER PERSONS OR TO BE USED FOR MANUFACTURING PURPOSES WITHOUT PERMISSION.

THE COPYRIGHT OF THIS DRAWING IS OWNED BY BLAZE NEON LIMITED AND IS NOT TO BE DISCLOSED TO OTHER PERSONS OR TO BE USED FOR MANUFACTURING PURPOSES WITHOUT PERMISSION.

EXISTING SIGNAGE













Drawing Information

Client:
Co-op Pharmacy

Address:
2 Snape Hill Road, Darfield, Barnsley S73 9JU

Drawing Number:
08-3180

Drawn By:
Christine Anne Welch

Saved as:
J:Co-op Pharmacy 6248 Darfield Barnsley

Date:
22nd July 2008

Scale:
A3 @ stated Page 3 of 3

Revision:

Artwork / Colours

- Original artwork required
- Colour references to be confirmed

Colour References:
Pantone 564c

Fonts

- Font style to be confirmed

Font Styles:

Construction Notes

- All dimensions to be confirmed
- Construction details to be confirmed
- Fixing details to be confirmed

Additional Notes:

NOTE: ALL DIMENSIONS & DETAILS ARE APPROXIMATE & SHOULD BE VERIFIED WITH SITE SURVEY.

The co-operative

THE COPYRIGHT OF THIS DRAWING IS OWNED BY BLAZE NEON LIMITED AND IS NOT TO BE DISCLOSED TO OTHER PERSONS OR TO BE USED FOR MANUFACTURING PURPOSES WITHOUT PERMISSION.

BLAZE NEON LTD
UNIT 3 - 4 ARDEN PARK, ARDEN ROAD,
FRANKLEY, BIRMINGHAM. B45 0JA
Tel: +44 (0)121 457 7715 Fax: +44(0)121 453 9355
www.blazeneon.com e-mail: design@blazeneon.com

THE COPYRIGHT OF THIS DRAWING IS OWNED BY BLAZE NEON LIMITED AND IS NOT TO BE DISCLOSED TO OTHER PERSONS OR TO BE USED FOR MANUFACTURING PURPOSES WITHOUT PERMISSION.