



LAND REF. TO:-

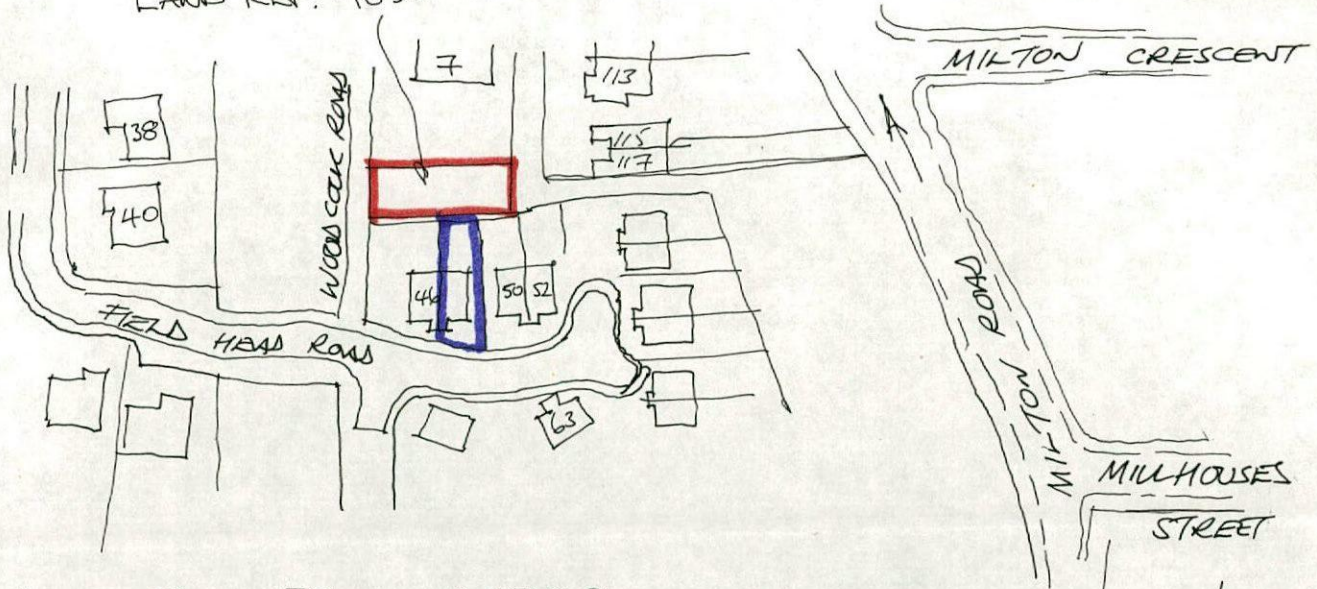

Location Plan 1:1250


Site Layout 1:500

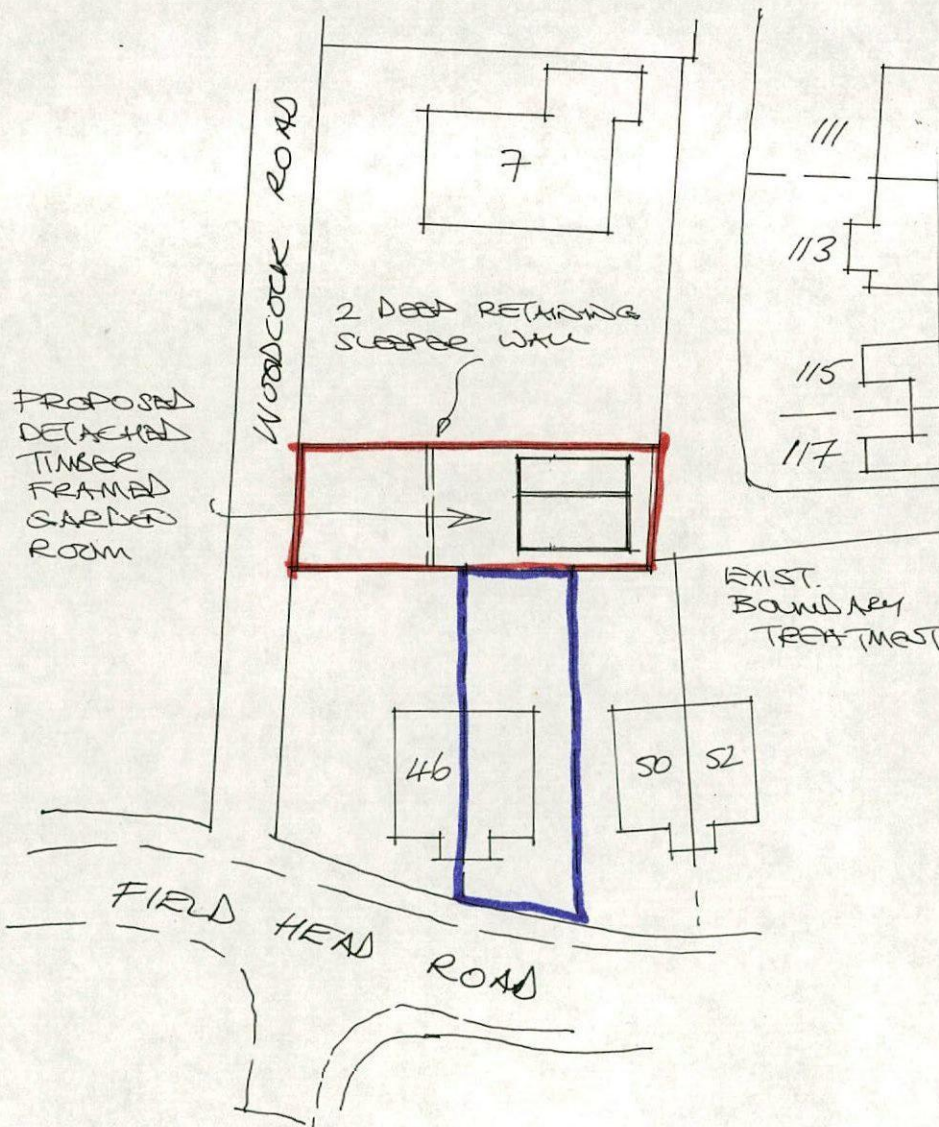

Rev	Notes	Date
A	ROOF ALTERED.	11/18

Garry Greetham Associates Residential Design Consultant Westwood House 18 Carr Lane Tankersley Barnsley S75 3BE Tel(01226)746573	
PROJECT	Detached Garden Room
CLIENT	Mr. & Mrs. A. Oliver
TITLE	Site & Location Layouts
ADDRESS	48 Field Head Road, Hoyland, Barnsley. S74 9AZ
DRAWN BY	ggg
SCALE	as shown DATE Oct 18
DRAWING No	868-01 REV A
Member of the Chartered Institute of Architectural Technologists	

Elevations

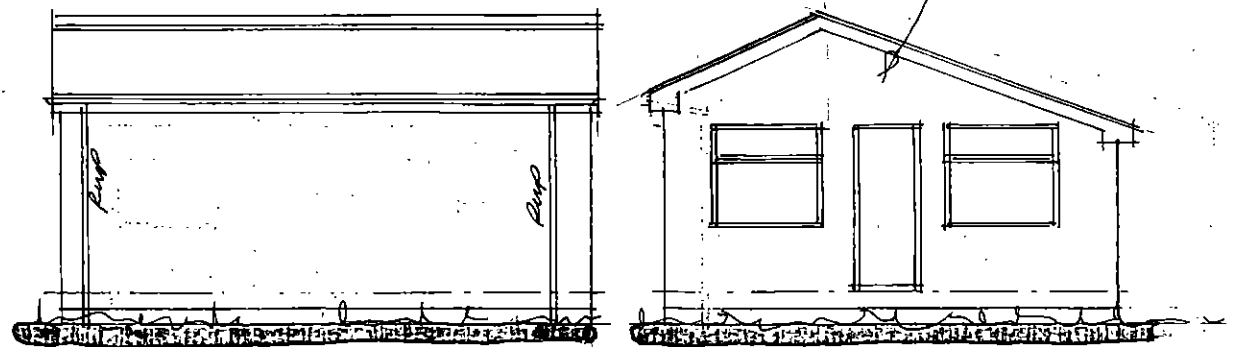

Side

Front

Side

Rear

900 CHECK 6000 1100 CHECK

ALL 250MM TIMBER FRAME CONSTRUCTION


CENTRAL SLEEPER WALL

1400MM HIGH BRICK WALLING BOUNDARY

7000

700 1500 350 900 350 1500 700

Layout

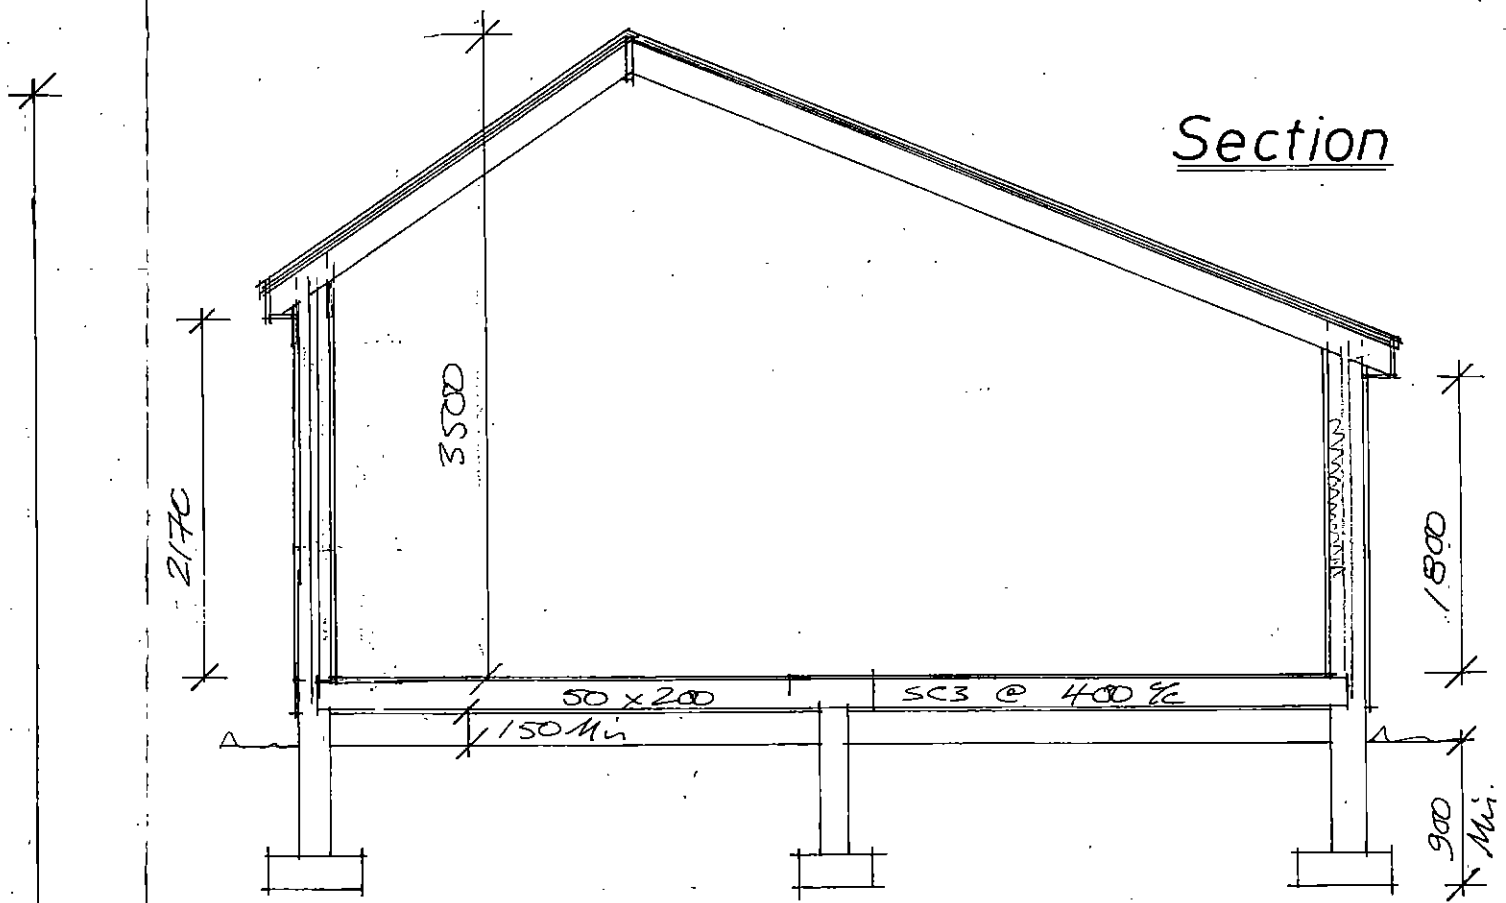

Section

Rev	Notes	Date
A	ROOF PITCH ALT.	11/18

Garry Greetham Associates
Residential Design Consultant
Westwood House
18 Carr Lane
Tannersley
Barnsley S75 3BE
Tel(01226)746573

PROJECT Detached Garden Room
CLIENT Mr. & Mrs. A. Oliver
TITLE Building as Proposed
ADDRESS 48 Field Head Road, Hoyland, Barnsley. S74 9AZ
DRAWN BY 399
SCALE 1:50; 1:100 DATE Oct 18
DRAWING No 868-02
REV A
Member of the Chartered Institute of Architectural Technologists