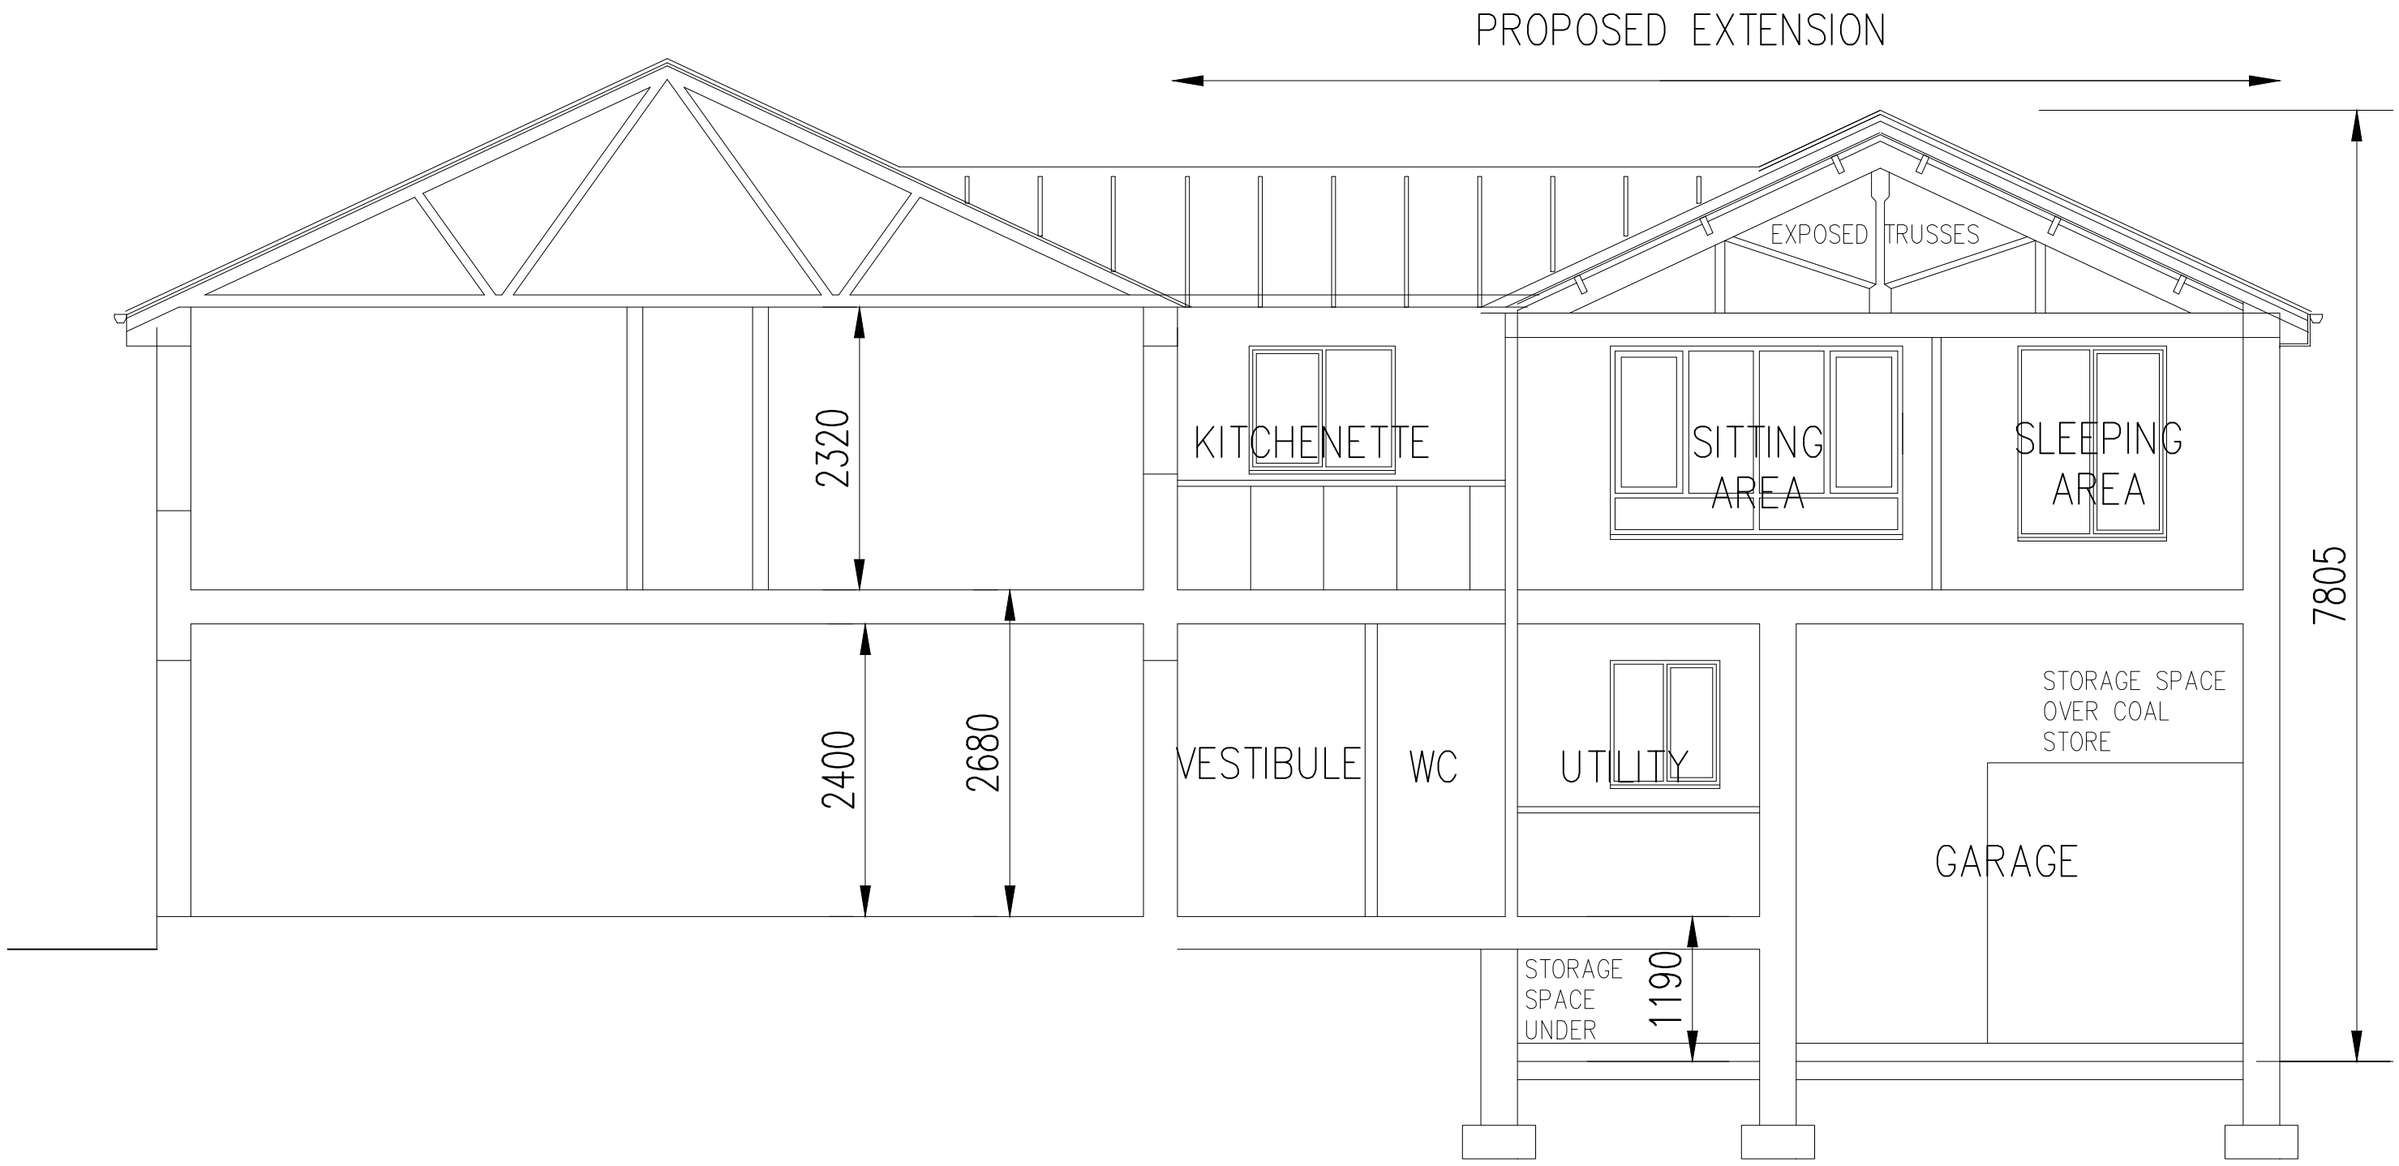



| | | |
|---|---|---|
| 0 | SCALE 1:50 | 4m |
| 0 | SCALE 1:100 | 8m |
| 0 | SCALE 1:200 | 16m |
| 0 | SCALE 1:500 | 40m |
| 0 | SCALE 1:1250 | 100m |

pb ARCHITECTURAL DESIGN
PROJECT MANAGEMENT
SPECIFICATION MANAGEMENT
COMPUTER AIDED DESIGN
pb
25 MILL HILL AVENUE, PONTEFRACT, WEST YORKSHIRE WF8 4JH
TELEPHONE 01977 798494
email pb1@gmx.com

CLIENT
MR & MRS P BROOKSBY

PROJECT
3 WHINMOOR COURT SILKSTONE S75 4NT

DRAWING
PROPOSED SECTION

| SCALE | DATE | DRAWN BY | CHECKED BY |
|---|---|---|---|
| 1:50 | NOV 11 | pb | |

DRAWING No. PROP 03

REVISION B

© COPYRIGHT: ALL RIGHTS RESERVED. THIS DRAWING MUST NOT BE REPRODUCED WITHOUT PERMISSION.
DO NOT SCALE.
THE CONTRACTOR IS RESPONSIBLE FOR CHECKING DIMENSIONS, WHICH ARE IN MILLIMETRES, UNLESS OTHERWISE STATED.