

KEY

E- External

I- Internal (External View)

C- Concealed

© WCEC ARCHITECTS — DISCLAIMER:

This drawing is copyright and shall not be reproduced nor used for any other purpose without the written permission of the Architects. This drawing must be read in conjunction with all other related drawings and documentation. It is the contractors responsibility to ensure full compliance with the Building Regulations. Do not scale from this drawing, use figured dimensions only. It is the contractors responsibility to check and verify all dimensions on site. Any discrepancies to be reported immediately.

IF IN DOUBT ASK


Materials not in conformity with relevant British or European Standards/Codes of practice or materials known to be deleterious to health & safety must not be used or specified on this project

XREF'S IN THIS DRAWING

EXISTING PLAN KEY:

- EXISTING FIRE CALL POINT
- ▶ EXISTING FIRE EXTINGUISHER
- ⬢ EXISTING BOLLARD
- APROXIMATE LOCATION OF EXISTING CCTV CAMERA
- EXISTING ROLLER SHUTTER

NOTE: CRITICAL DIMENSIONS TO BE CHECKED ON SITE BY CONTRACTOR AFTER THE EXISTING FIXTURES HAVE BEEN REMOVED

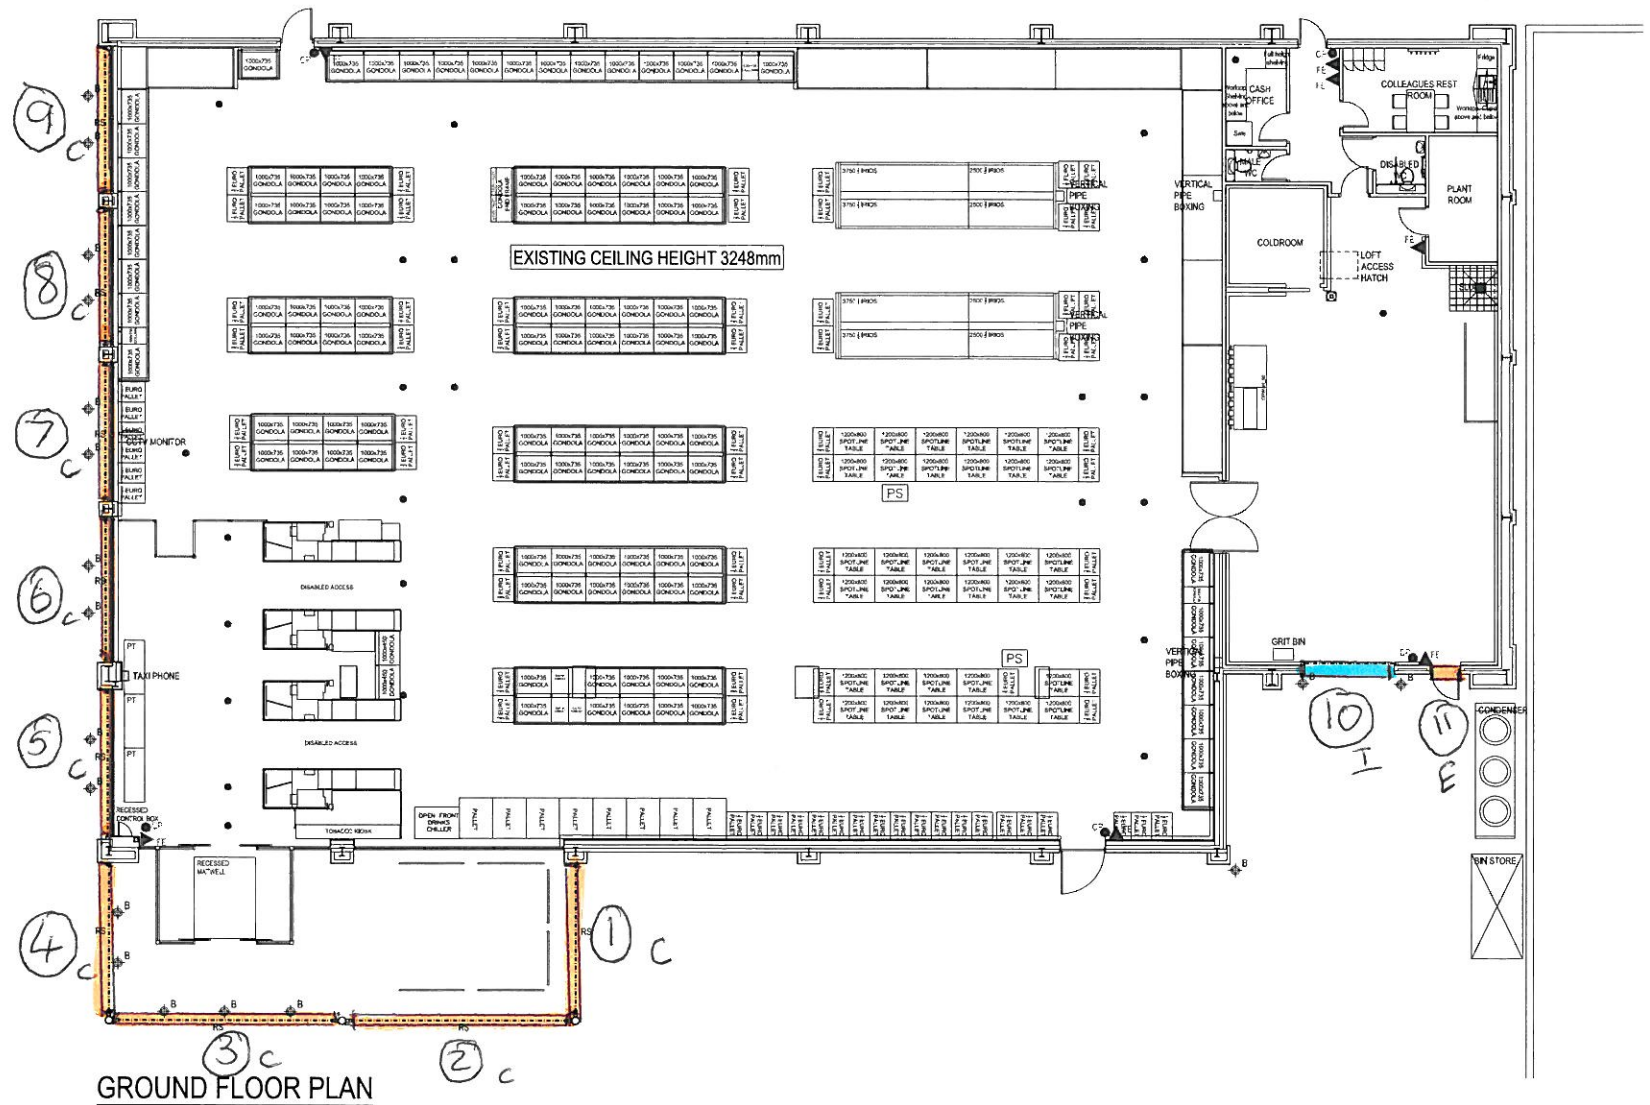

No | Date | Description | Drawn/Chkd. By

CLIENT

ASDA

ASDA STORES LTD

PROJECT

GOLDTHORPE

ROTHERHAM

338

TITLE

EXISTING PLAN

DRAWING STATUS

CONSTRUCTION

DRAWN RJD CHECKED DBS

SCALE 1:100 @ A1

DATE 23/06/11

CARRWOOD COURT
CARRWOOD ROAD
SHEPHERD
CHESTERFIELD
S41 9QB

T: 01246 260261
F: 01246 260736
E: info@wcec.co.uk



JOB NO DRAWING NUMBER REV

10_024 A_00_02