

Dear Sir / Madam,

APPLICATION NO: 2020/0959/INVALID
DESCRIPTION: Garage
LOCATION: 89 Arundel Drive, Lundwood, Barnsley, S71 5LE

Thank you for your planning application in respect of the above. Unfortunately, your application is invalid and cannot be processed because:-

PLEASE NOW VALIDATE

- We need a red line boundary plan that shows the full extent of the site *ENCLOSED AS REQUESTED* ✓

Please attach these documents to an email and send to developmentmanagement@barnsley.gov.uk (mailto:developmentmanagement@barnsley.gov.uk) as soon as possible to enable us to process your application. Please remember to quote the planning application number. If the application is invalid due to non-payment of a fee, you can pay by credit or debit card by calling the number above, or by selecting the Planning Fees option at <https://www.applications.barnsley.gov.uk/payments> (<https://www.applications.barnsley.gov.uk/payments>).

If we do not receive the information as listed above within 6 weeks of the date of this letter your application will be withdrawn and your file will be destroyed. If you no longer want us to process this planning application please confirm this in writing.

If your application is withdrawn and you have paid a fee and believe that you are entitled to a refund, please contact us via the details listed above. We will not contact you to arrange a refund it is your responsibility to contact us to arrange a refund.

Yours faithfully

Development Management

*** Barnsley MBC Disclaimer: This e-mail and any files attached are confidential for the use of the intended recipient. If you have received this e-mail in error please notify the sender as soon as possible and delete the communication from your system without copying, disseminating or distributing the same in any way by any means. Any views or opinions expressed belong solely to the author and do not necessarily represent those of the Council. In particular, the Council will not accept liability for any defamatory statements made by email communications. Recipients are responsible for ensuring that all e-mails and files sent are checked for viruses. The Council will not accept liability for damage caused by any virus transmitted by this e-mail. No guarantees are offered on the security, content and accuracy of any e-mails and files received. Be aware that this e-mail communication may be intercepted for regulatory, quality control, or crime detection purposes unless otherwise prohibited. The content of this email and any attachment may be stored for future reference.

Michael A. Clynych
Architect, Town Planner, Property Consultant
DIP.ARCH. DIP. T.P. A.R.I.B.A. F.R.S.A.


14 Huddersfield Road, Ingbirchworth, Penistone
Sheffield S36 7GF

Tel: 01226 766308

Advertisement

Feedback

<https://apps.talktalk.co.uk/appsuite/#!/&app=io.ox/mail&folder=default0/INBOX>

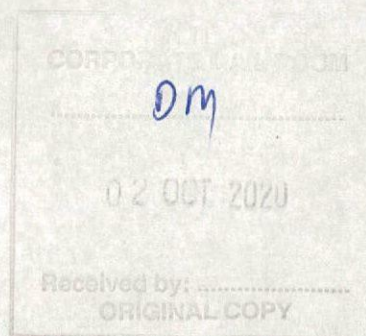

S71 5LE



Michael A. Clynh
 Architect, Town Planner, Property Consultant
 DIP.ARCH. DIP. T.P. A.R.I.B.A. F.R.S.A.

0 5 10 15 20 25 30 35 40 45 50
 14 Huddersfield Road, Ingthorpe, Penistone
 Sheffield S36 7GF

LOCATION

NTel: 01226 766308



BLACKWELL'S
 MAPPING SERVICES

www.blackwellmapping.co.uk

TEL: 0800 151 2612
maps@blackwell.co.uk

OS MasterMap 1250/2500/10000 scale


www.blackwellmapping.co.uk

1:1250 scale print at A4, Centre: 437847 E, 408010 N

© Crown Copyright Ordnance Survey. Licence no. 100041041



S71 5LE

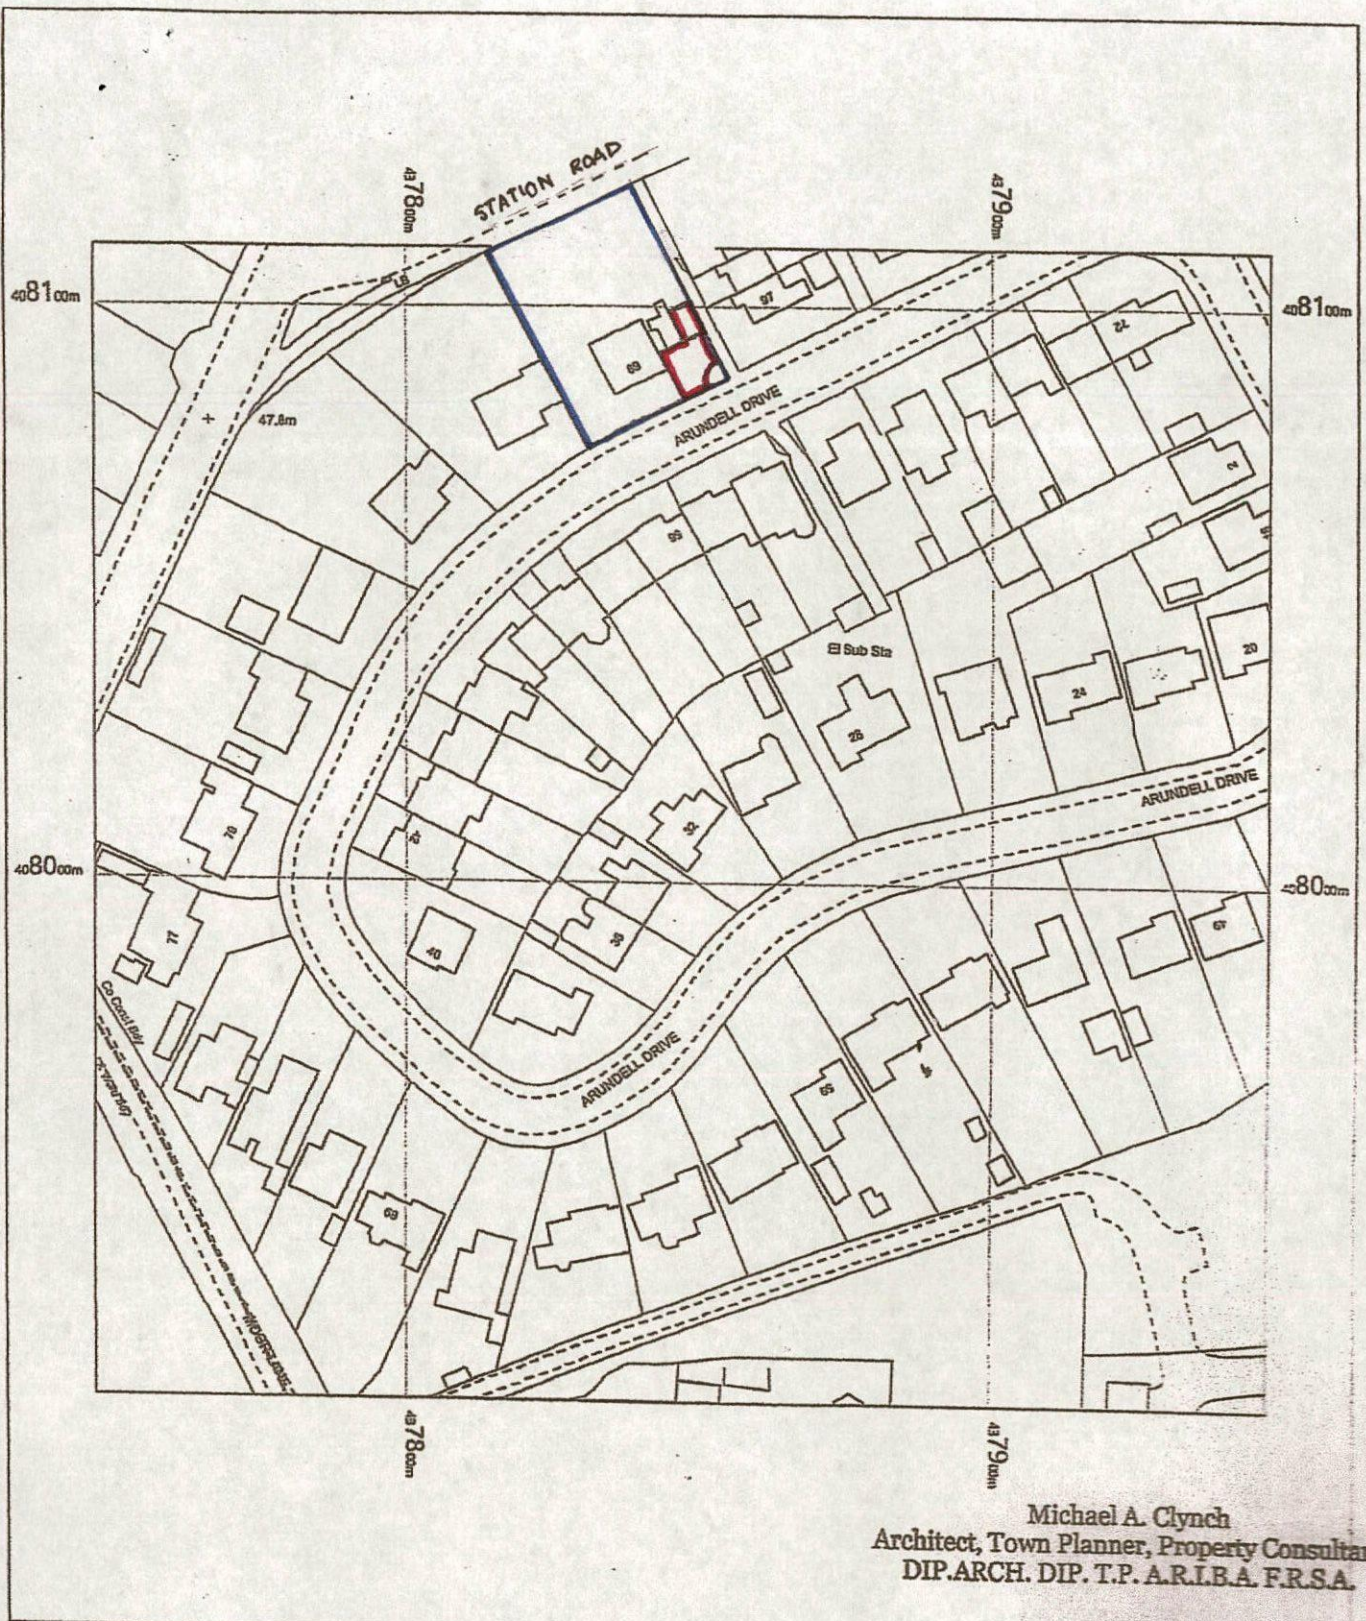

Michael A. Clynh
Architect, Town Planner, Property Consultant
DIP.ARCH. DIP. T.P. A.R.I.B.A. F.R.S.A.

0 5 10 15 20 25 30 35 40 45 50
14 Huddersfield Road, Ingirchworth, Penistone
Sheffield S36 7GF

LOCATION

NTel: 01226 766308



BLACKWELL'S
MAPPING SERVICES

www.blackwellmapping.co.uk

TEL: 0800 151 2612
maps@blackwell.co.uk

OS MasterMap 1250/2500/10000 scale

www.blackwellmapping.co.uk

1:1250 scale print at A4, Centre: 437847 E, 408010 N

© Crown Copyright Ordnance Survey. Licence no. 100041041

