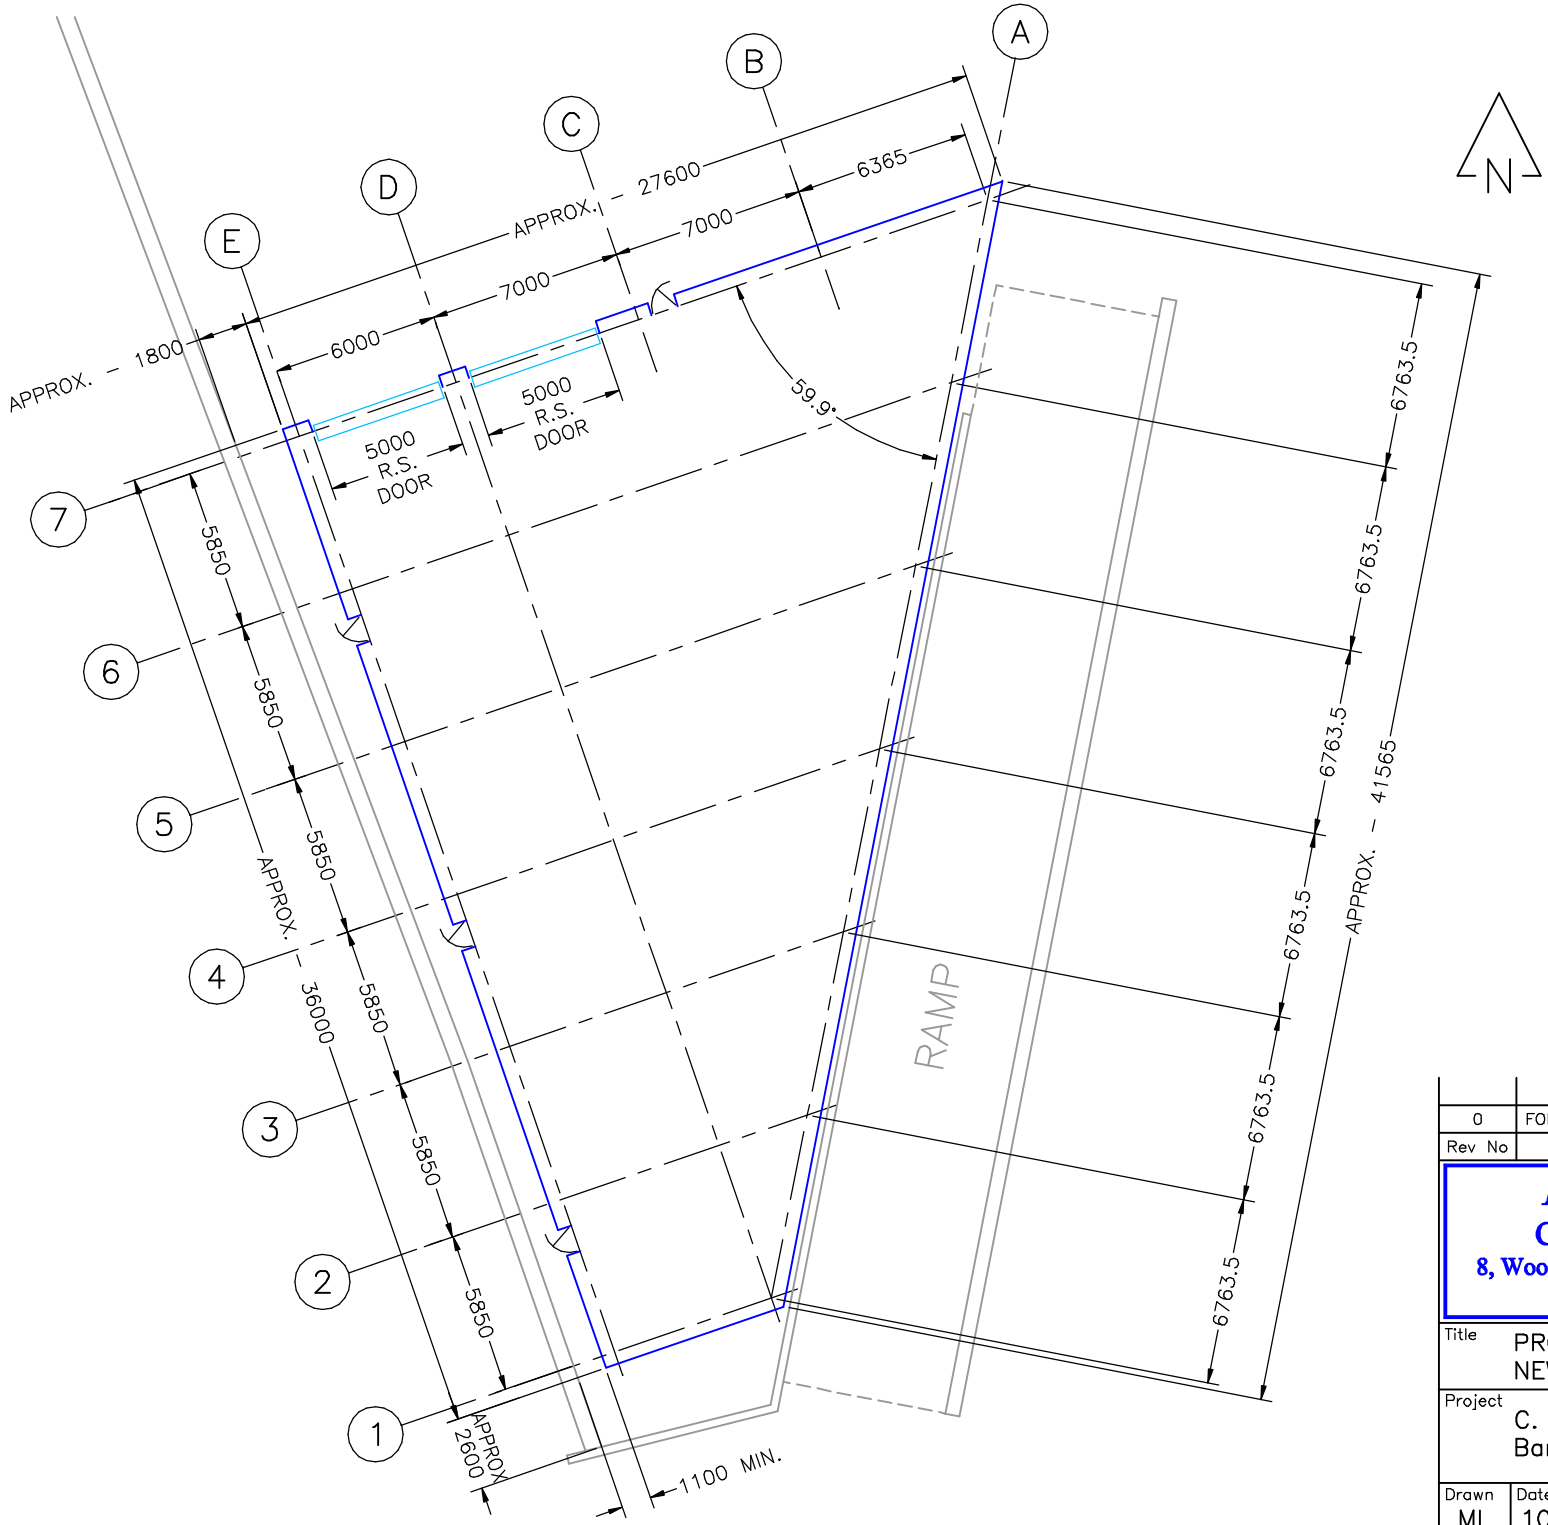

Rev No	Revision	Date
0	FOR PLANNING.	22.1.18

Buckingham Associates
Consultant Structural Engineers
8, Woodside Court, Wickersley, Rotherham, S66 1FB.
Telephone/Fax - 01709 533076

Title: PROPOSED COLUMN LAYOUT PLAN FOR NEW PORTAL FRAME BUILDING.

Project: C. Soars & Sons, Tank Row, Stairfoot, Barnsley, S71 5AD.

Drawn	Date	Dimensions	Scale	Drawing No	Size	Sheet
ML	10.1.18	mm	1:200	1965	A3	1