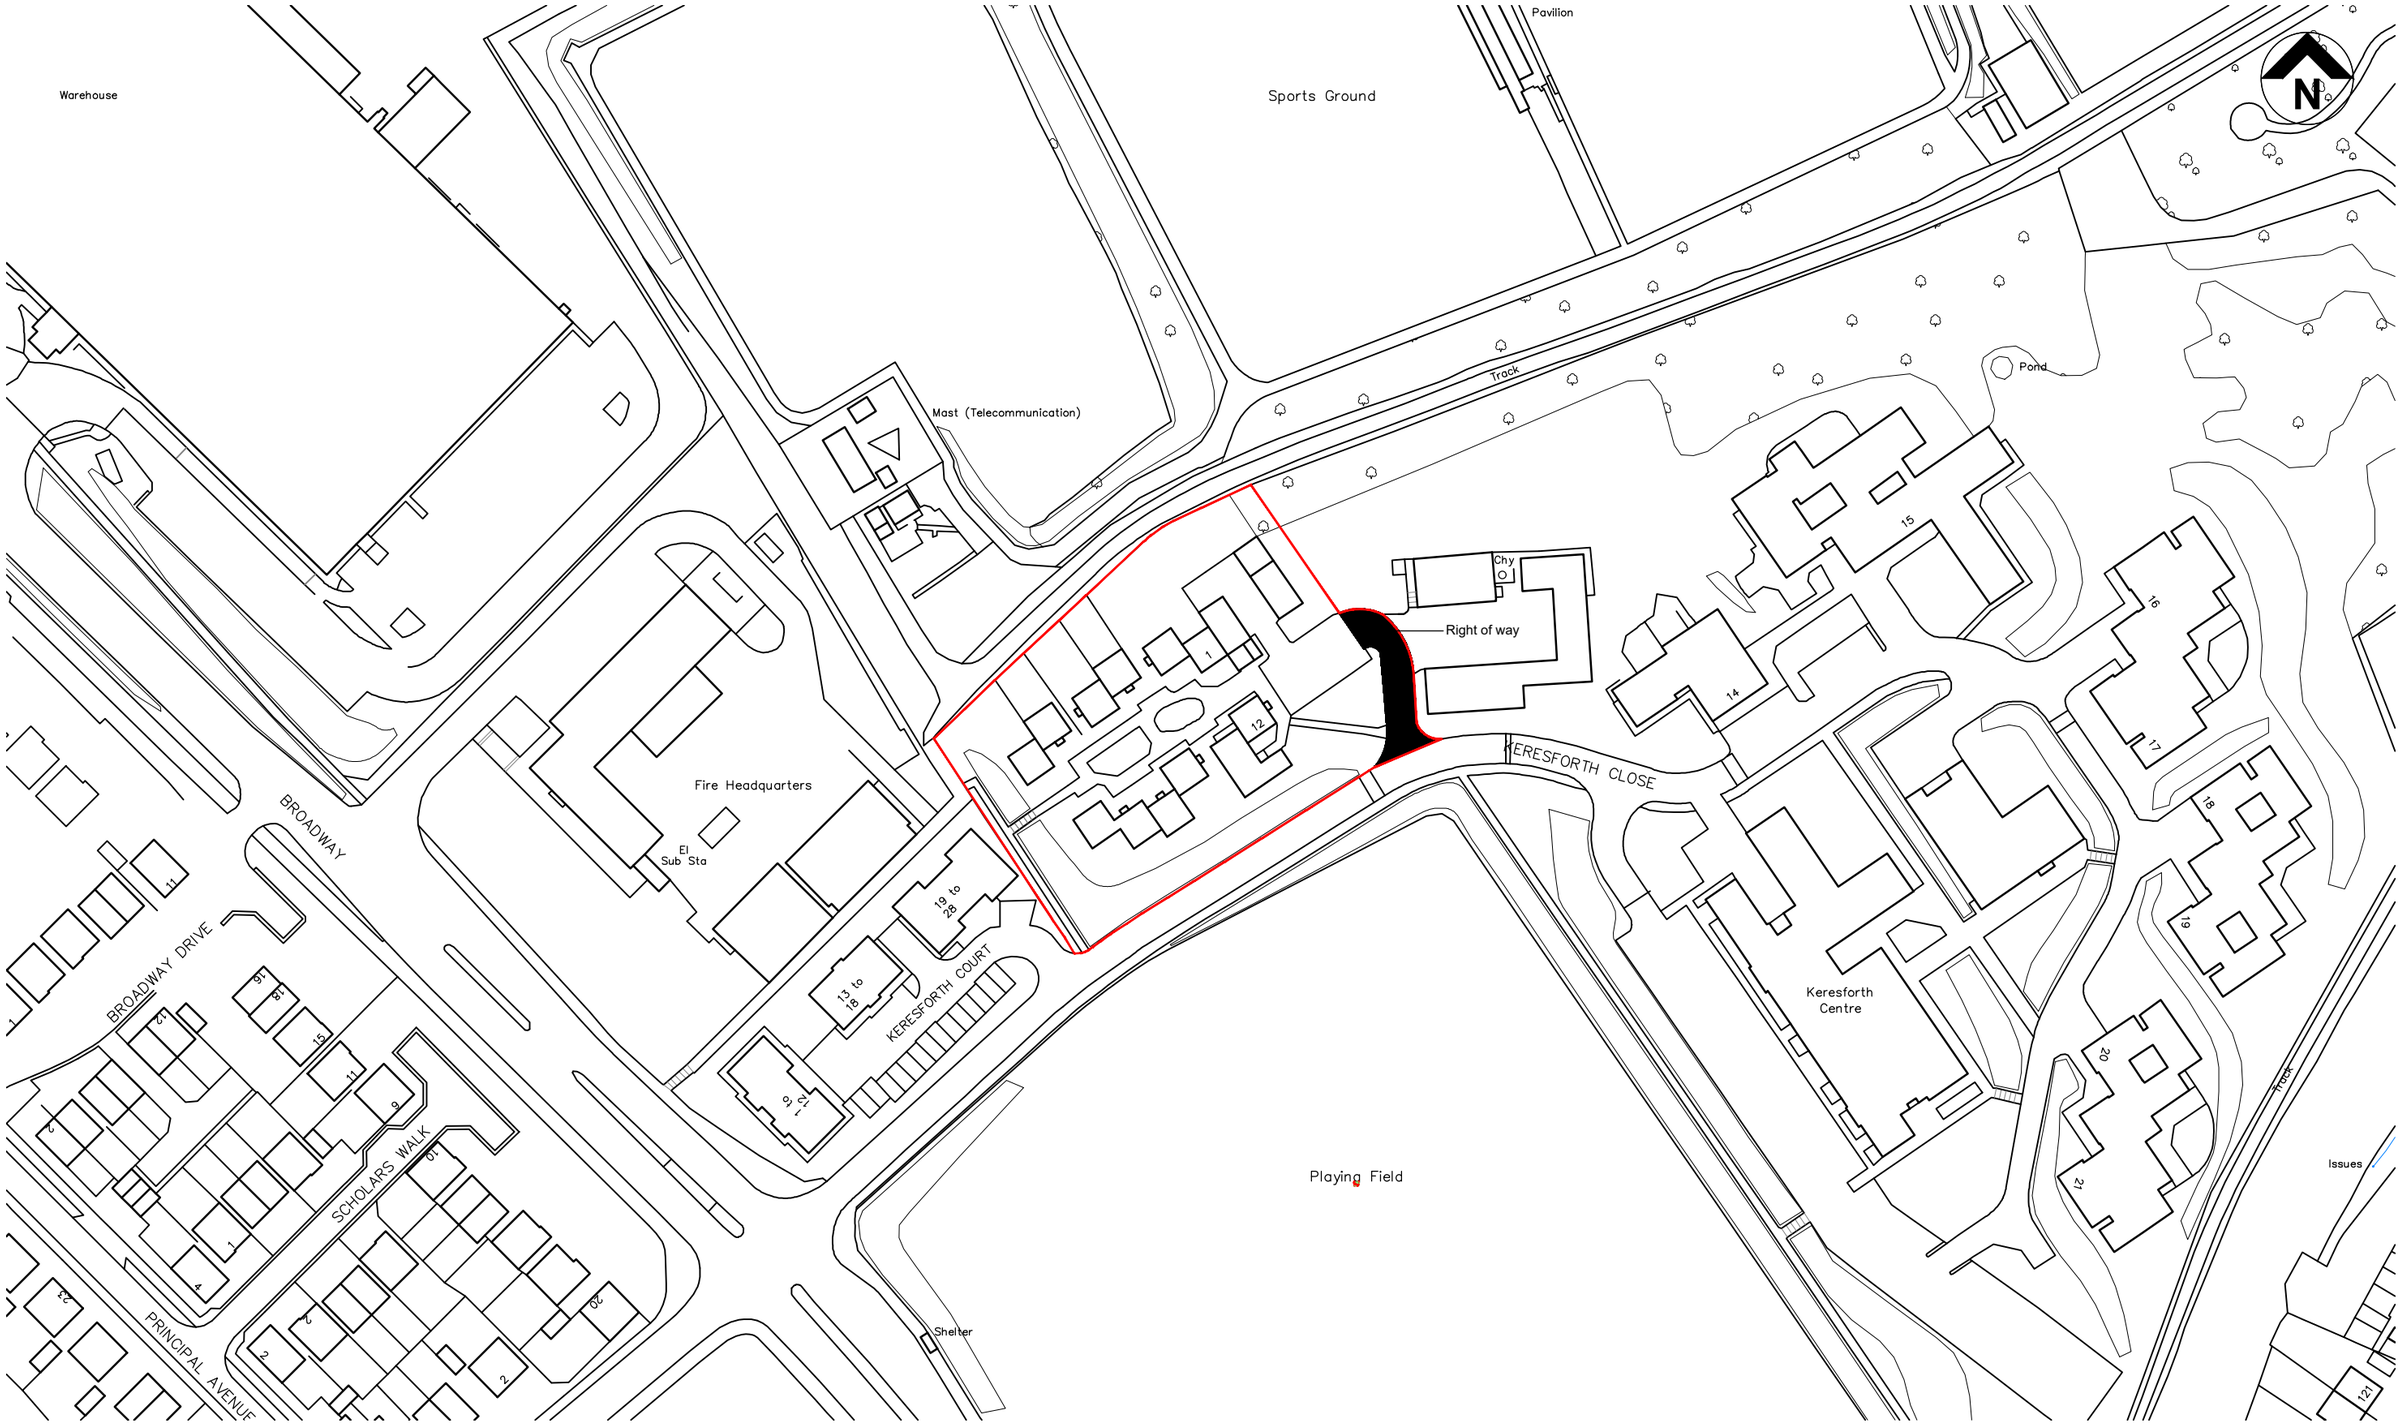

THIS DRAWING IS PRODUCED FOR USE IN THIS PROJECT ONLY AND MAY NOT BE USED FOR ANY OTHER PURPOSE. NPS PROPERTY CONSULTANTS LTD ACCEPT NO LIABILITY FOR THE USE OF THIS DRAWING OTHER THAN THE PURPOSE FOR WHICH IT WAS INTENDED IN CONNECTION WITH THIS PROJECT AS RECORDED IN THE 'PURPOSE FOR ISSUE' AND 'FILE STATUS CODE'.

THIS DRAWING MAY NOT BE REPRODUCED IN ANY FORM WITHOUT PRIOR WRITTEN AGREEMENT OF NPS PROPERTY CONSULTANTS LTD.

© CROWN COPYRIGHT AND DATABASE RIGHTS 2018
ORDNANCE SURVEY LICENCE NUMBER 100022264

ORIGINAL SHEET SIZE
A3

Red line boundary line amended and right of way added						
C2	PJN	27.07.18	GE			
FIRST ISSUE						
P1						

CLIENT
BERNESLAI HOMES

TITLE
LOCATION PLAN

PROJECT
KERESFORTH CLOSE, RESIDENTIAL CONVERSIONS

nps group
NPS Barnsley Ltd
Gateway Plaza, Sackville St, Barnsley, South Yorkshire, S70 2RD,
Tel: 01226 774605; Email: barnsley@nps.co.uk
web:www.nps.co.uk

SCALES	DISCIPLINE	PROJECT NUMBER
1:1250	ARCH	07-17-18-1-1409

DRAWING NUMBER	REV CODE
NPS-DR-A-(00)-001	C2

STATUS CODE	PURPOSE OF ISSUE	DRAWN
S0	CONSTRUCTION	PJN

File Path: Z:\Projects\0692 (Berneslai Homes Keresforth Close, Barnsley)\CAD\Drawings\03-Construction\07-17-18-1-1409-NPS-XX-00-DR-A-001-Location Plan-S0-C2.dwg, Saved: 27 July 2018 11:53:39, By: Peter Norman

Date Plotted: 27 July 2018 11:57:27

© COPYRIGHT NPS GROUP 2018

Z:\Projects\0692 (Berneslai Homes Keresforth Close, Barnsley)\CAD\Drawings\03-Construction\07-17-18-1-1409-NPS-XX-00-DR-A-001-Location Plan-S0-C2.dwg