


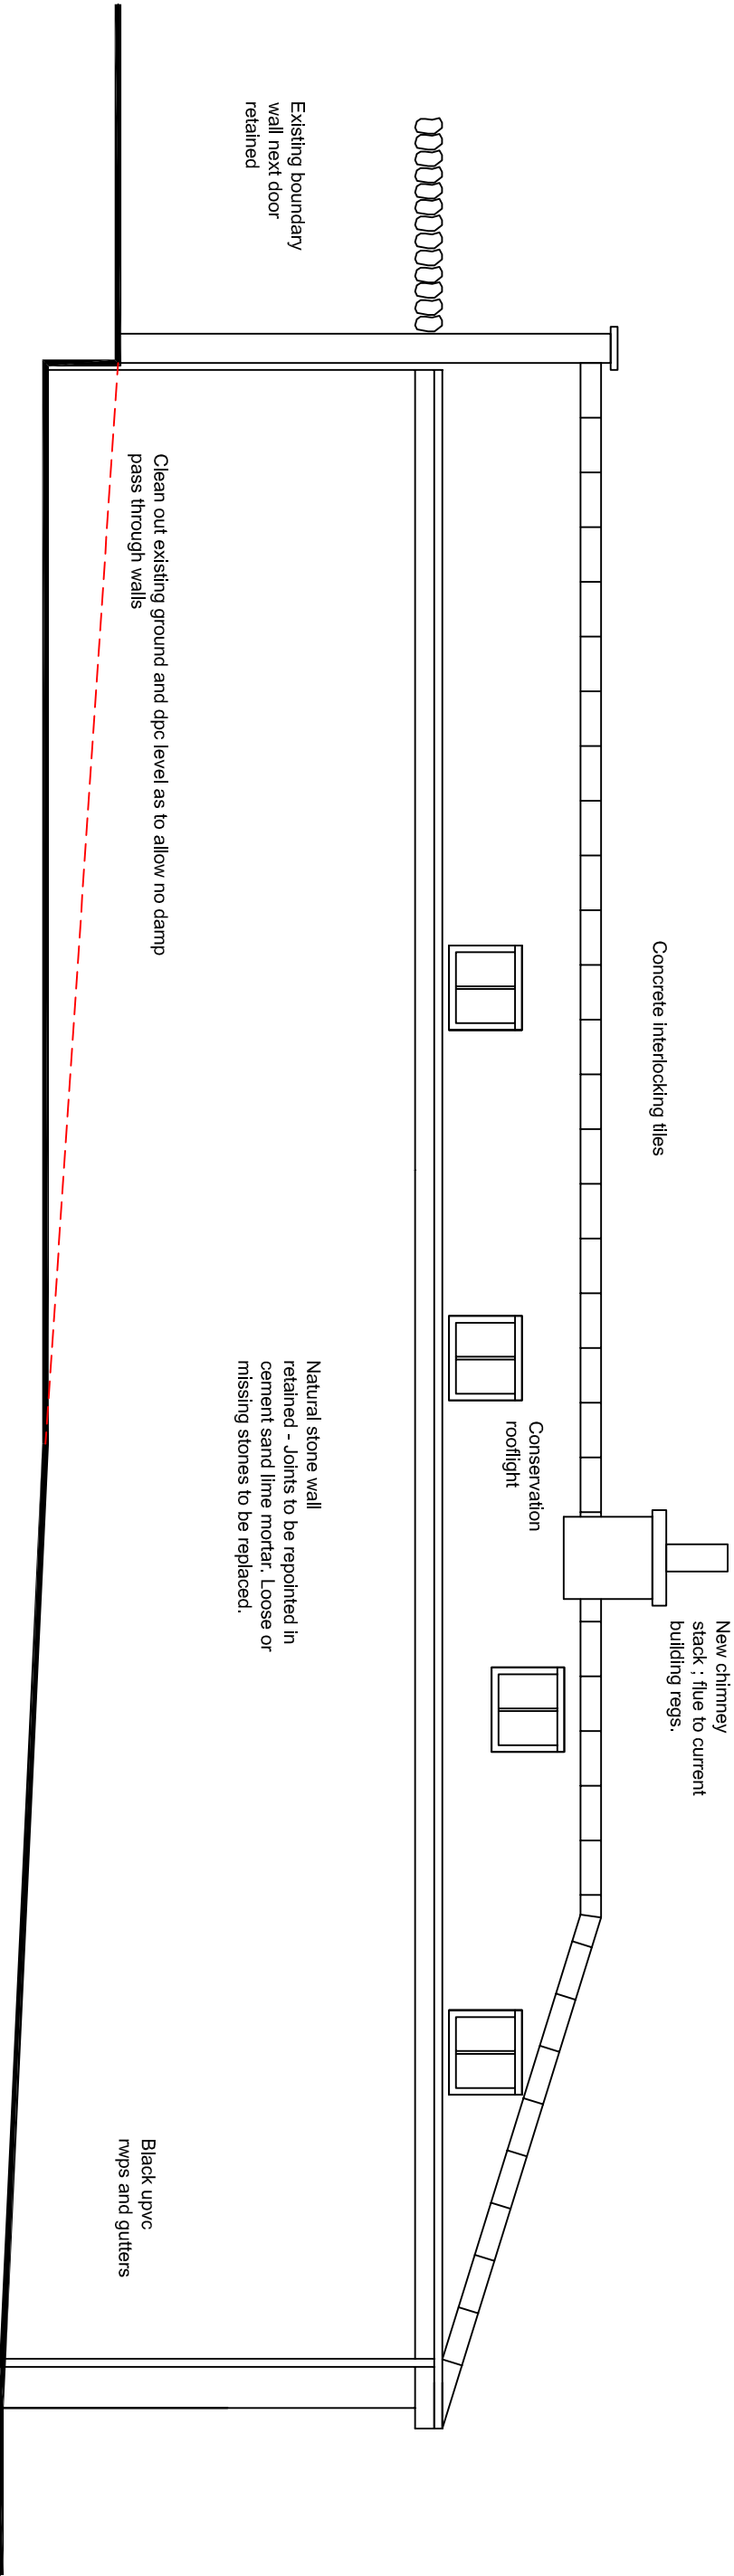

Proposed elevation

1:50

Revisions	F. Roof amended.	26-07-15
Revisions	E. Building regs notes added.	31-01-15
Revisions	D. Extension omitted	24-10-14
Revisions	C. Roof amended: conservation rooflights added	03-10-14
Revisions	B. Roof amended	19-9-14
Revisions	A. Rooflight added	14-8-14

This drawing is for planning permission only and is not a construction drawing.

Drawing Title		PROPOSED-ELEVATION	
Job No. - Dwg No.	TN/2014/5	.	-
Client:	Terry Noyor Westfield House Farm,Brookholes Lane; Perrinsdale, Sherfield SO6 7PB		
Scale.	1:50		